


FENCE & GATE DETAILS

Rev	Modifications	Date	Approved
A	New Drawing	28/10/21	BW
B	Revision as per planning req	15/07/22	BW
C	Redesign to accomodate slope	01/09/23	BW
D	Updated with additional information requested	18/01/24	BW
E	Materials Added	30/01/24	BW

Universal Gate

PRODUCT INFORMATION
-TYPICAL EXPLODED VIEW AND ASSEMBLED VIEW

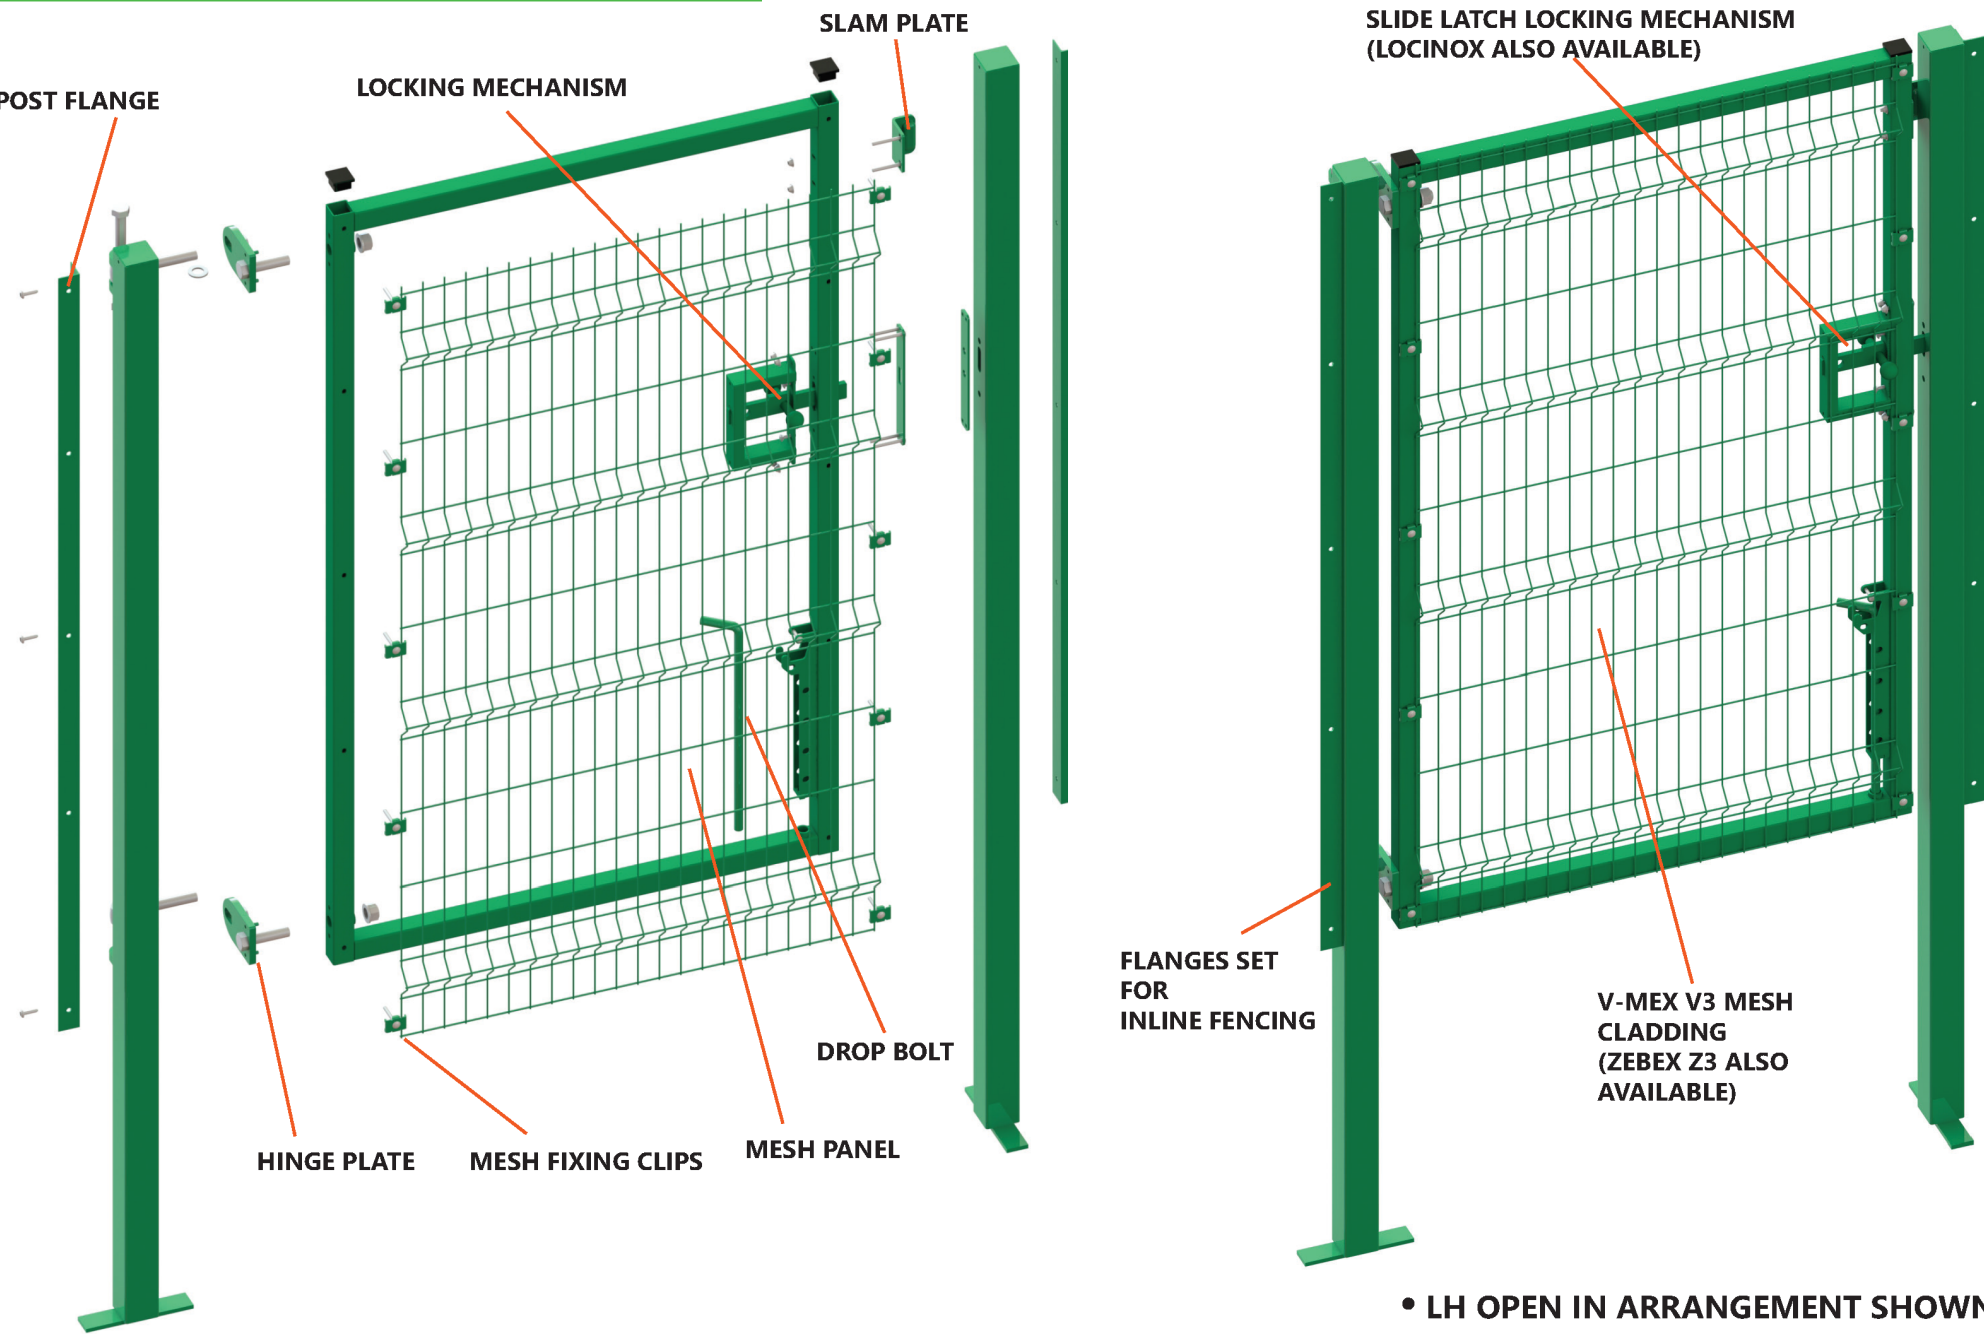

- LH OPEN IN ARRANGEMENT SHOWN FOR ILLUSTRATION PURPOSES
- GATES CAN ALSO BE SET AS PAIRS

Features:

- ▶ Complete flexibility from stock, all hanging & opening options achievable.
- ▶ Gate set up can be changed after installation without the need for cutting or welding.
- ▶ All sizes can be used as single gates or in pairs (including mixed leaf sizes).
- ▶ Two choices of locking mechanism from stock.
- ▶ V-Mex V3 or Zebex Z3 mesh options available as standard.
- ▶ Other standard IAE mesh panels can be used if required.
- ▶ Held in stock polyester powder coated GREEN RAL 6005.
- ▶ Other colours available to order.

TEL: 01782 339320
FAX: 01782 339323
fencing@iae.co.uk
www.iae.co.uk



Universal Gate Specification
GATE LEAF


Frame Heights	1770, 1985 & 2385mm
Frame Widths	1177 & 2077mm
Mesh Options	V-Mex V3 & Zebex Z3*

*Other mesh types can be fitted to frames.


GATE POSTS

80 x 80 SHS	To suit 1177mm wide leaf (all heights)
100 x 100 SHS	To suit 2077mm wide leaf (1800 & 2000mm high gates)
120 x 120 SHS	To suit 2077mm wide leaf (2400mm high gates)


LOCKING MECHANISM

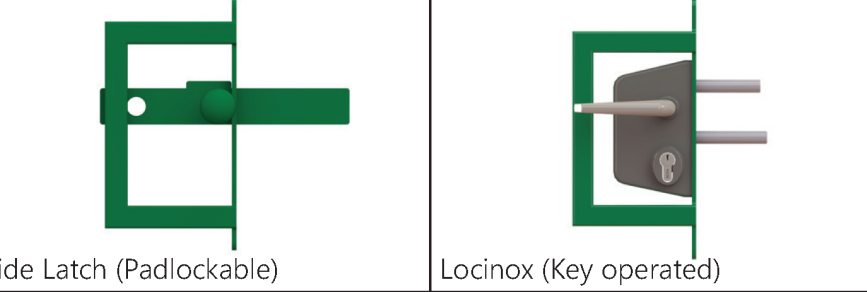

GATE HANGING OPTIONS

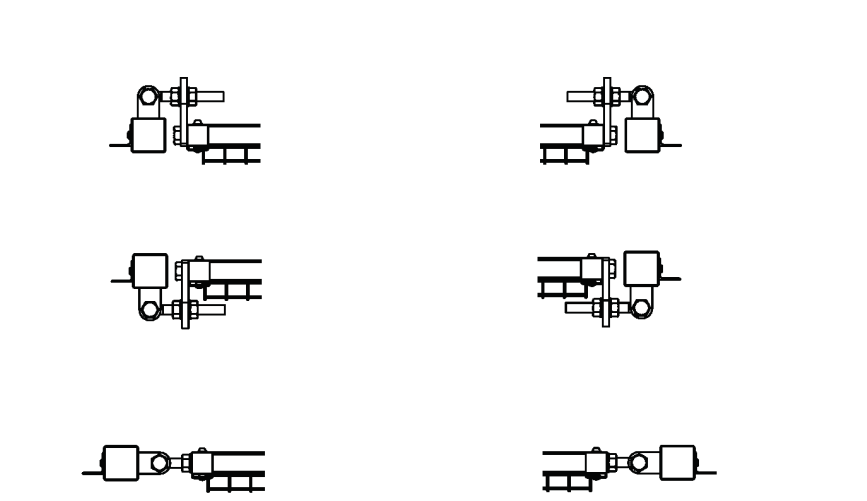


FENCE LINE CONNECTIONS

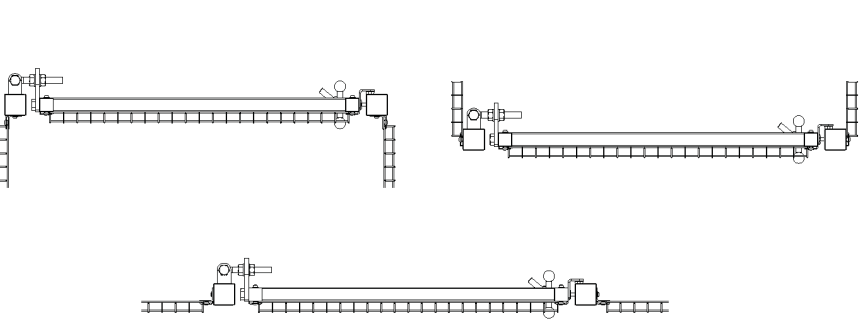

Zebex® Z3

PRODUCT INFORMATION
2400mm

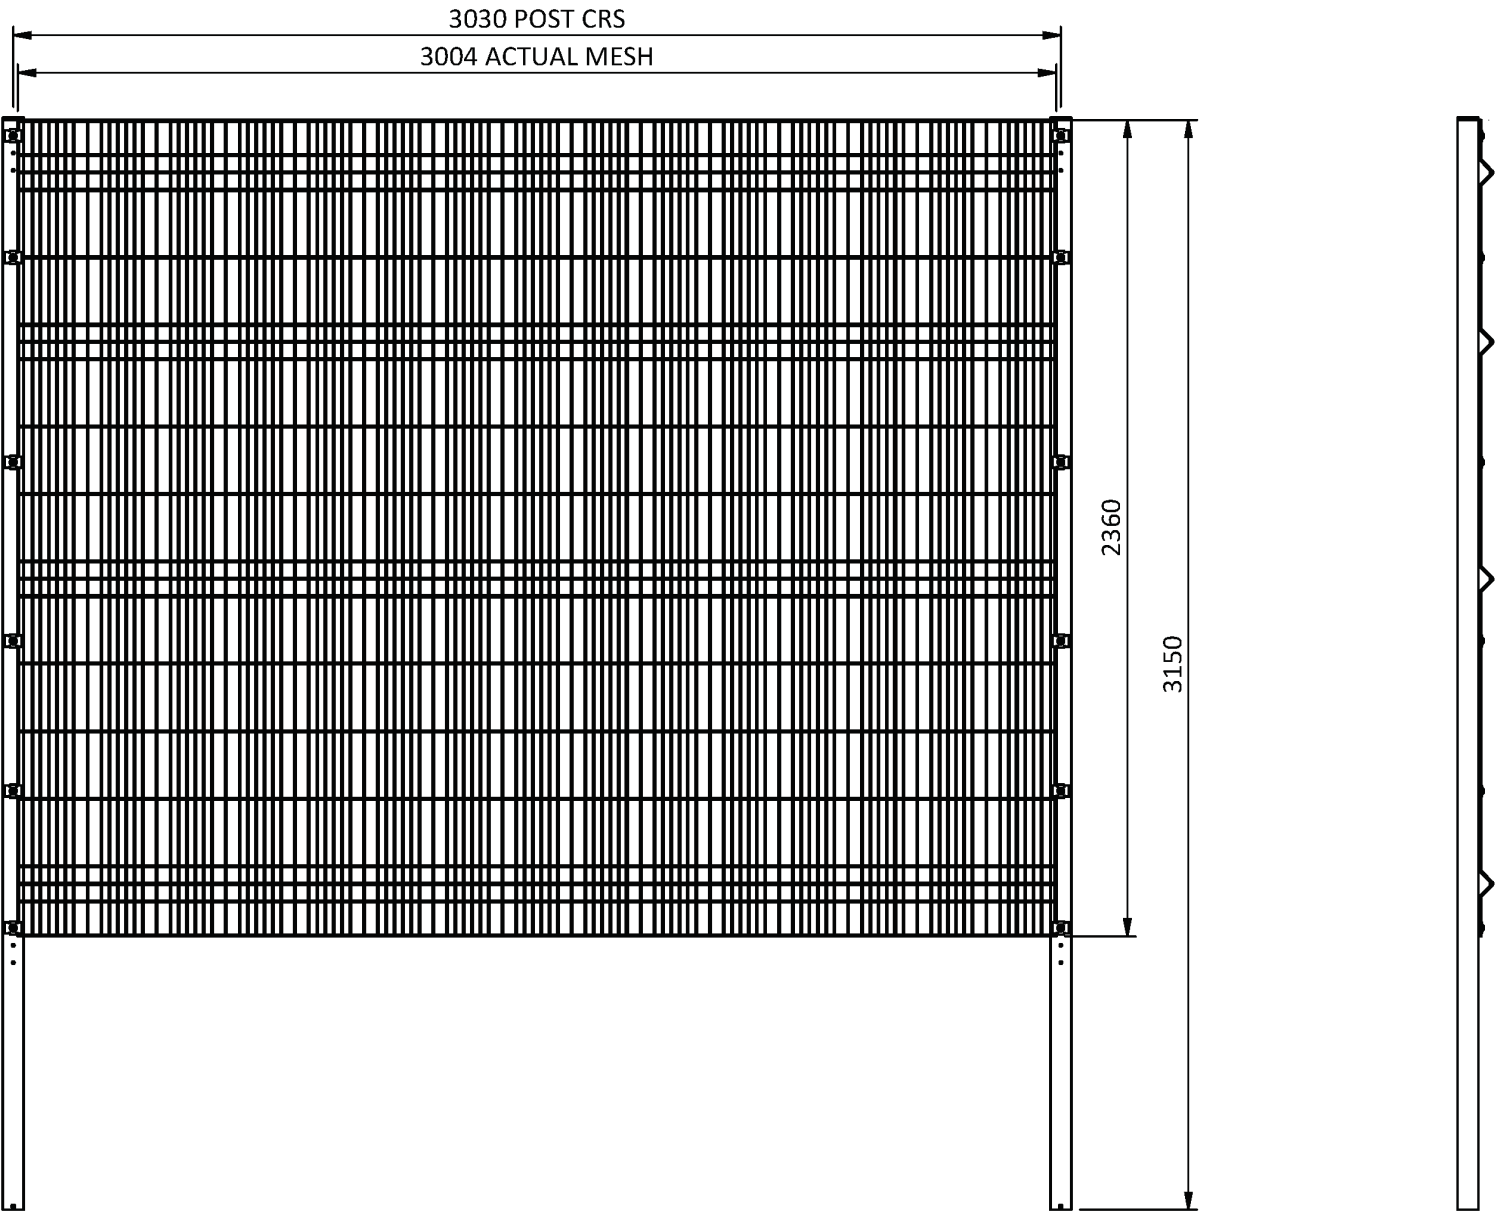

Features:

- ▶ Compliant to BS 1722 Pt. 14
- ▶ Available from stock
- ▶ Base-plated post option from stock
- ▶ M8 Security fixings
- ▶ Choice of RAL colours available

Suitable for:

- ▶ Distribution Centres
- ▶ Commercial Premises
- ▶ Industrial Units

TEL: 01782 339320
FAX: 01782 339323
fencing@iae.co.uk
www.iae.co.uk




Zebex® Z3 Specification

PANELS


Heights	2400
Wire Diameter	4mm verticals & 5mm horizontals
Aperture Size	195 x 40mm / 195 x 24mm
Panel Width	3005mm

POSTS


Post Size	60 x 60 SHS
Post Centres	3030mm

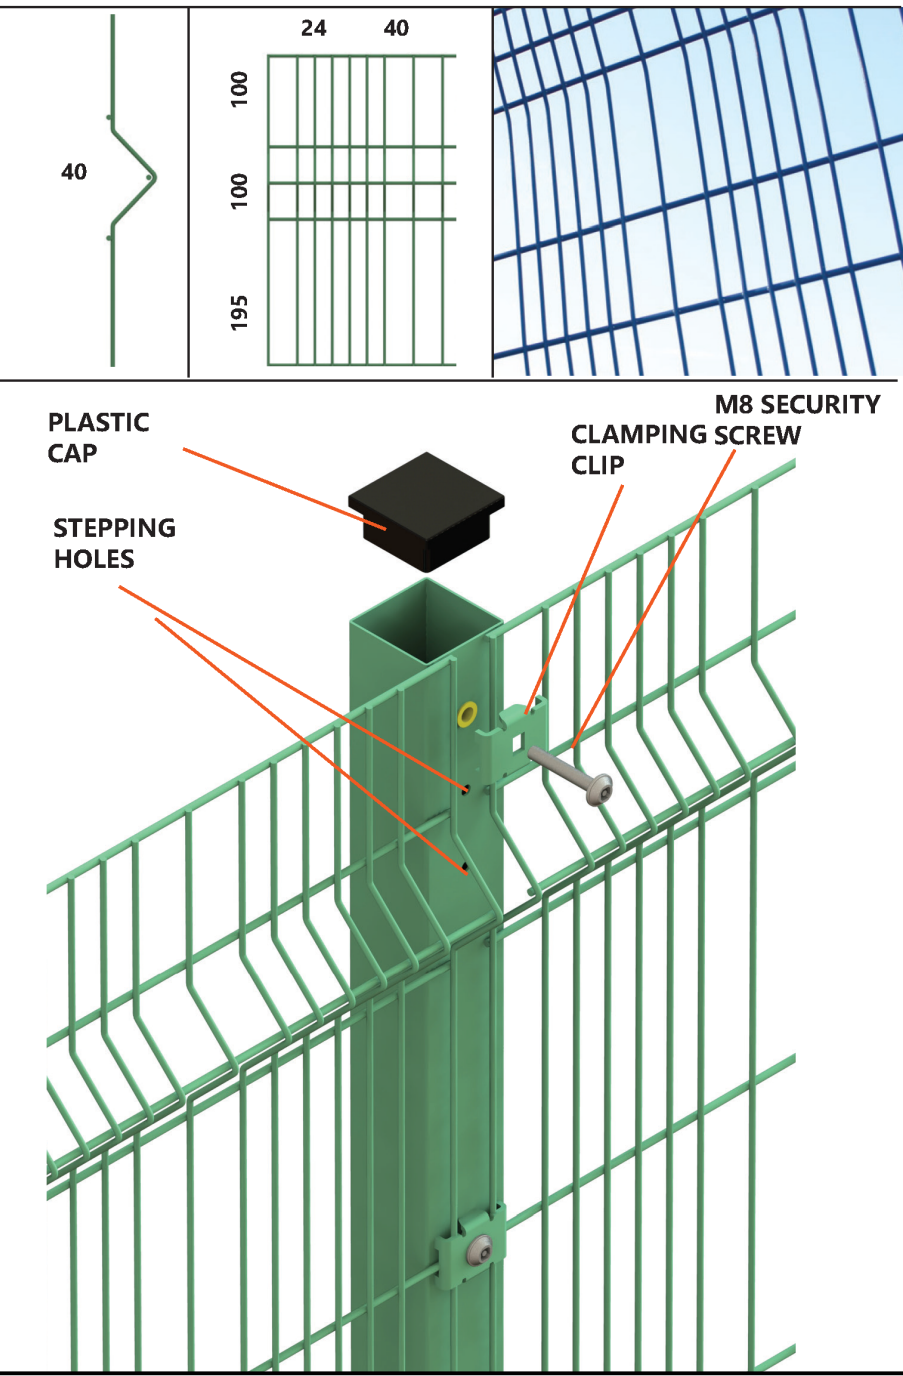

Redwood Play Ltd
East Barn
Little Witley
Worcester
WR6 6LL
e:ben@redwoodplay.com

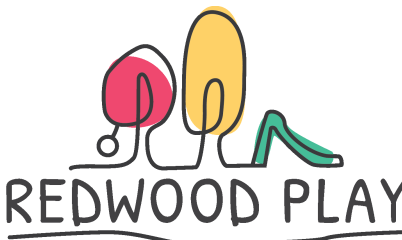

All Dimensions in mm

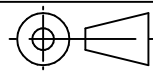

This document, including the copyright therein, is the property of Redwood Play Ltd and may not be utilised for any purpose or reproduced, or transmitted to any third party without prior written consent.

Title
Hollingworth Lake Climbing Structure

Part / Dwg No.
HCS0001A

Drawn by BW	Scale	Sheet Size: A1	Sheet Number: 9 of 21
----------------	-------	-------------------	--------------------------