



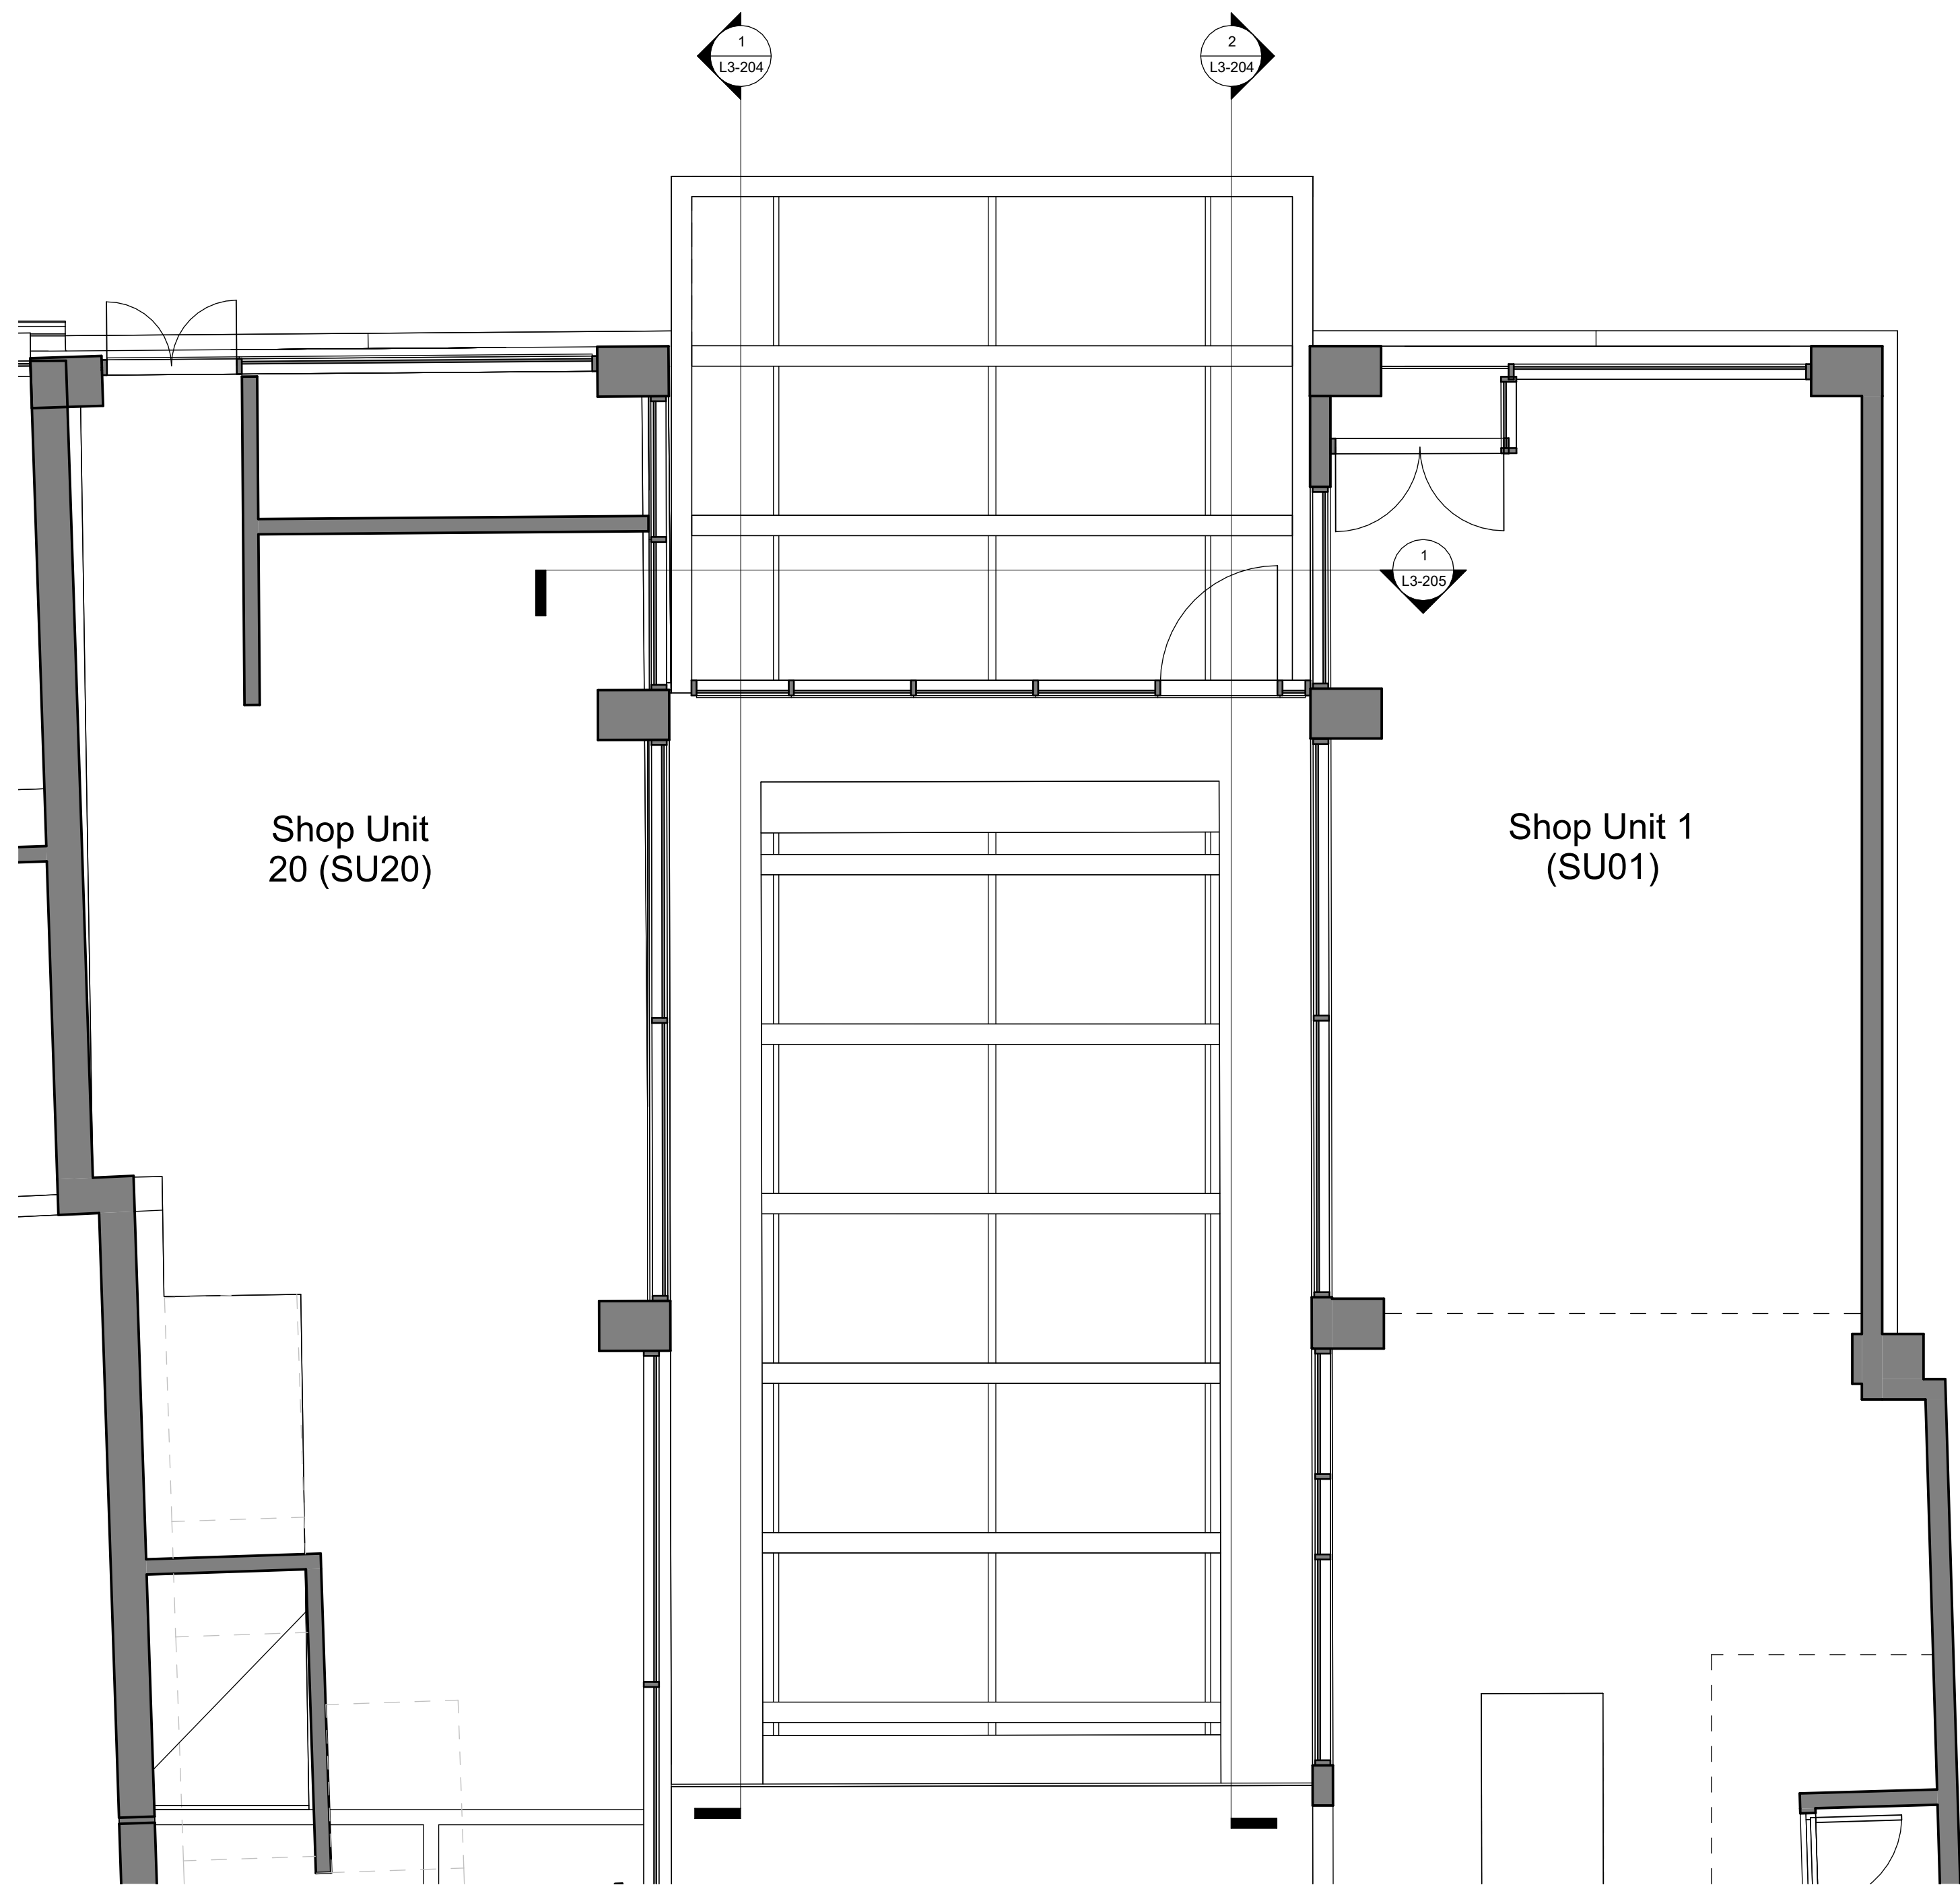

1 Entrance Lobby - Ceiling Plan (Existing)
1 : 50

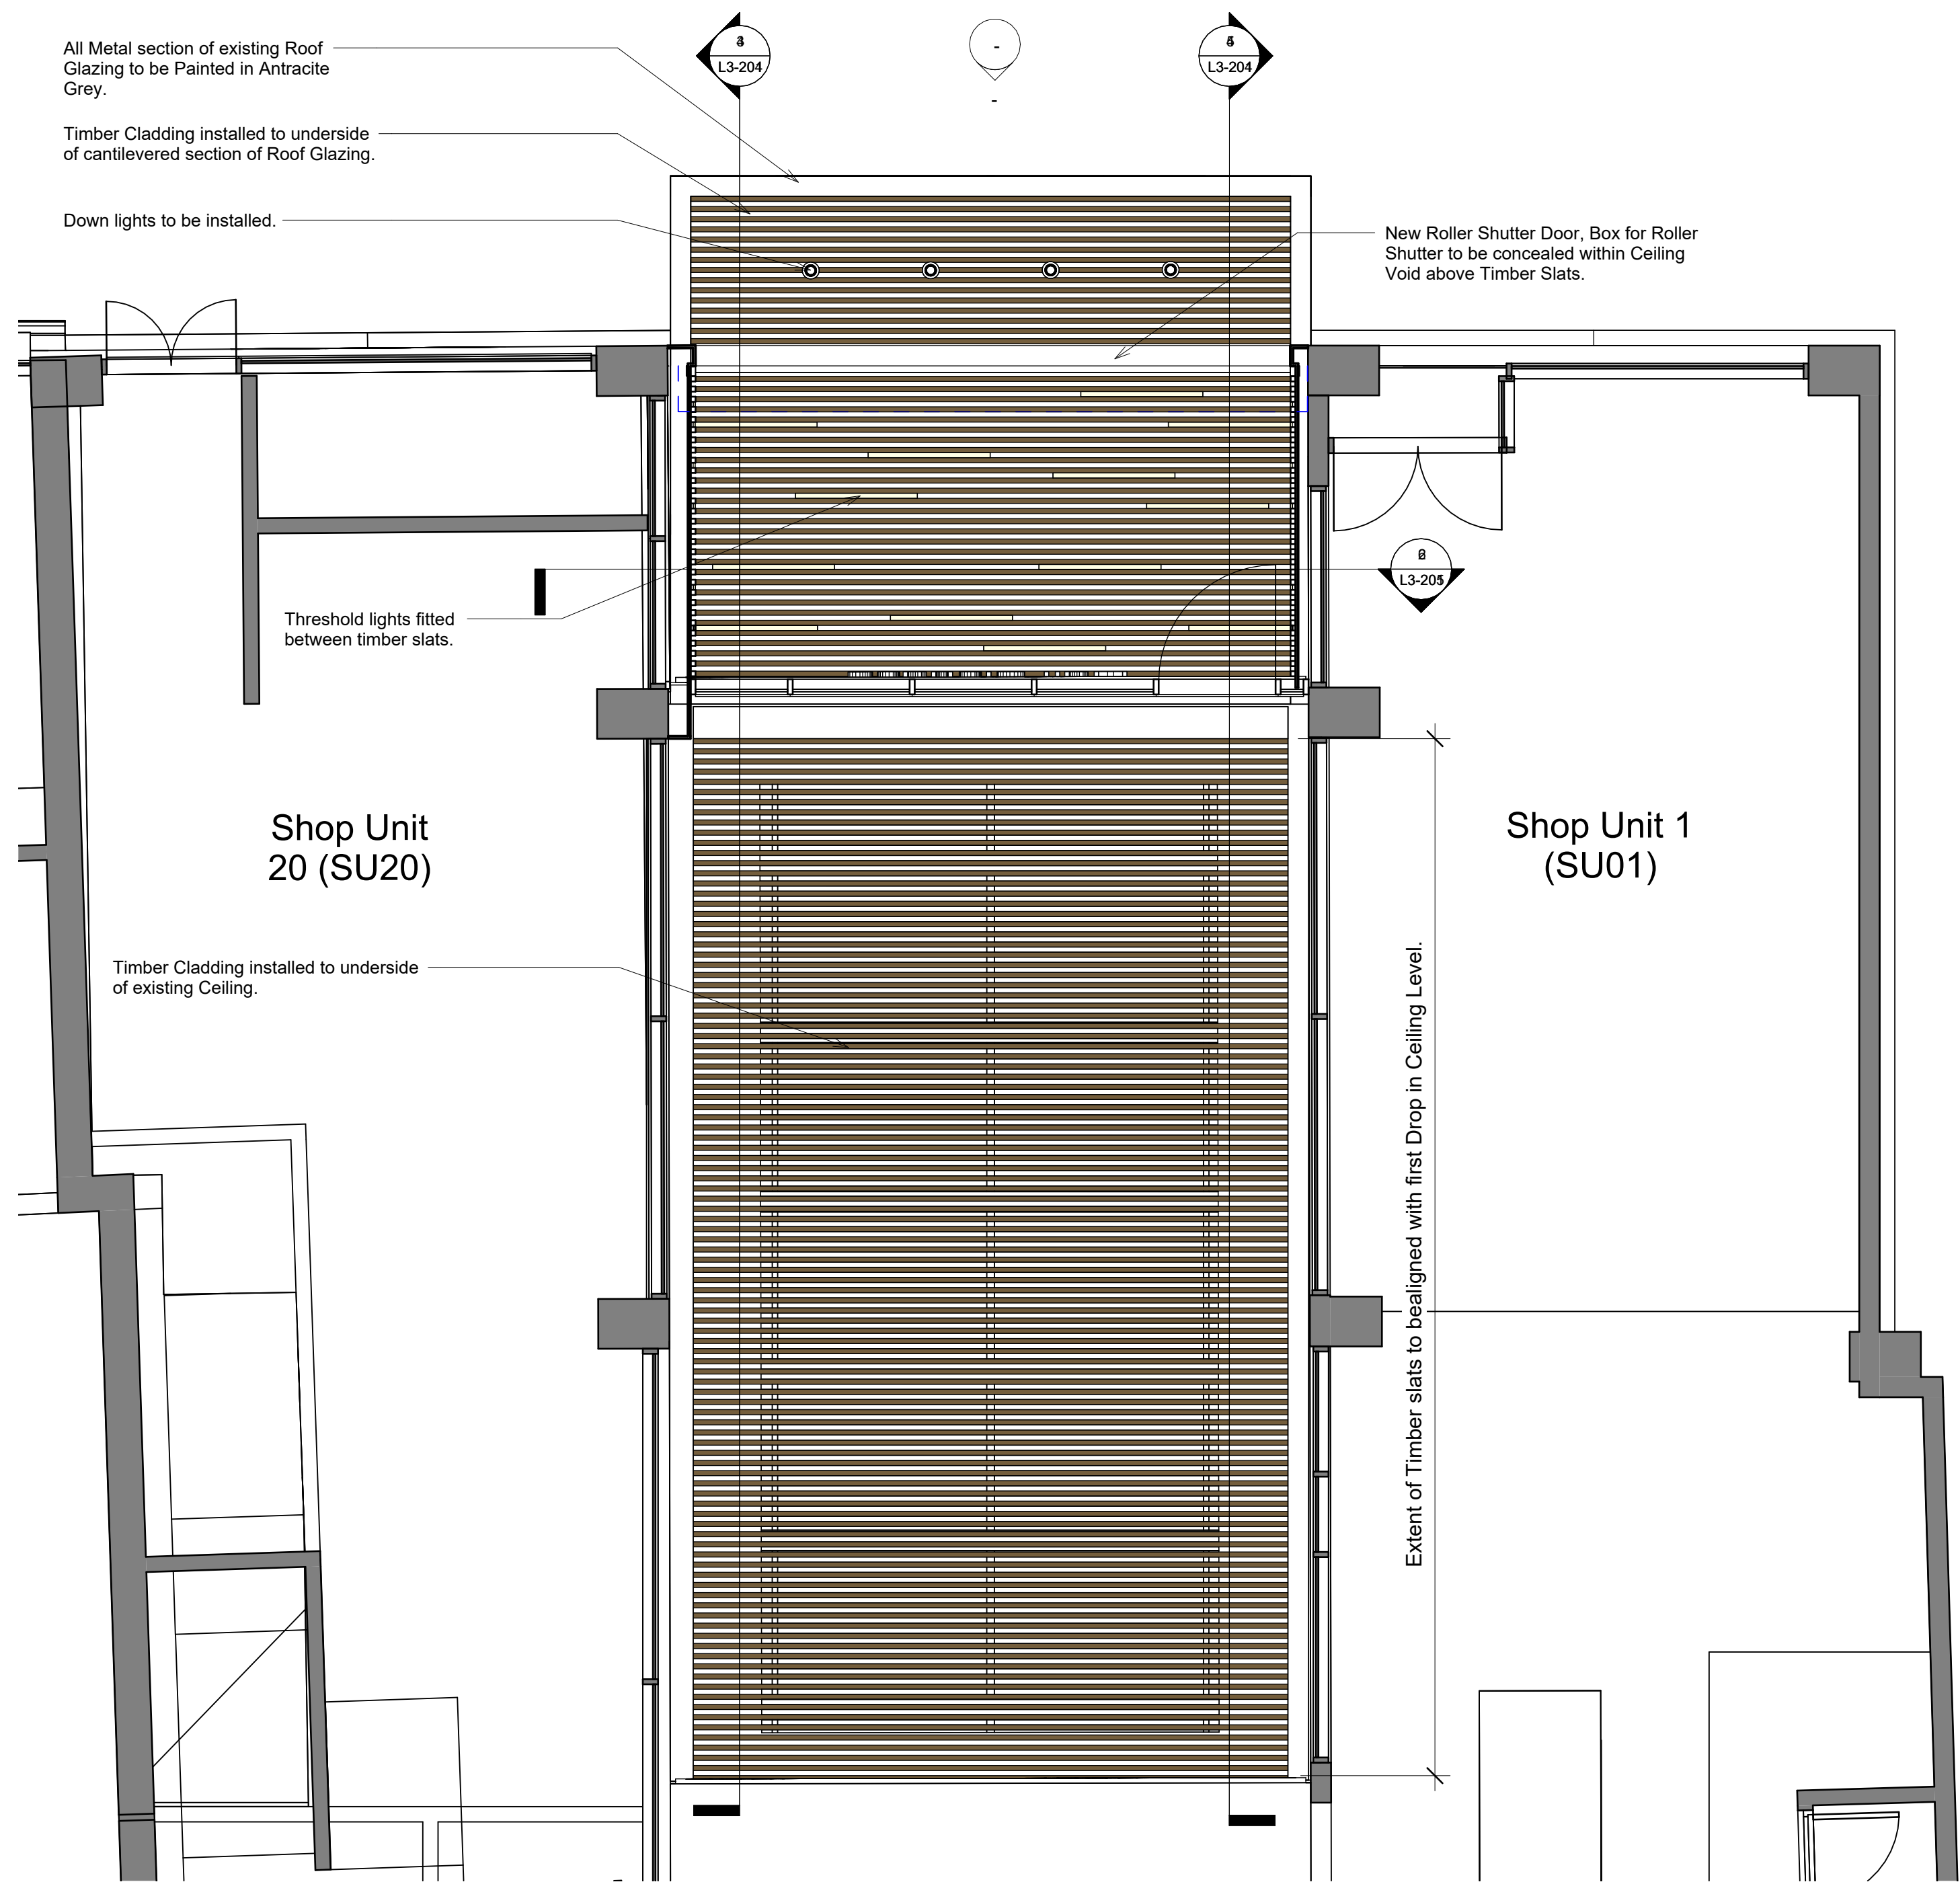

2 Entrance Lobby - Ceiling Plan (Proposed)
1 : 50

Rev	Planning Issue	Description	Rev No	Date
1			25/05/24	

DO NOT SCALE OFF THIS DRAWING



Client
DHA Corporates

Project
Festival Mall (Former Wheatsheaf Centre), Rochdale

Description
Proposed Entrance Lobby - Ceiling Plan as Existing & Proposed

Drawing No	2401- L3-203	Rev No	P1
------------	--------------	--------	----

Scale	1 : 50	Date Drawn	21/05/24	Drawn By	JA	Authorised By	JA
-------	--------	------------	----------	----------	----	---------------	----

Purpose of Issue
Planning ☒ Building Regs ☐ Tender ☐ Construction ☐ Comment ☐