



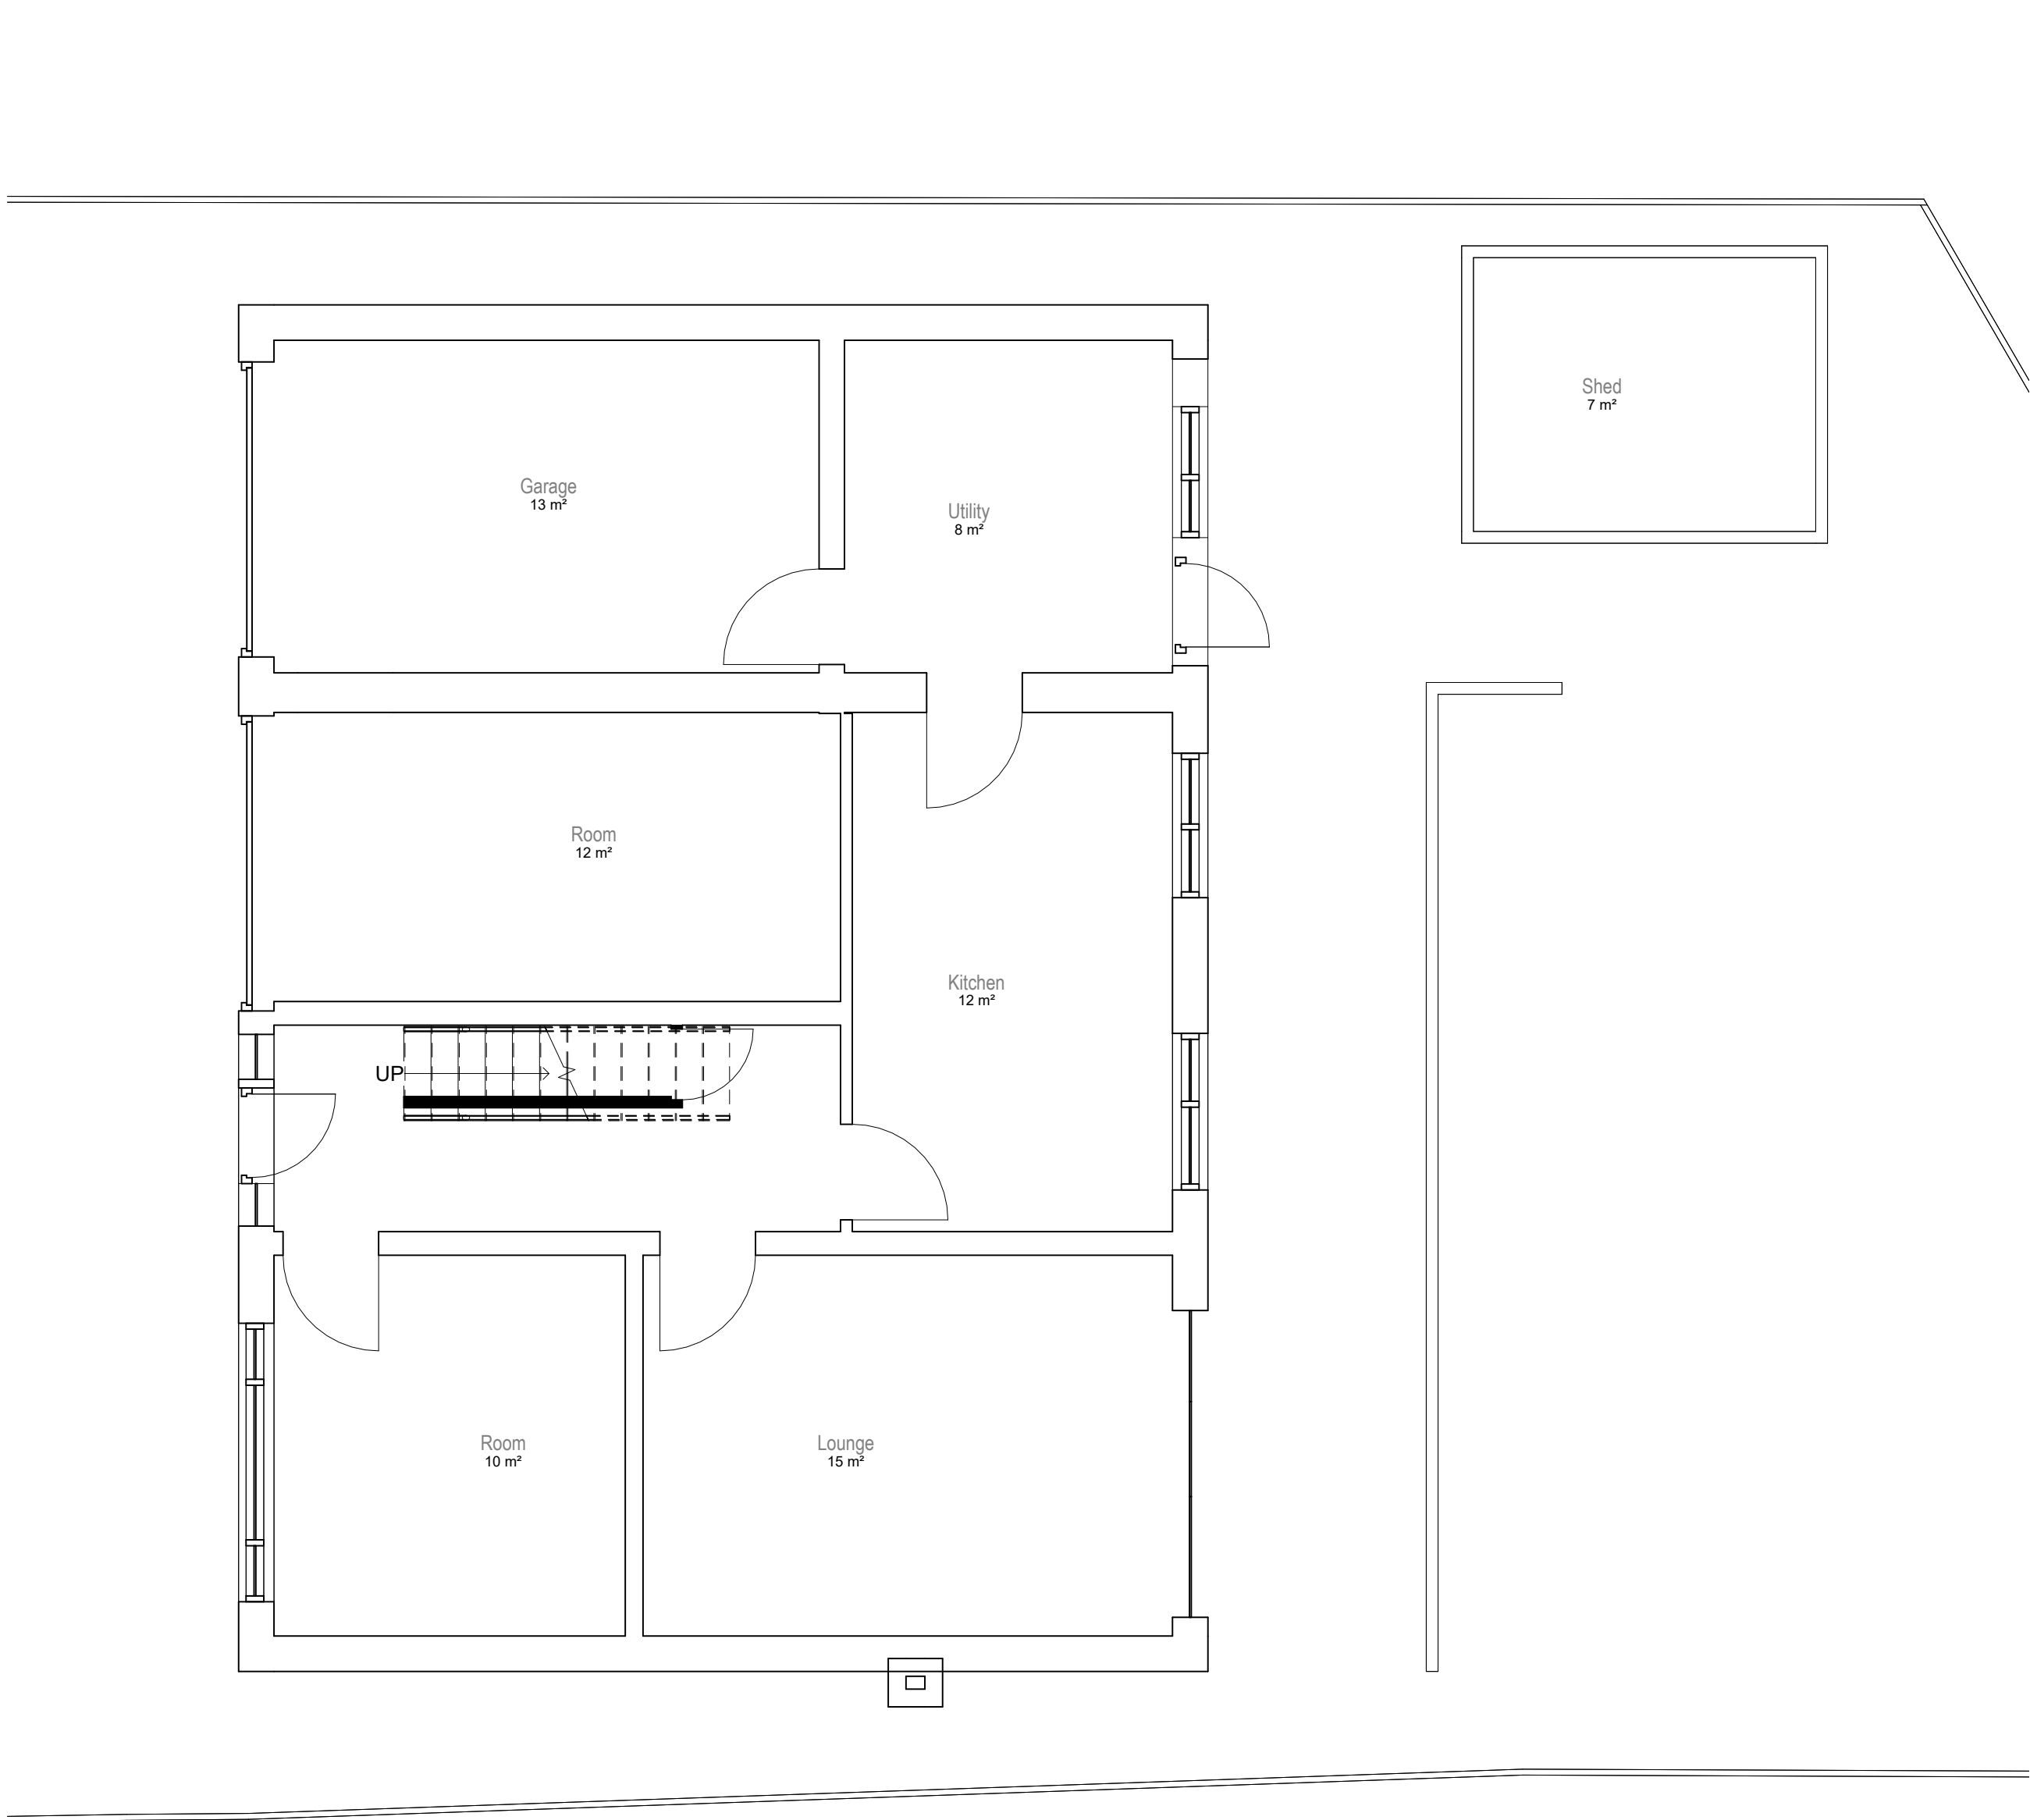


1 Level 0 Existing
1 : 50

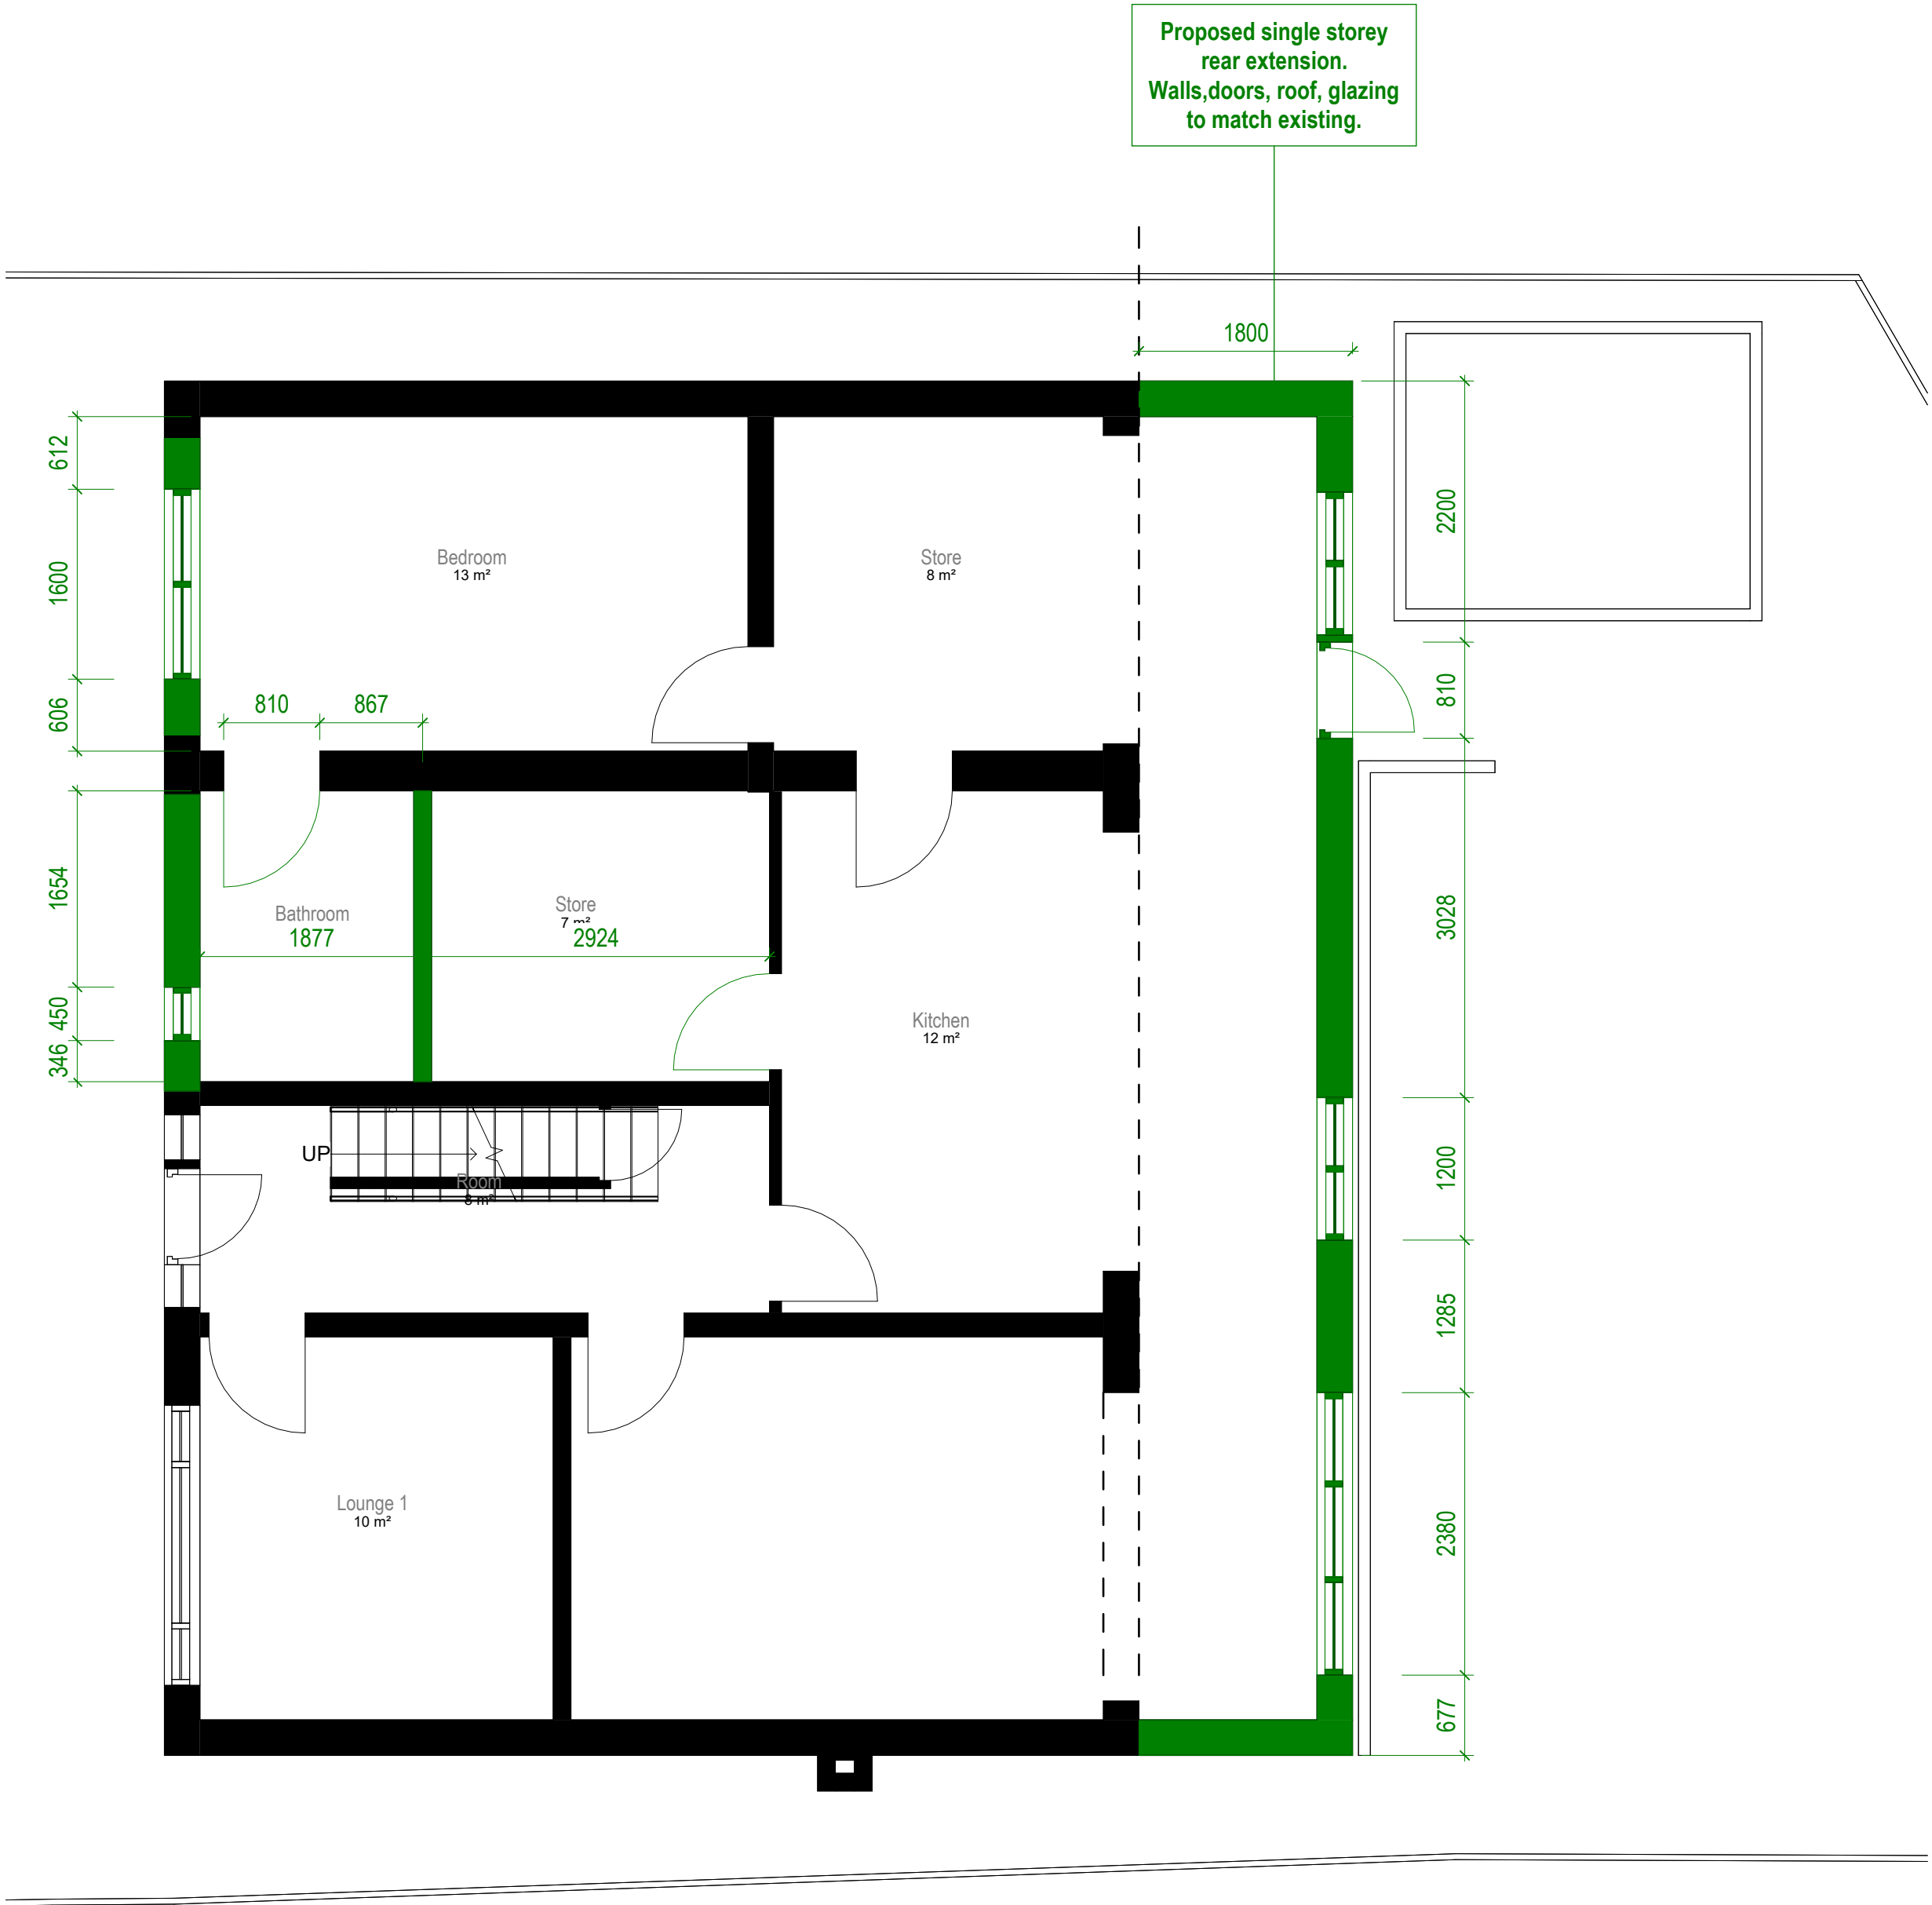

2 Level 0 Proposed
1 : 50

Status	Lawful Development Certificate		
Client	Mr Mohammad Rafaqat		
Project Title	3 STONEHILL DRIVE ROCHDALE OL12 7JN		
Drawing Title	Existing and Proposed Ground Floor A1		
Project No.	2019_001	Rev	
Drawing No.	002-SI-XX-00-DR-I-P3		
Drawing Date		Scale at A1	1 : 50
Created By	Rakesh M		
m83 Associates Ltd			
187 Water Street, Manchester, M3 4JD Telephone: 07470 671 234 Email: rakesh@m83associates.com			

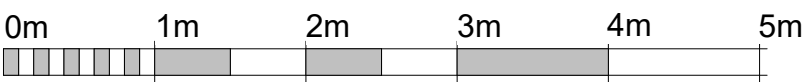

VISUAL SCALE 1:50 @ A1

