



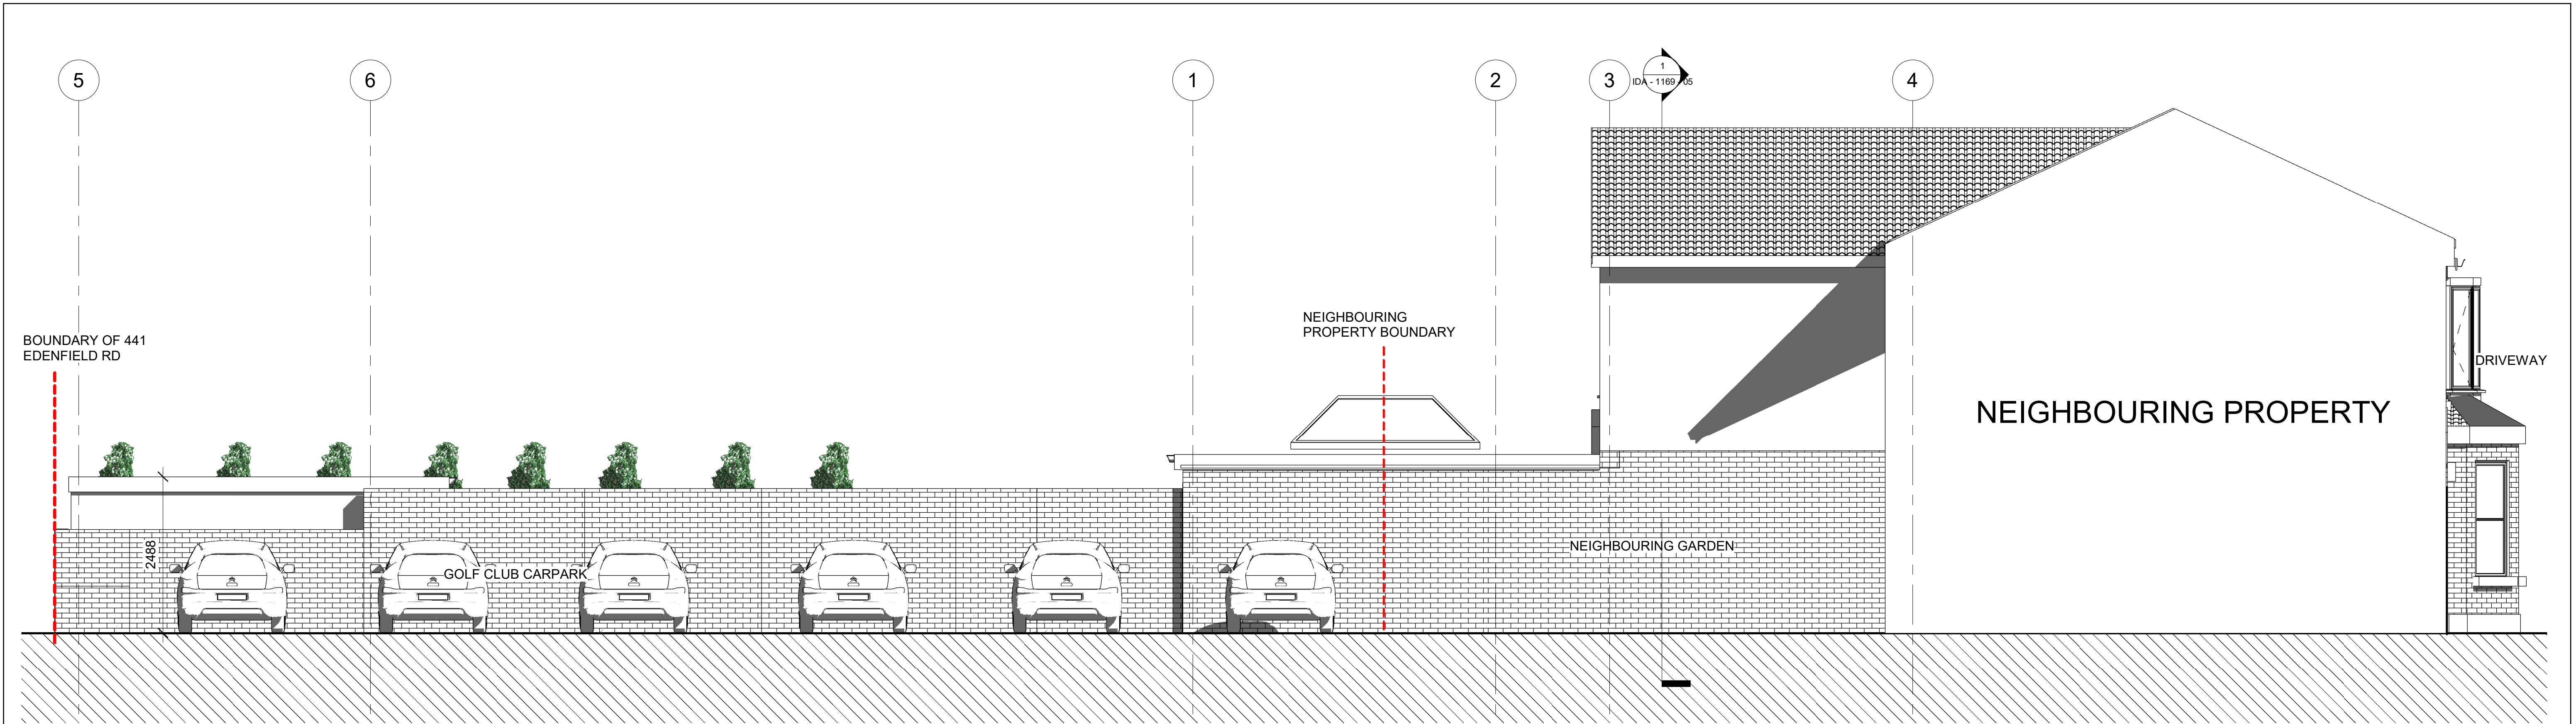

1 Side Elevation Proposed
1 : 50

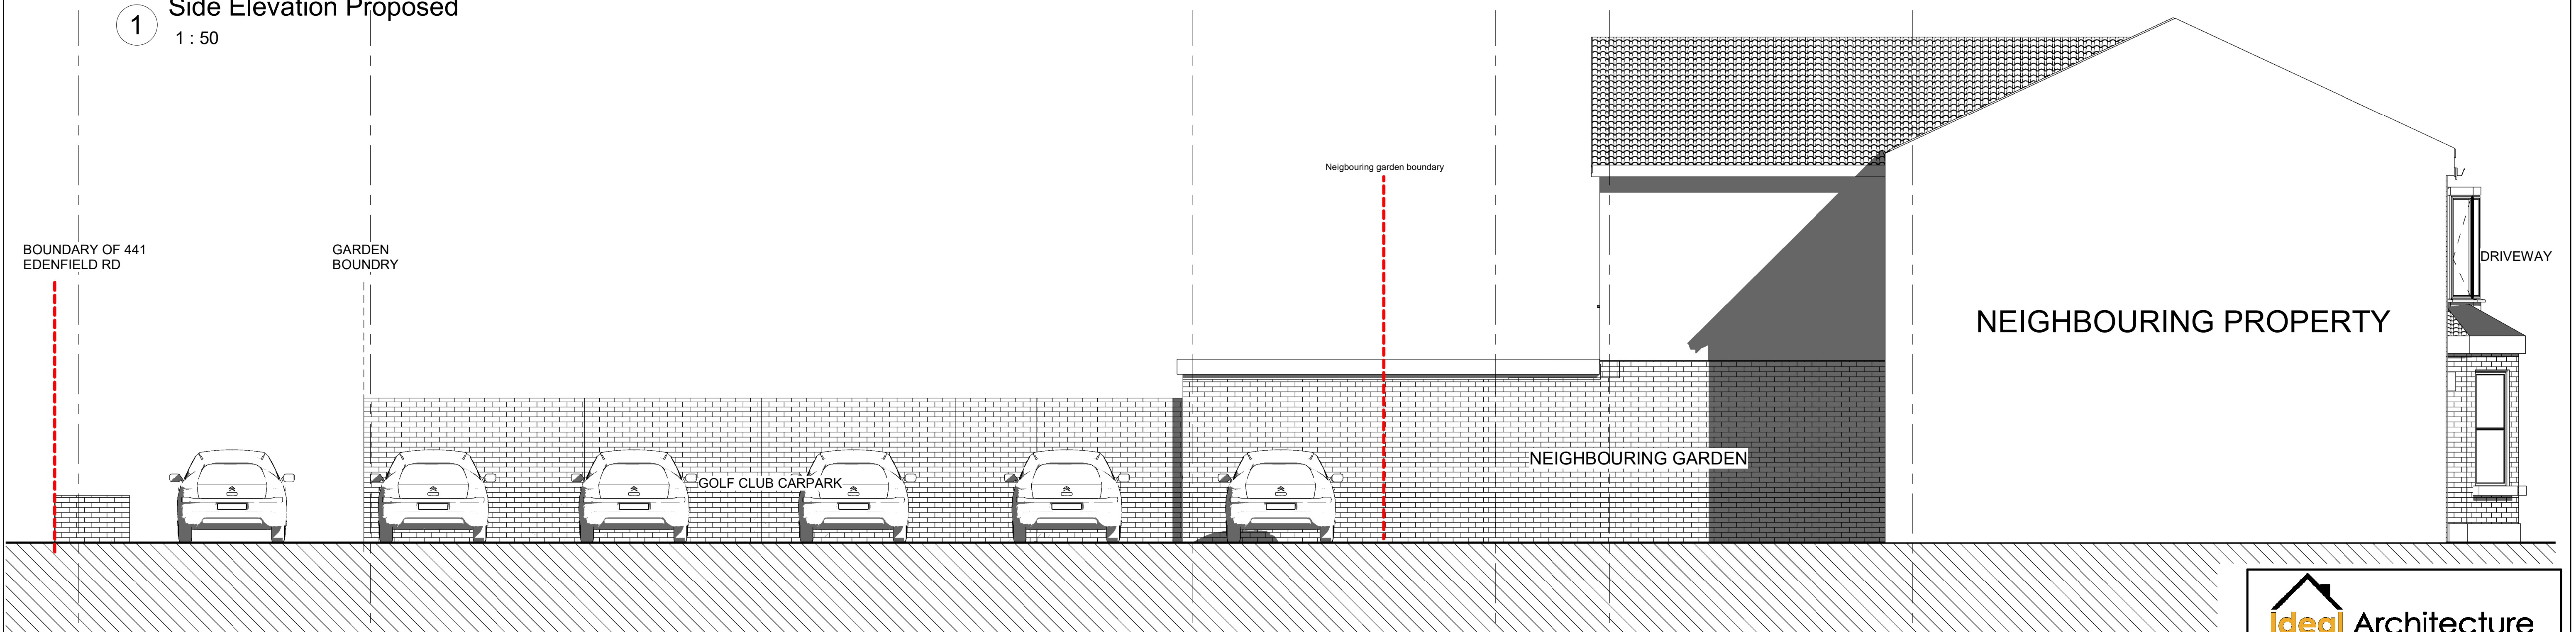

2 Side Elevation
1 : 50

Ideal Architecture
Samantha Dale
BA (Hons) MArch, PGDip ARB
ARCHITECT
RIBA
Royal Institute of
British Architects

PROJECT
SINGLE STOREY REAR EXTENSION &
OUTBUILDING

ADDRESS
445 EDENFIELD ROAD, NORDEN

CLIENT

TITLE
EXISTING & PROPOSED ELEVATION

SCALE (@ A1)
1 : 50

DATE
06/07/2023 12:41:39

DRAWING NUMBER
IDA - 1169 - 11

REV