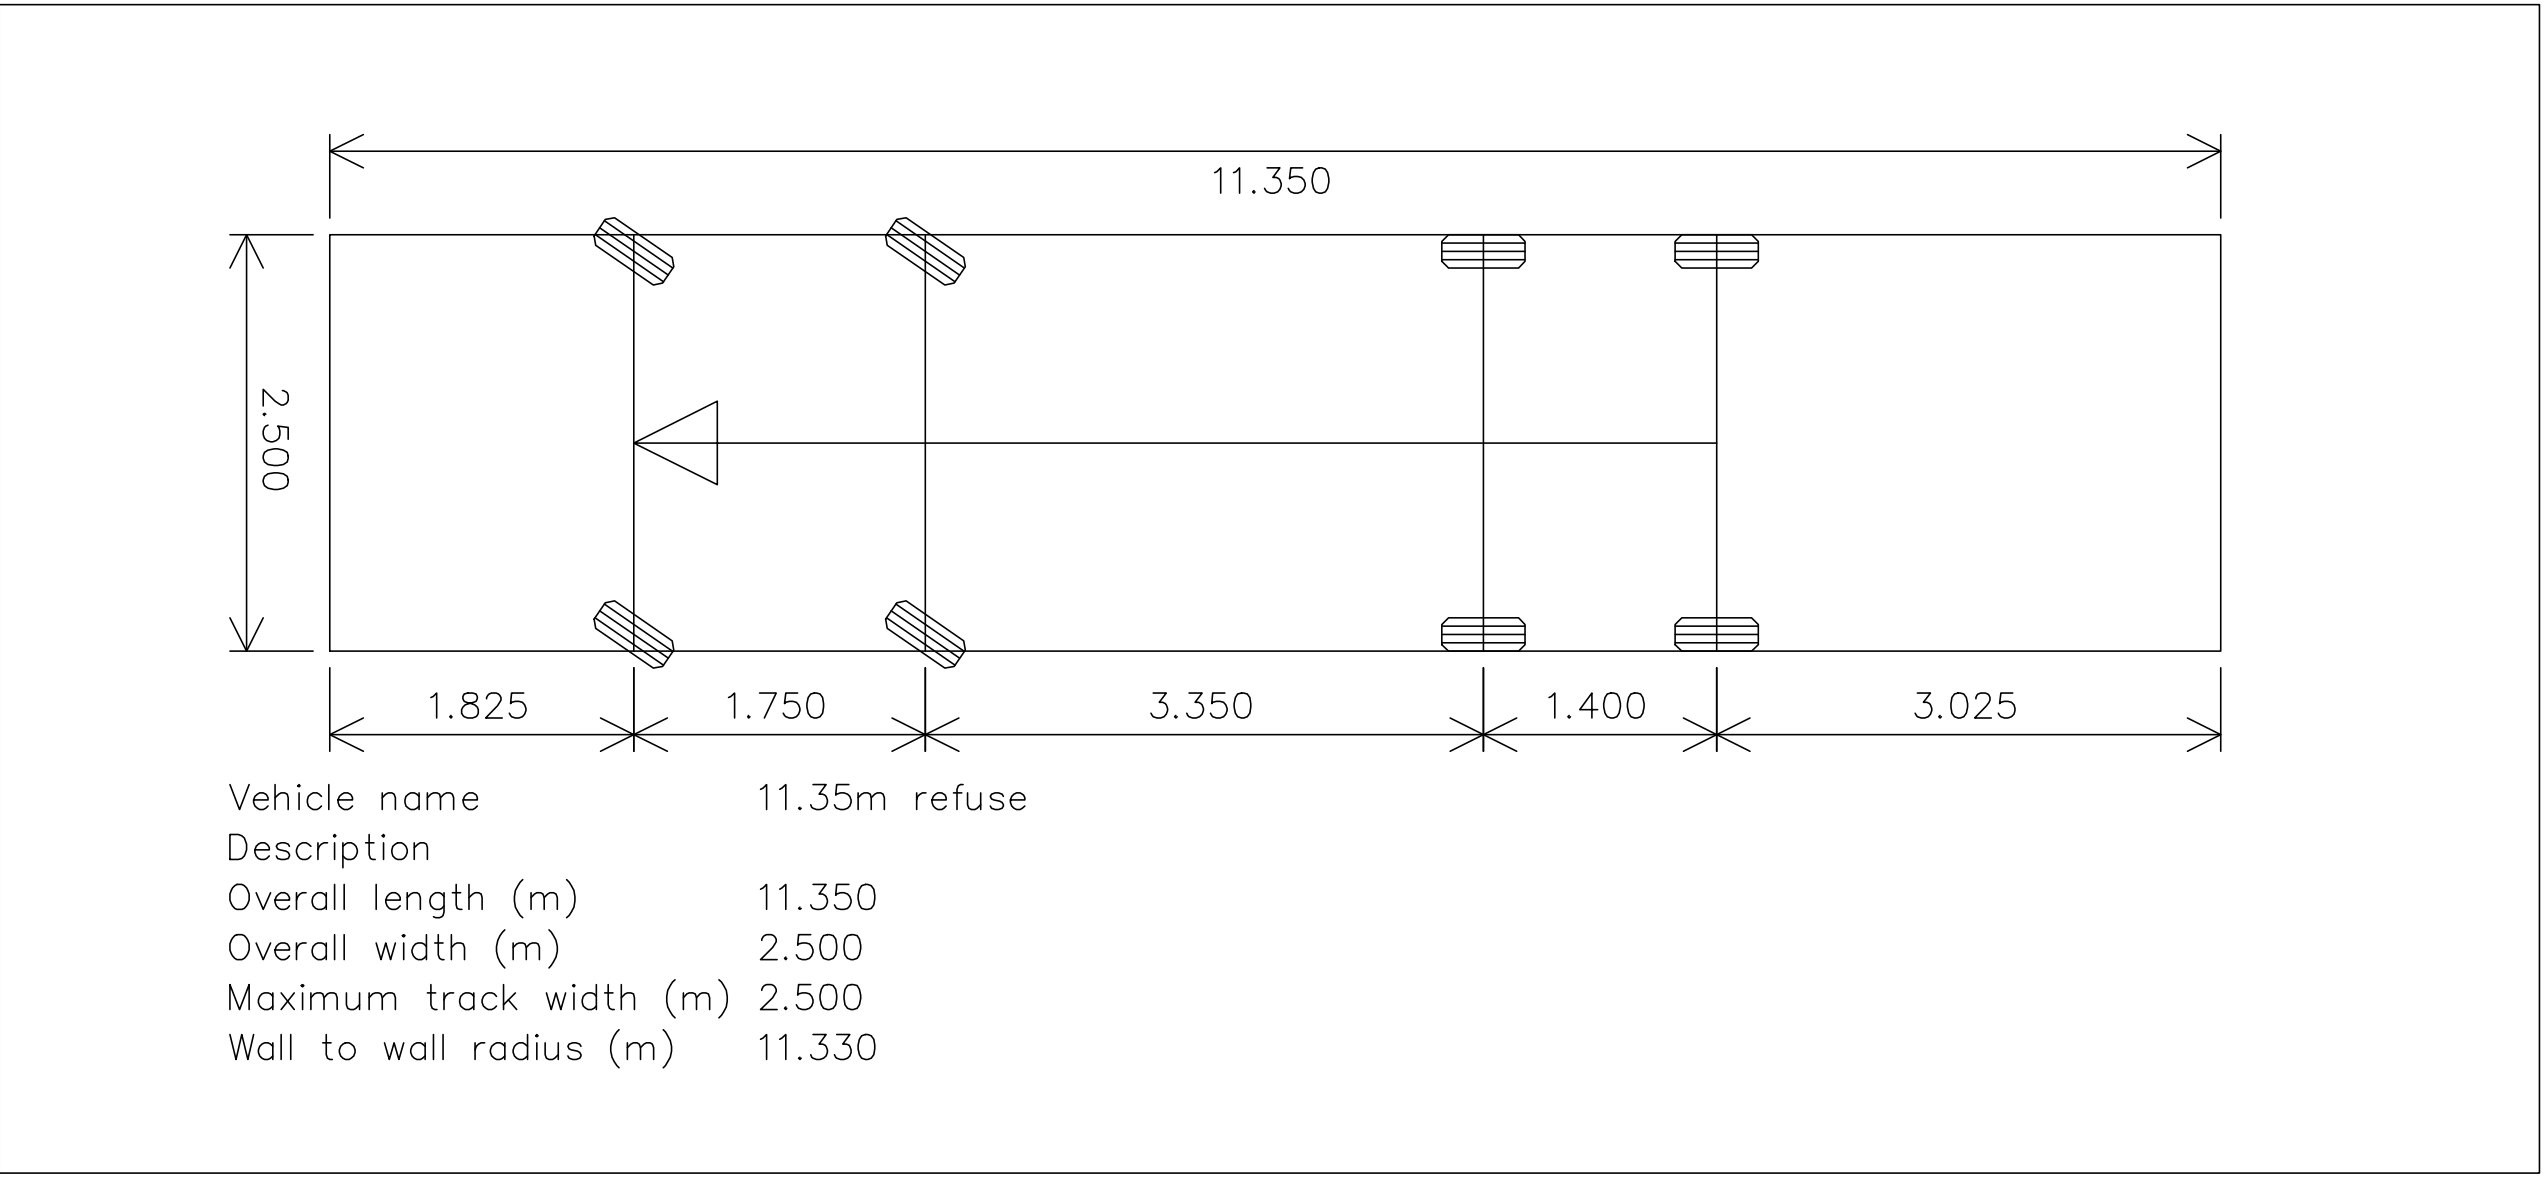
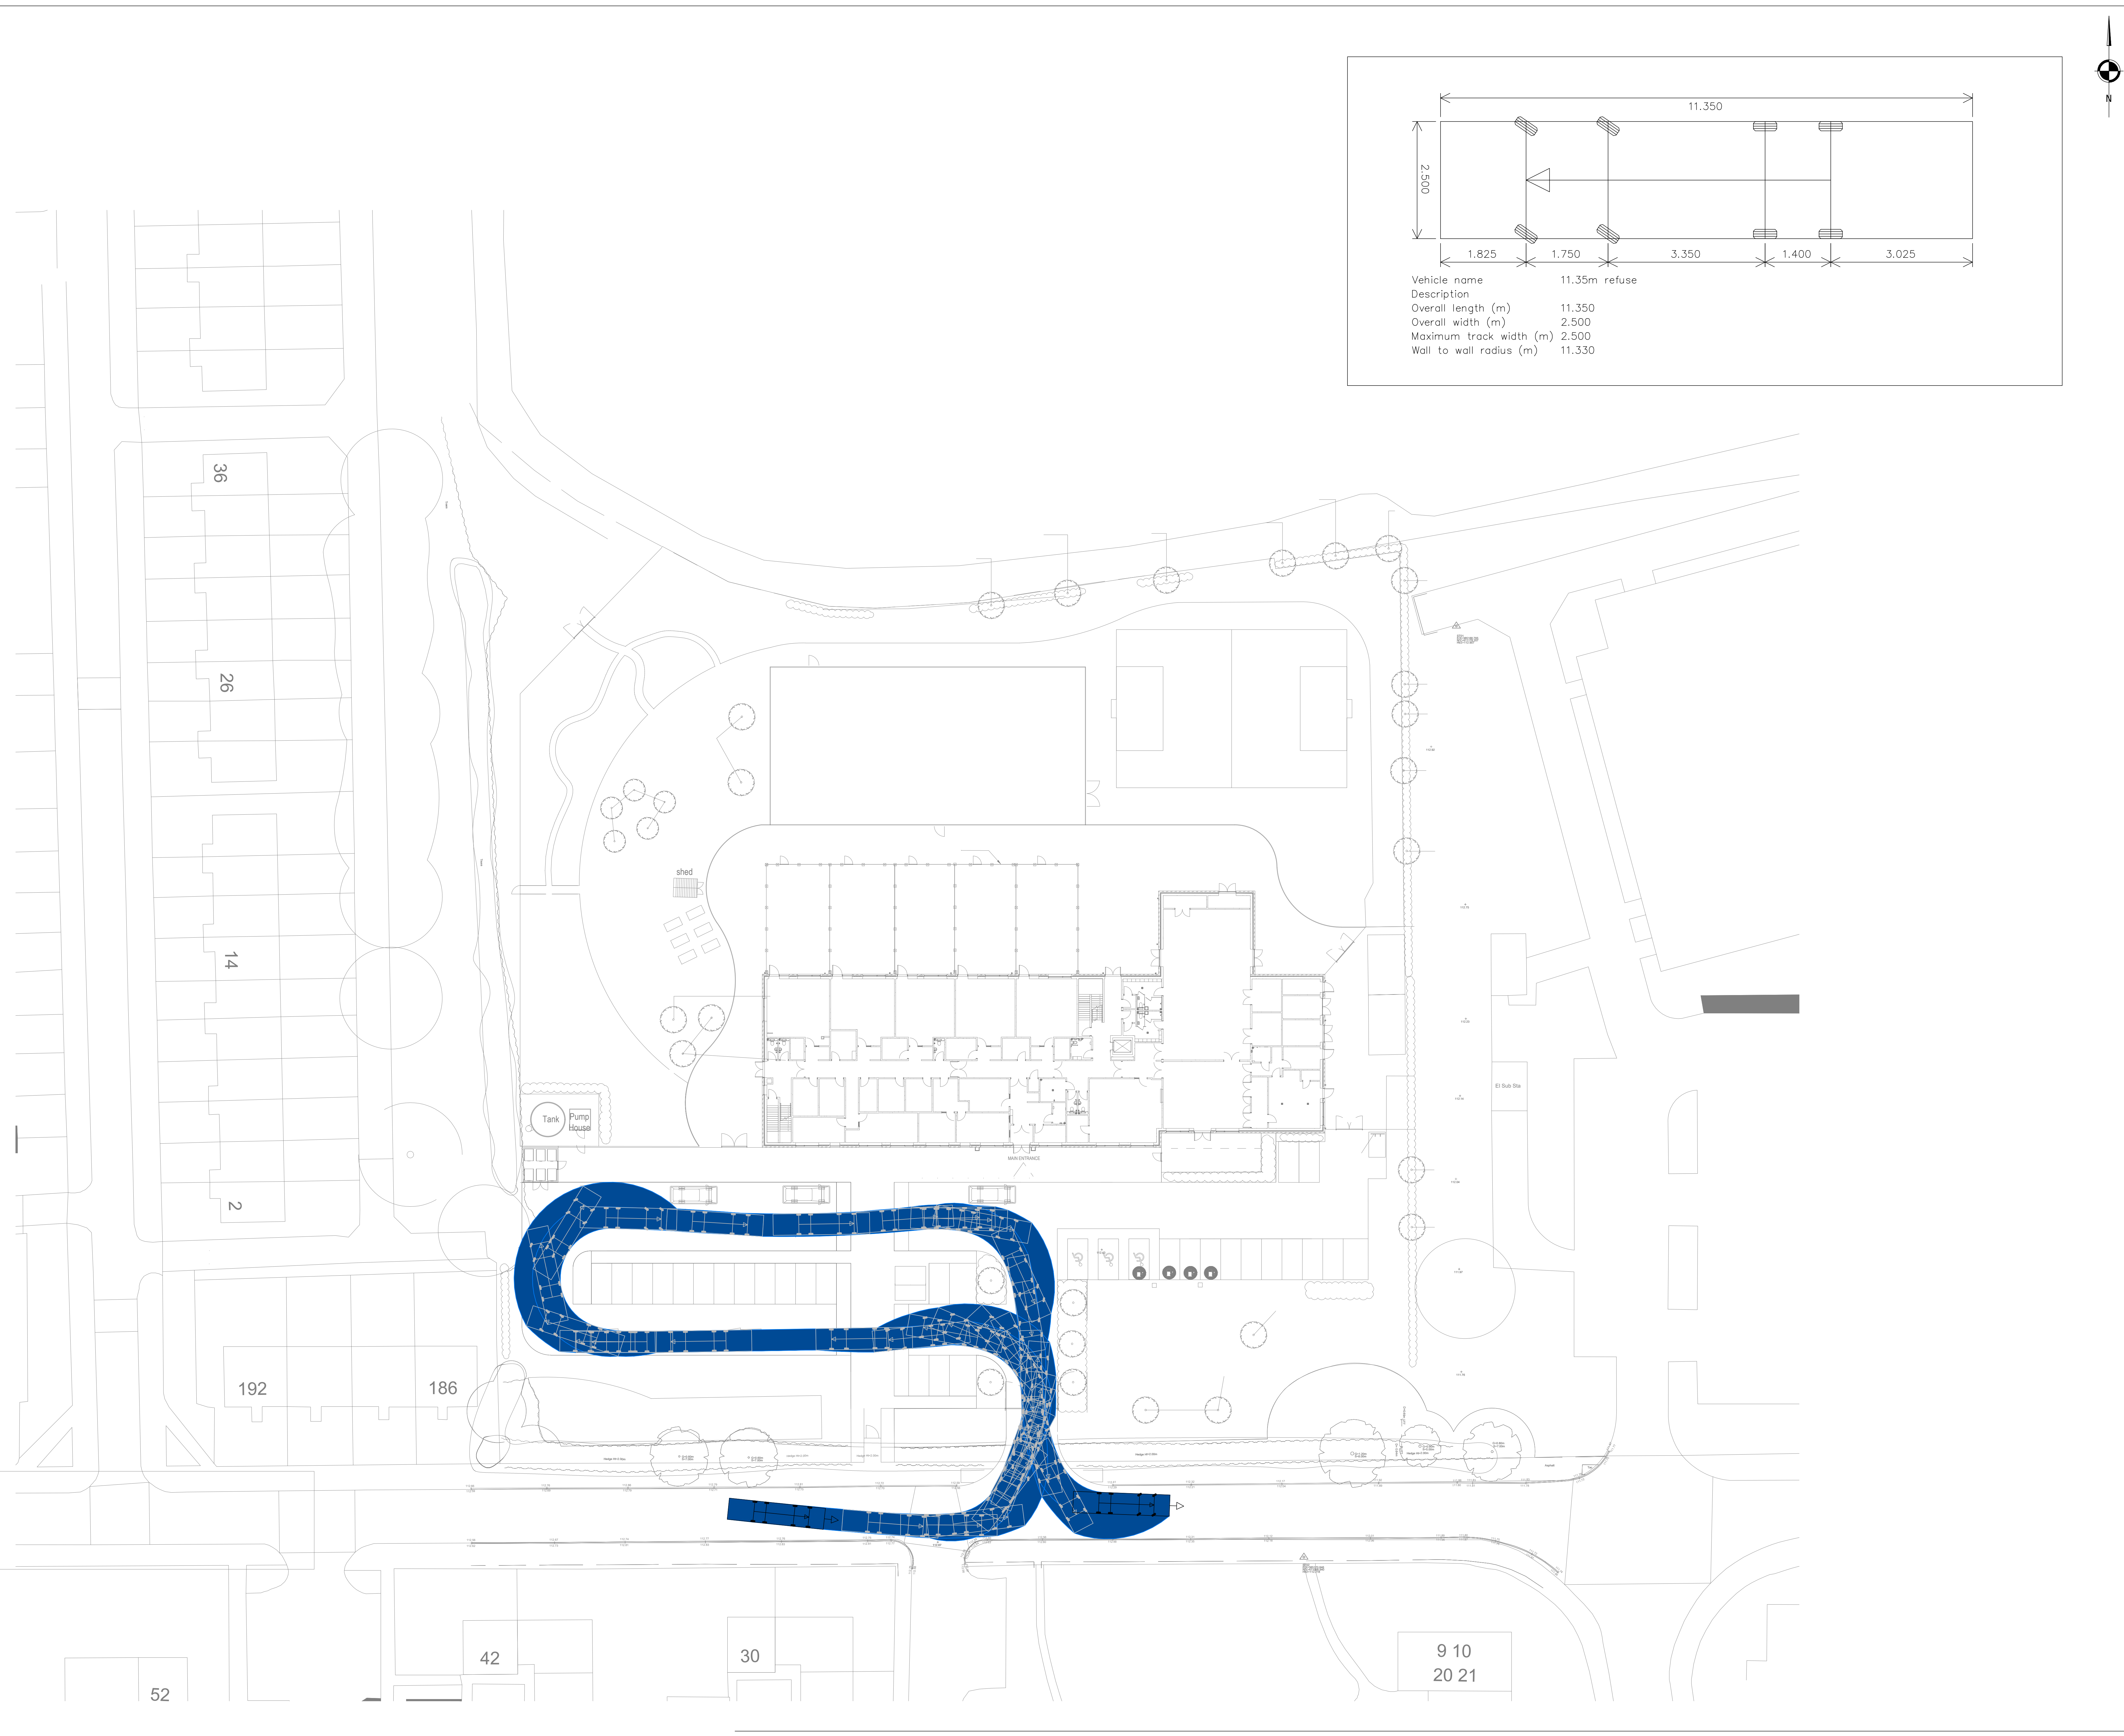


PS2	30/06/2024	UPDATED TO SUIT LATEST ARCHITECTS LAYOUT		MD	PL	PB
PS1	28/07/2023	PRELIMINARY ISSUE		MD	PL	PB
REV	DATE	DESCRIPTION		BY	CHK	APP
DRAWING STATUS: PRELIMINARY						
CLIENT: TILBURY DOUGLAS						
ARCHITECT: ELLIS WILLIAMS ARCHITECTS						
PROJECT: ROCHDALE SEND HEYWOOD						
TITLE: REFUSE VEHICLE TRACKING						
STATUS	PROJECT No.	PROJECT	ORIGINATOR	VOLUPTUOUS	TYPE	ROLE
S2	223-018	FS0911-AJP-ZZ - 00 - D - C • 3502	P02			
SCALE @ A0	DESIGNED	DRAWN	CHECKED	APPROVED	DATE	
1:200	JRS	JJR	JRS	PB	JUN 2023	