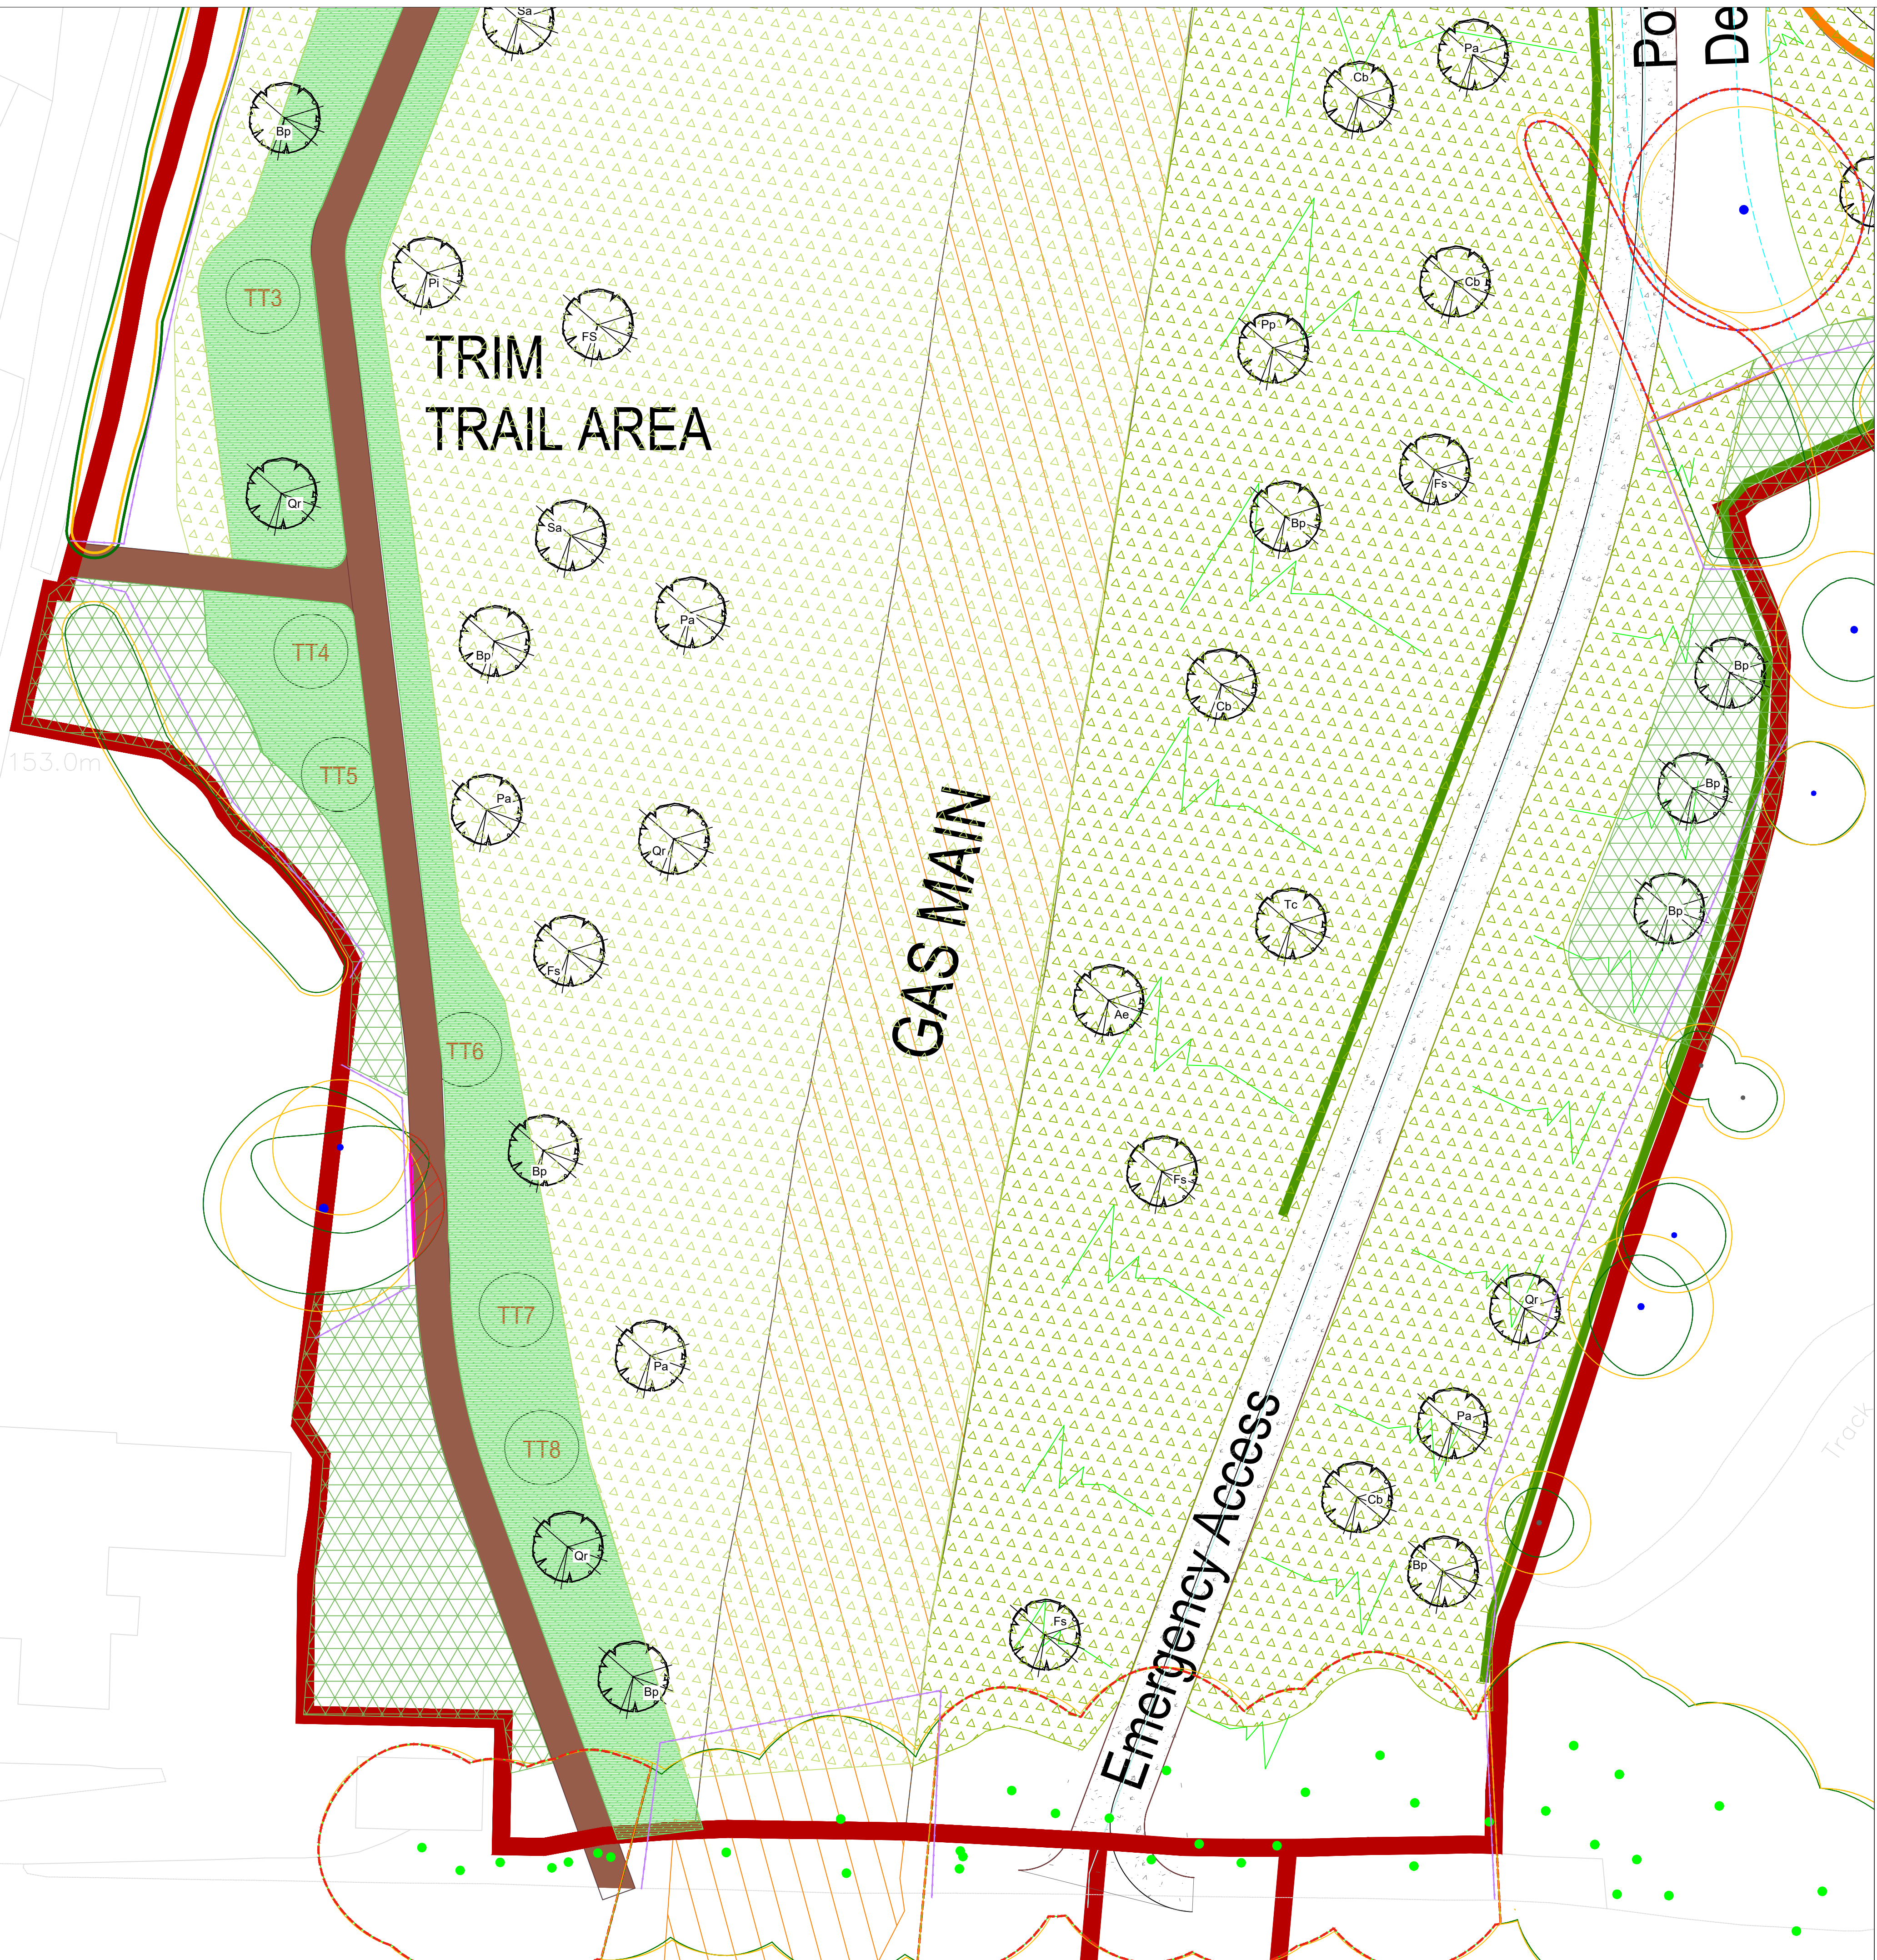
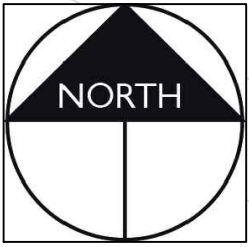
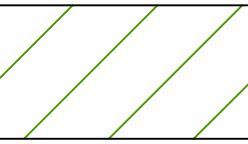
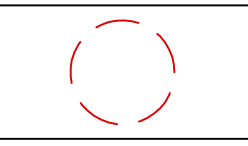
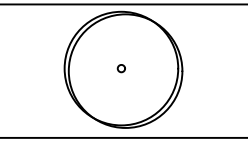


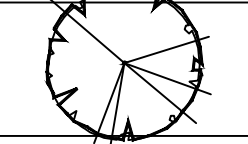


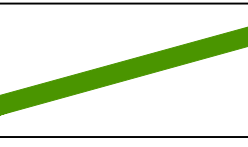
KEY

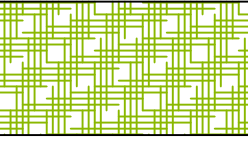
- 

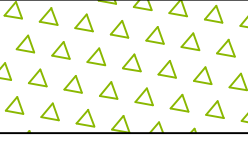
**EXISTING VEGETATION**  
To be retained. Refer to the Tree Survey and Ecology Reports for further details on species & maintenance
- 

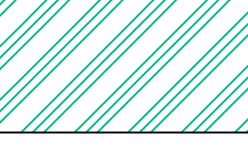
**EXISTING VEGETATION REMOVED**  
To be removed. Refer to the Tree Survey and Ecology Reports for further details on species
- 

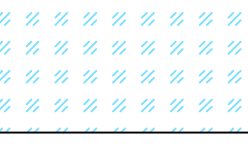
**PROPOSED PLOT TREE**  
Refer to the planting schedule for details on species, quantities and nursery grades
- 

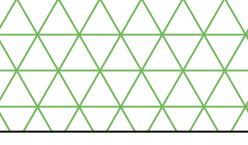
**PROPOSED POS TREE**  
Refer to the planting schedule for details on species, quantities and nursery grades
- 

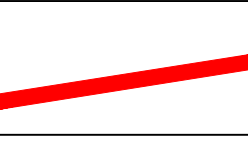
**HEDGE**  
Refer to the planting schedule for details on species, quantities and nursery grades
- 

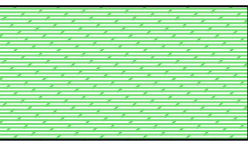
**SHRUB BEDS**  
Refer to the planting schedule for details on species, quantities and nursery grades.
- 

**WILDFLOWER GRASS MIX - WFM1**  
Refer to the planting schedule for details on species, quantities and nursery grades.
- 

**MARGINAL PLANTING - DRY MIX**  
Refer to the planting schedule for details on species, quantities and nursery grades.
- 

**MARGINAL PLANTING - WET MIX**  
Refer to the planting schedule for details on species, quantities and nursery grades.
- 

**NATIVE WHIP PLANTING**  
Refer to the planting schedule for details on species, quantities and nursery grades.
- 

**SITE BOUNDARY**
- 

**AMENITY GRASS - GM1 (See Schedule)**
- 

**Reed Planting**

|     |          |                                              |          |
|-----|----------|----------------------------------------------|----------|
|     |          |                                              |          |
| P8  | 07.01.25 | Update Plots and amend Planting and Schedule | PGG      |
| P5  | 07.08.24 | Update client details                        | PGG      |
| P4  | 16.07.24 | Updated to optimise BNG                      | PGG      |
| P3  | 11.06.24 | Updated to Revised Planning Layout           | PGG      |
| P2  | 20.10.22 | Updated to Ecology + Barratt comments        | KLJ      |
| P1  | 19.09.22 | Initial Issue                                | KG       |
| Rev | Date     | Description                                  | Initials |



PGLA Ltd  
Landscape Architects  
Station Hop Offices  
815 Stockport Road  
Manchester  
M19 3BS

t: 0161 238 9138  
e: info@pgla.co.uk  
w: www.pgla.co.uk

Client  
**BARRATT HOMES, DWH & GLP TROWS LLP**

Project  
**COWM TOP LANE, CASTLETON**

Description  
**PLANTING PLAN**  
**SHEET 17**

Status  
**FOR PLANNING**

|                              |                                  |                       |                          |
|------------------------------|----------------------------------|-----------------------|--------------------------|
| Scale<br><b>1:200@A1</b>     | Drawn<br><b>KLJ</b>              | Checked<br><b>PGG</b> | Date<br><b>SEPT 2022</b> |
| Job number<br><b>TRO1902</b> | Drawing number<br><b>PP01.17</b> | Revision<br><b>P8</b> |                          |

Original size 100mm @ A1