


Fielding Street, Middleton, Manchester, M24 6GP

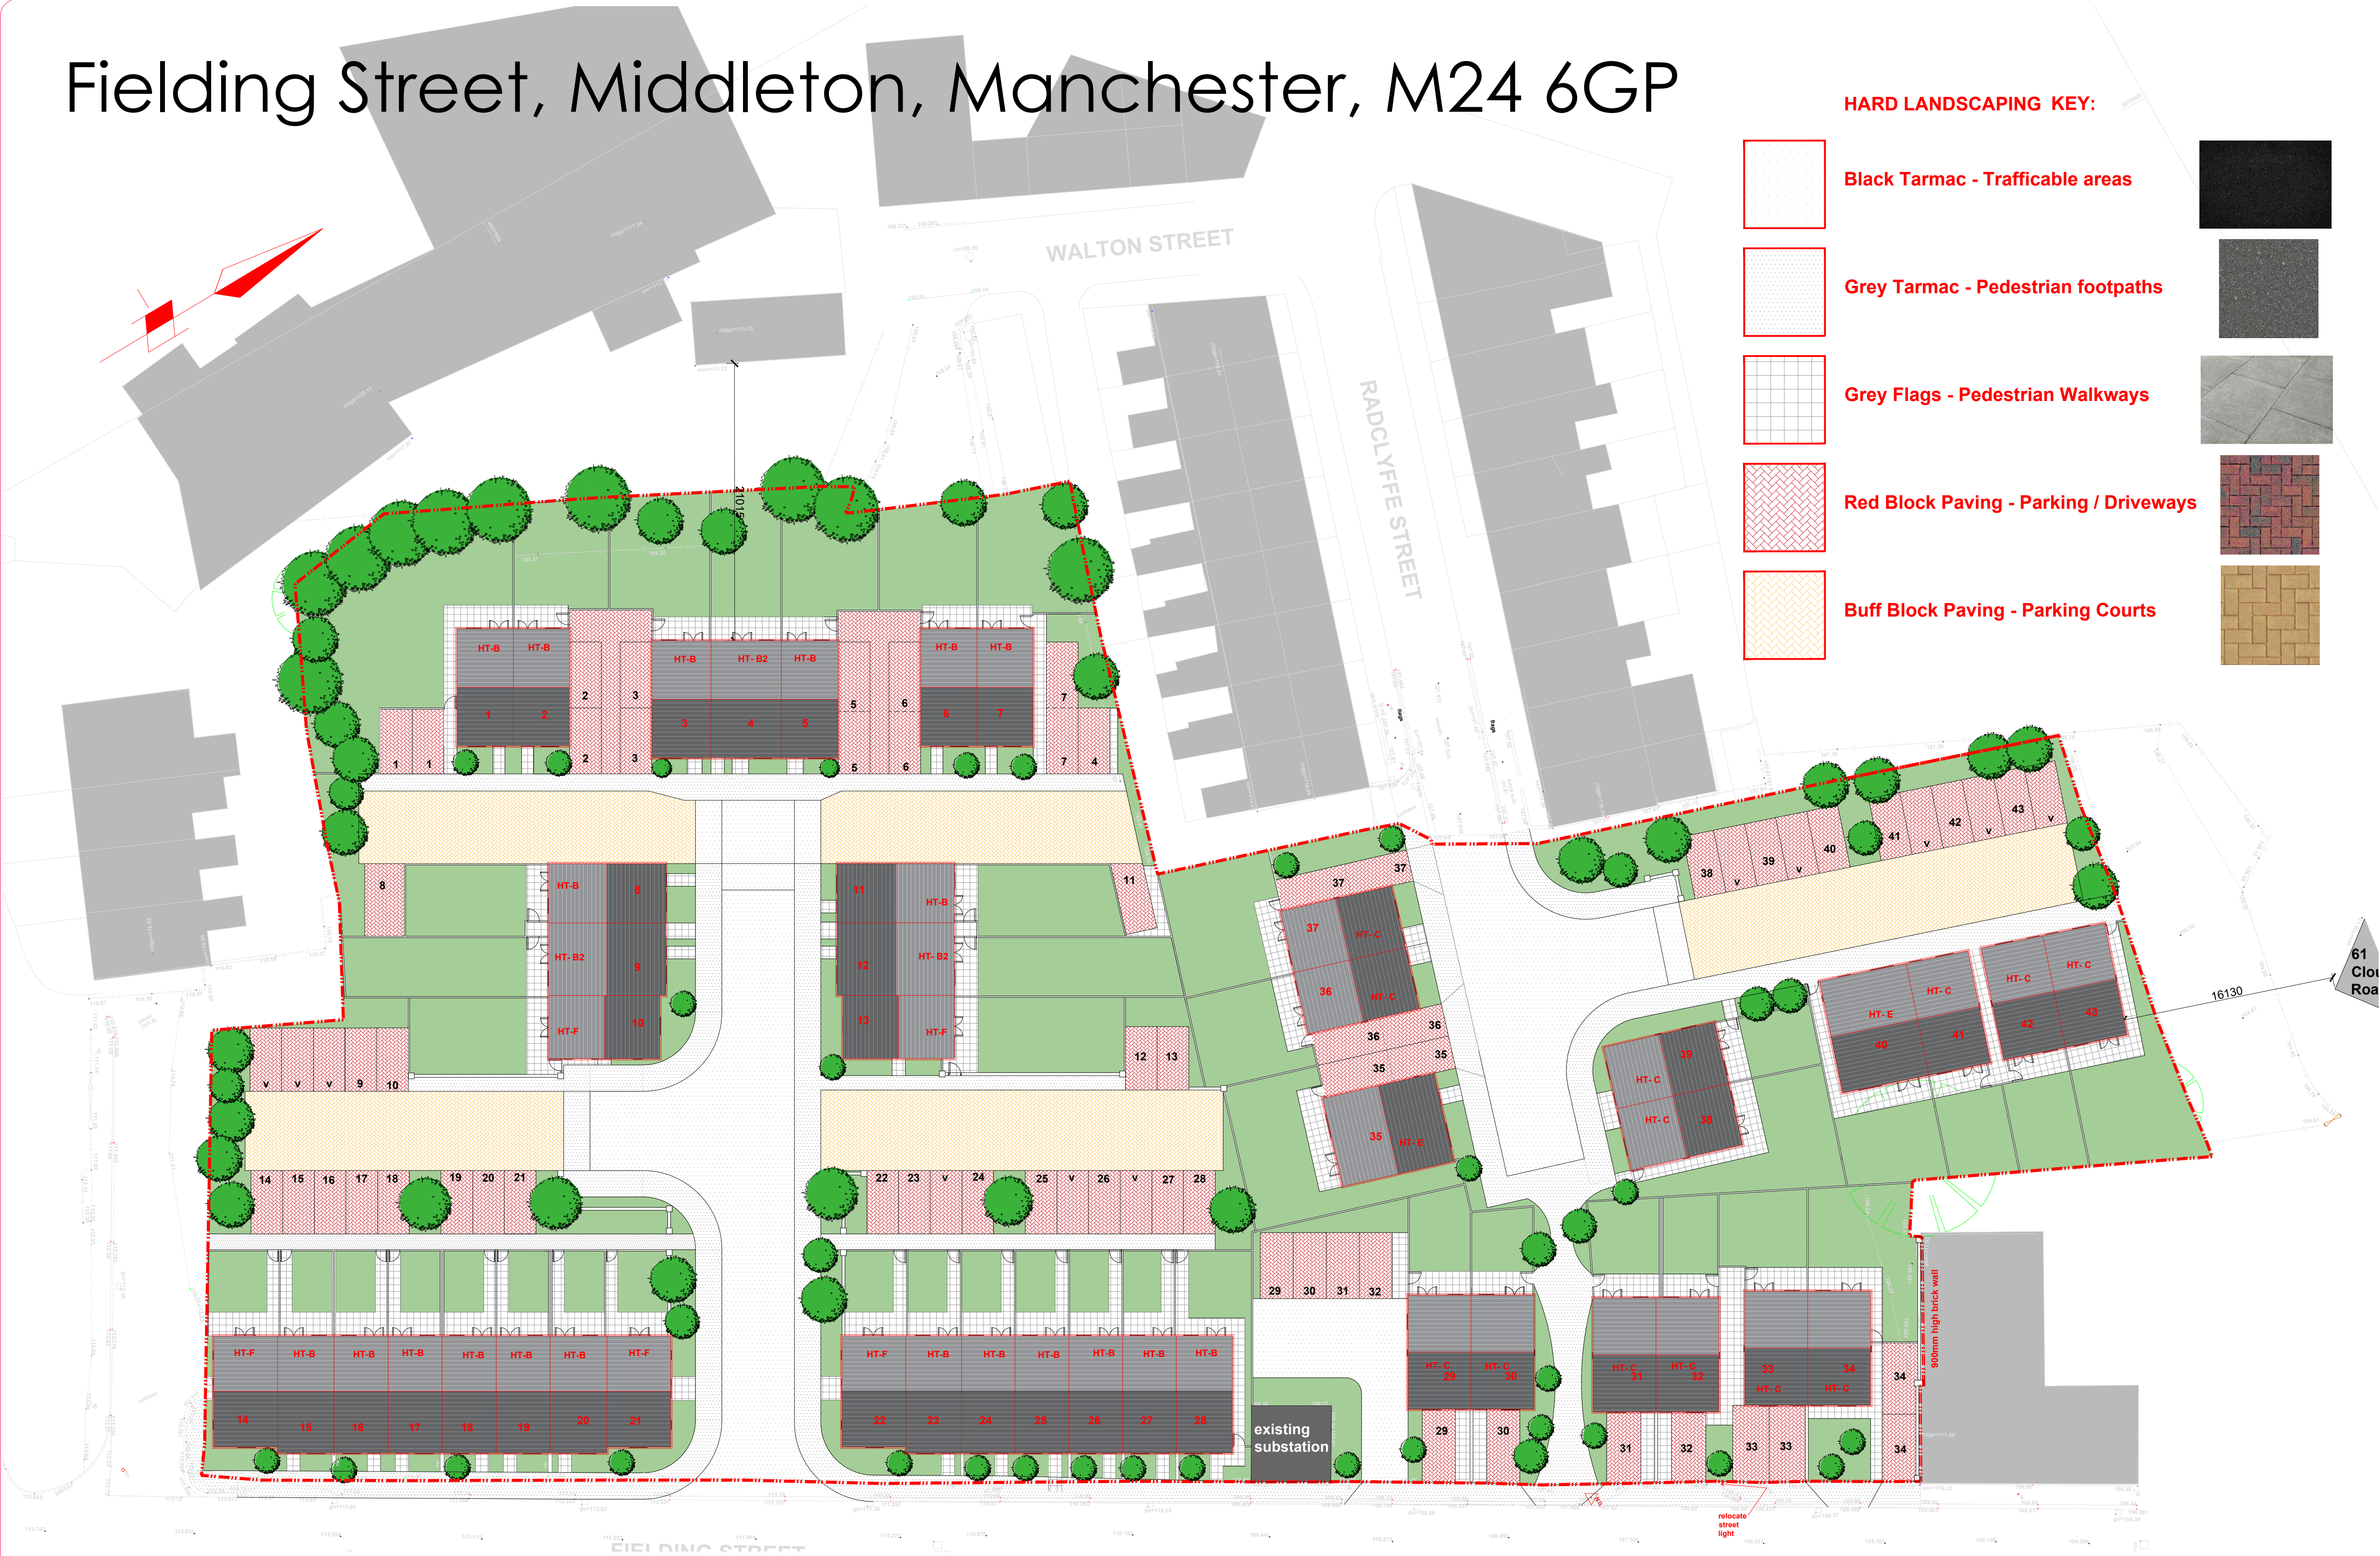

HARD LANDSCAPING KEY:

Black Tarmac - Trafficable areas

Grey Tarmac - Pedestrian footpaths

Grey Flags - Pedestrian Walkways

Red Block Paving - Parking / Driveways

Buff Block Paving - Parking Courts

UNLESS STATED OTHERWISE, THE DESIGNS SHOWN ARE SUBJECT TO DETAIL SITE SURVEY AND INVESTIGATIONS AND/OR APPROVAL OF THE RELEVANT VARIOUS LOCAL AUTHORITY OFFICERS, STATUTORY UNDERTAKERS, FIRE OFFICERS AND ENGINEERS. THEY ARE PROJECT AND SITE SPECIFIC.
ALL DIMENSIONS SHOULD BE CHECKED ON SITE.
ANY DRAWING ERRORS OR DISCREPANCIES SHOULD BE REPORTED TO HJK CONSTRUCTION.
THIS DRAWING IS THE COPYRIGHT OF HJK CONSTRUCTION.

DRAWING STATUS

DRAWN BY:	AH	DATE:	21.03.23
SCALE:	1:250@A1		
PRELIMINARY	APPROVED	DATE:	
PRESENTATION	APPROVED	DATE:	
TENDER	APPROVED	DATE:	
CONSTRUCTION	APPROVED	DATE:	

REVISION

Rev	Notes	Date	Drawn	App
1	Amended hard landscaping as per comments	26/06/23		

NOTES

CLIENT



BELMONT HOUSE
2 DALTON COURT
COMMERCIAL ROAD
DARWEN
BB3 0DG

PROJECT

Proposed Residential
Fielding Street, Middleton,
Manchester, M24 6GP

DRAWING

Proposed Hard Landscaping

PROJECT NO.	DRAWING NO.	REVISION
HJK - FS - HL	FS-01	1