



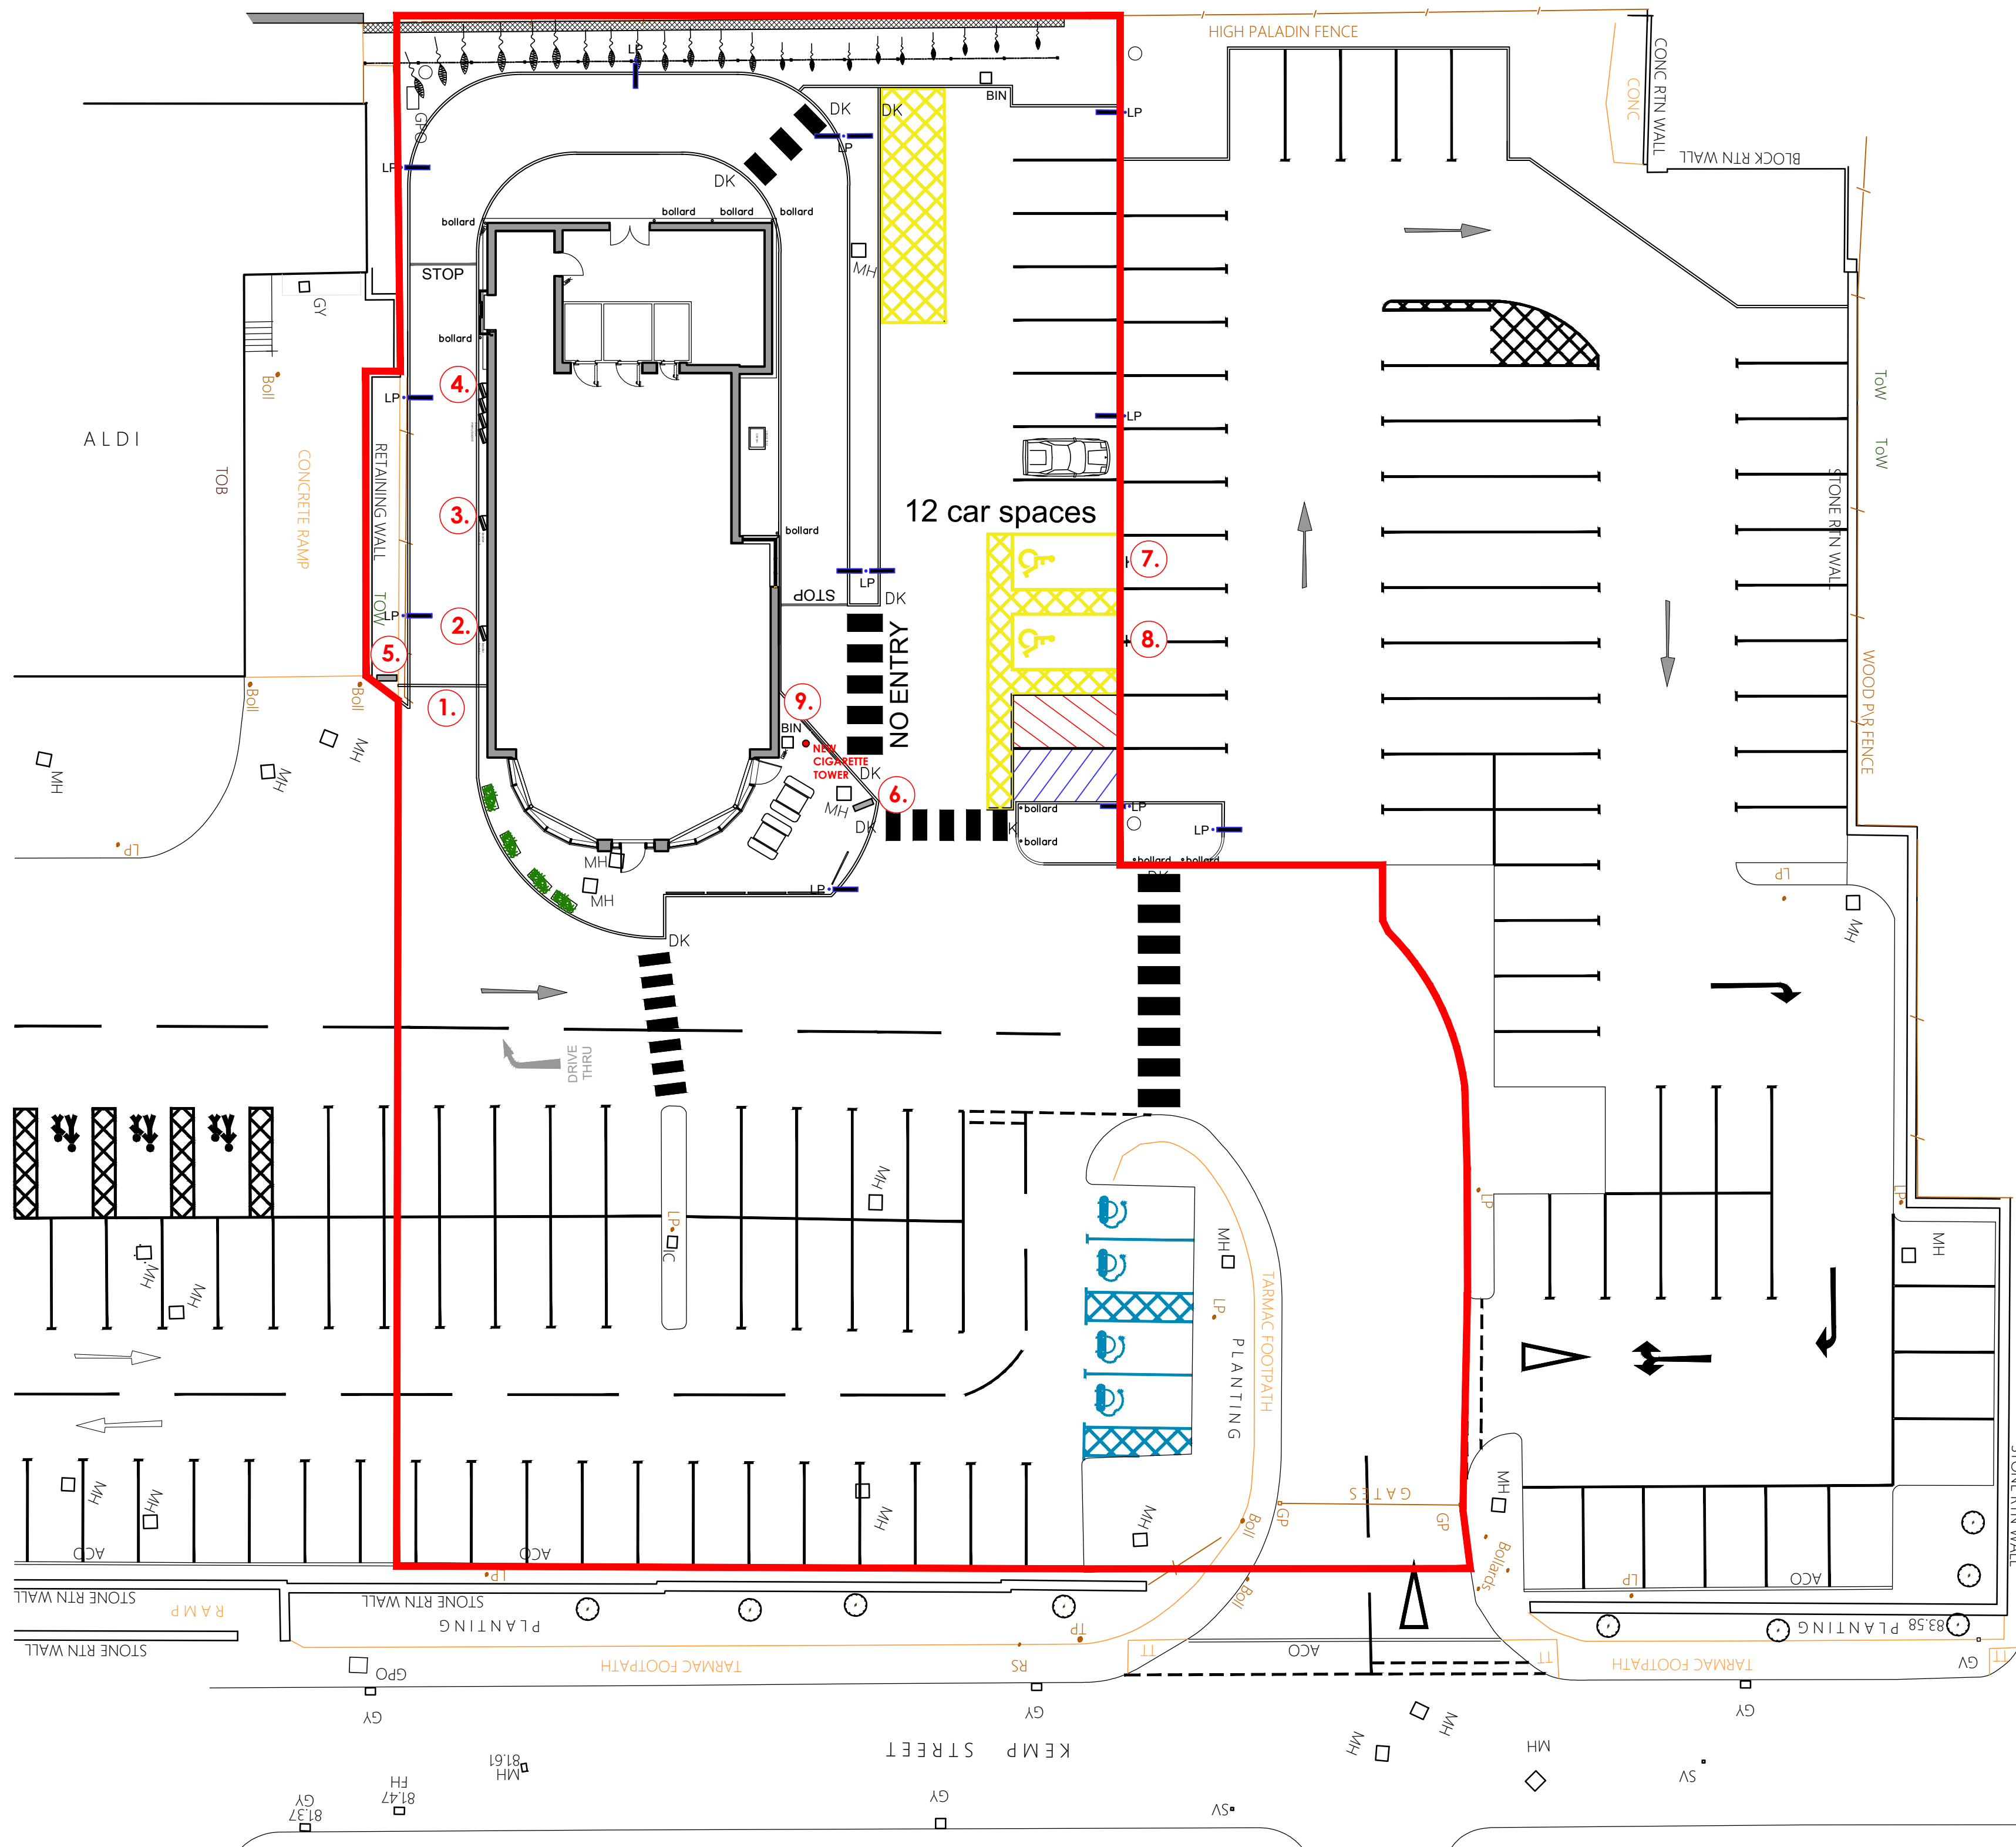

existing site signage plan
scale - 1:50 @ A1 / 1:100 @ A3

EXTERNAL SIGNAGE SCHEDULE		
sign no.	signage image	description
1.		Existing Height Restrictor.
2. & 3.		Existing Leader Boards.
4.		Existing Menu Board.
5.		Existing Traffic Directional Sign.
6.		
7. & 8.		Existing Disabled Parking Signs.
9.		Existing car park disclaimer sign.
		Existing Signage Panel on Remote Shared Pylon Sign.

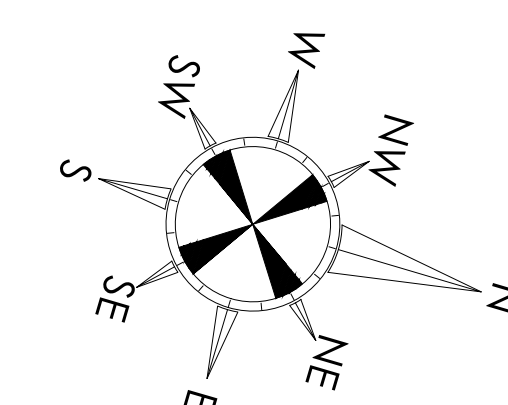

© copyright 2024
This drawing and the copyrights and patents therein are the designer's property and may not be used or reproduced - only under contract.

ALL DIMENSIONS TO BE CHECKED ON SITE.
DO NOT SCALE FROM THIS DRAWING EXCEPT FOR THE PURPOSES OF LOCAL AUTHORITY PLANNING

rev	date	description
A	19/03/24	Drawing amended following KFC mark ups; car park disclaimer sign shown on drawing.

Frank Belshaw Building Surveyors Limited

wheatley springs barn, wheatley lane road, barrowford, nelson, lancashire, BB9 6QS.
tel no. (01282) 699668, fax no. (01282) 602447.



IMAGE ENHANCEMENT

store address
MIDDLETON
KEMP STREET
MIDDLETON
M24 4UA
franchisee
SASA LTD

drawing title
EXISTING
SITE SIGNAGE PLAN

drawn by	checked	date
RCH	----	20/02/24
store no.	scale	
2065	1:50 @ A1	

KFC drawing no.	FB ref.	revision
2065/2024/P120	2024/14	A