



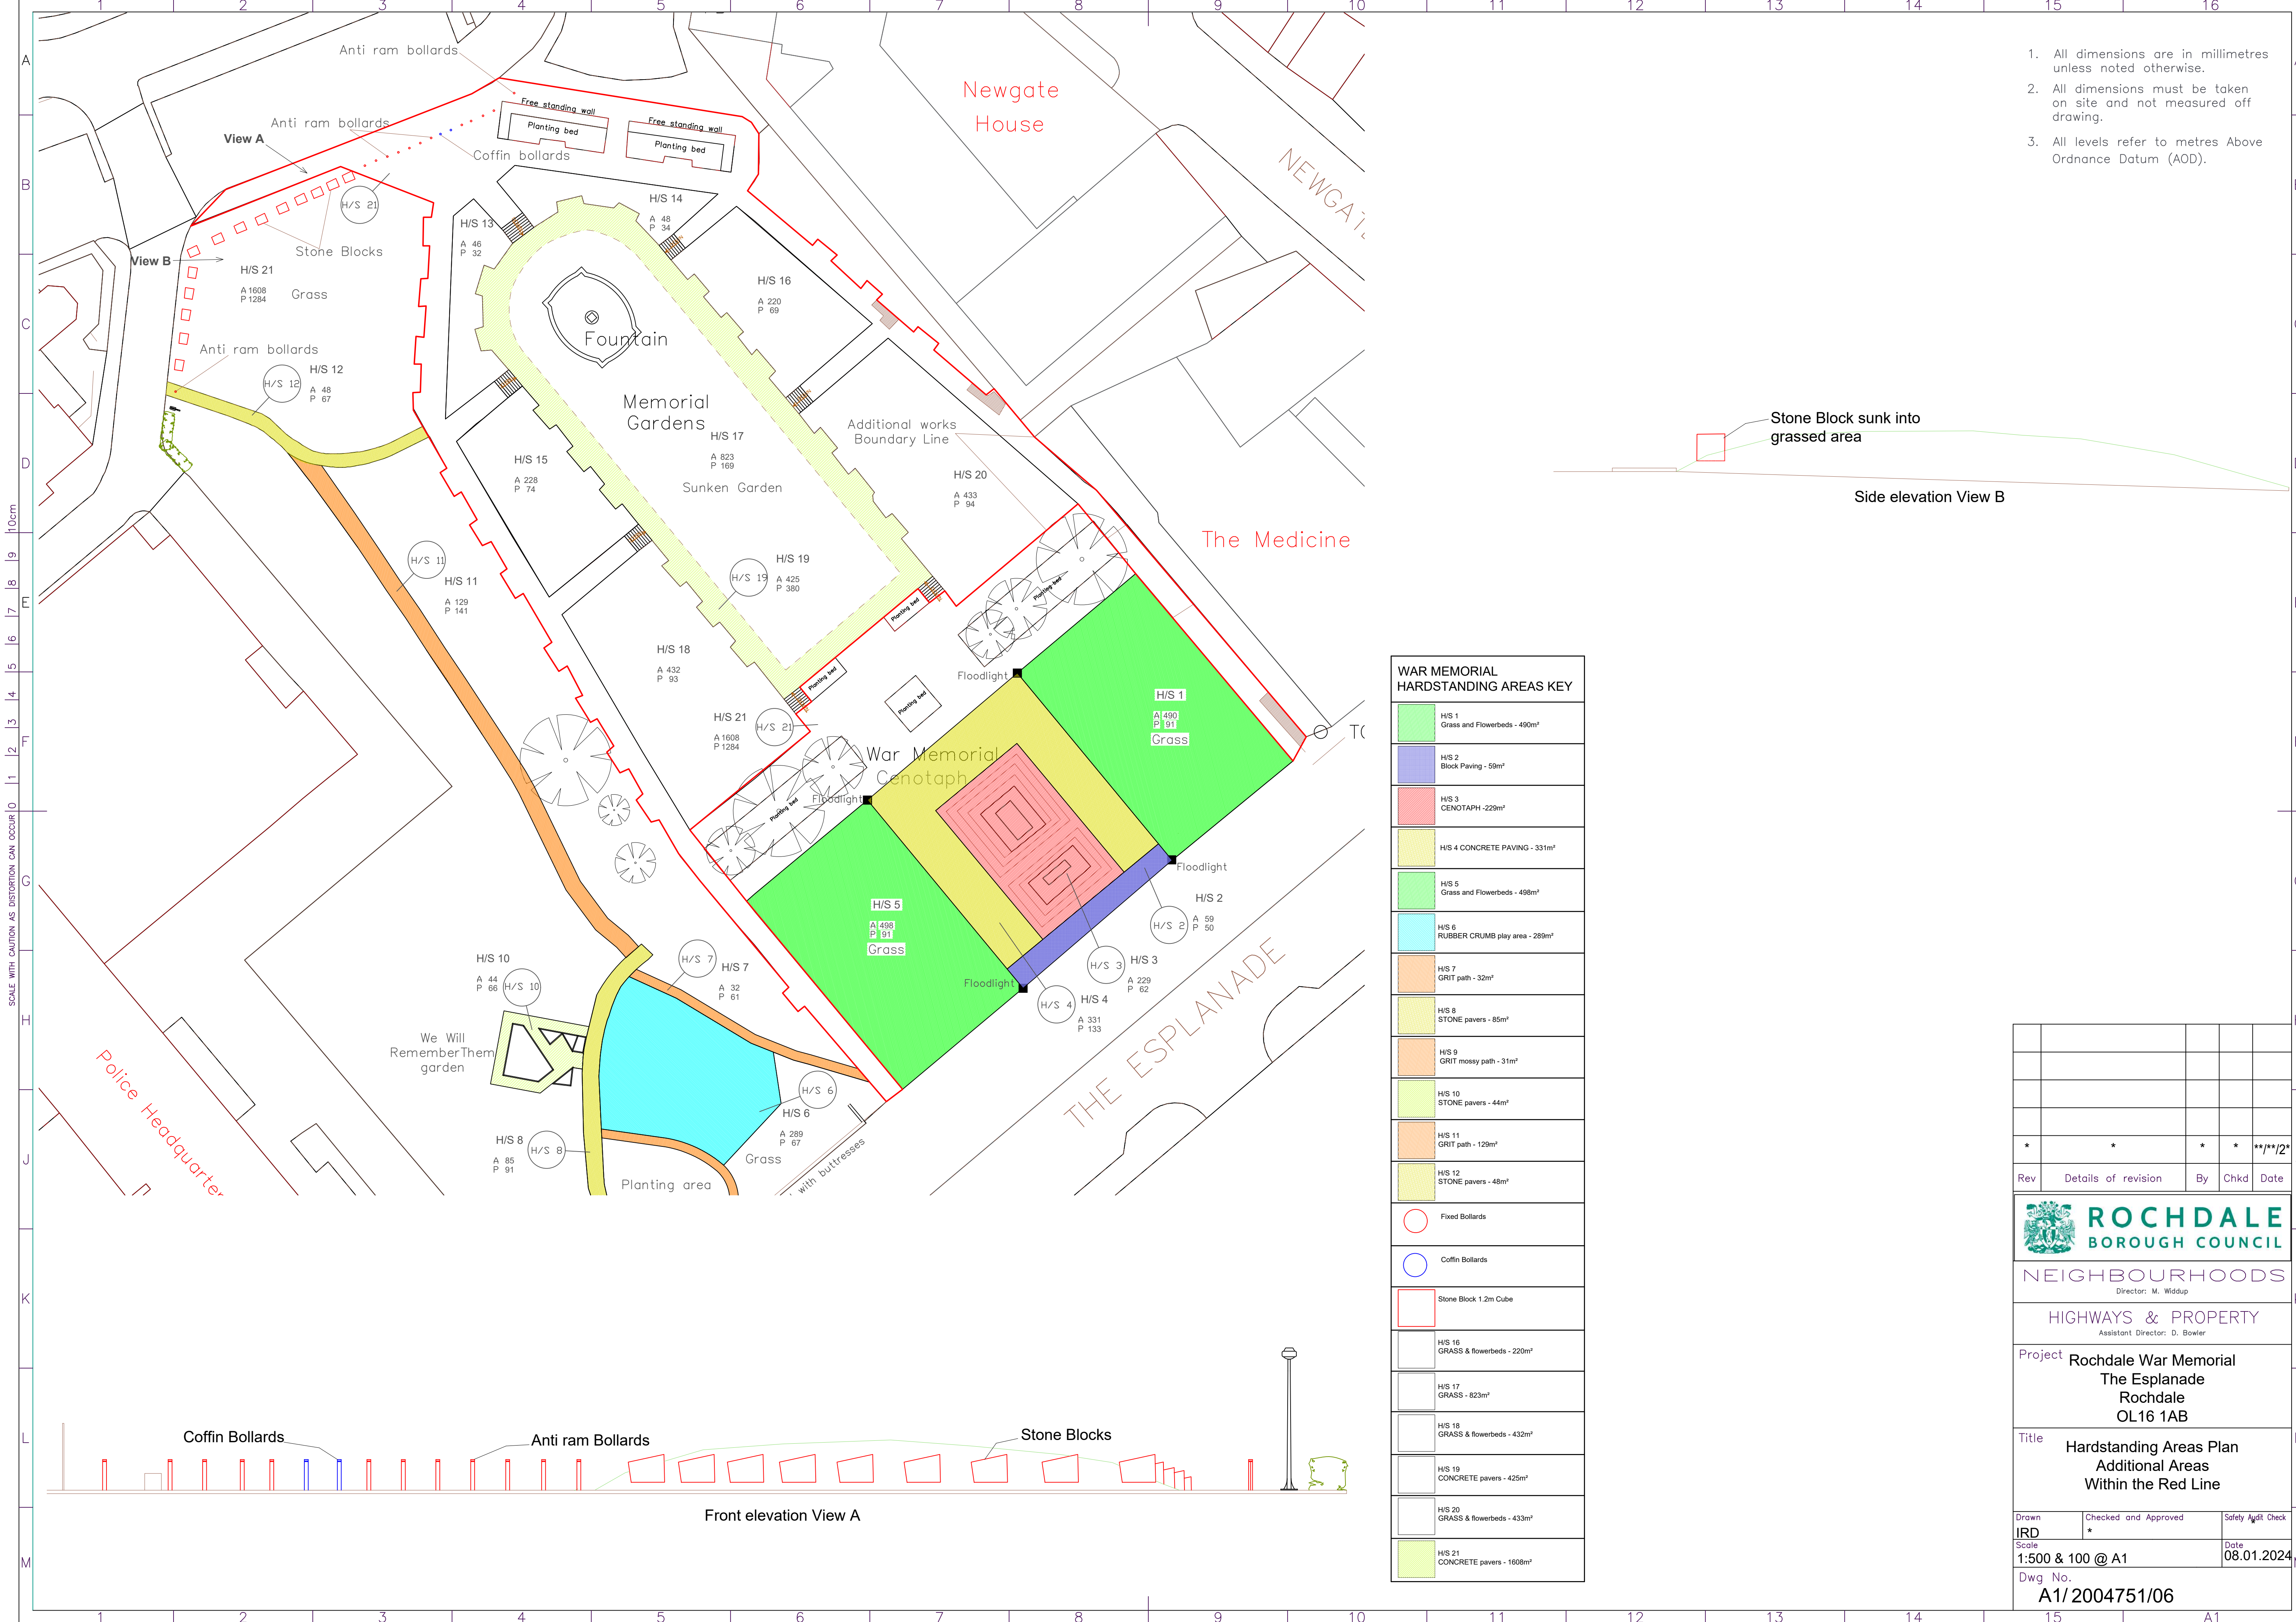

1. All dimensions are in millimetres unless noted otherwise.
2. All dimensions must be taken on site and not measured off drawing.
3. All levels refer to metres Above Ordnance Datum (AOD).

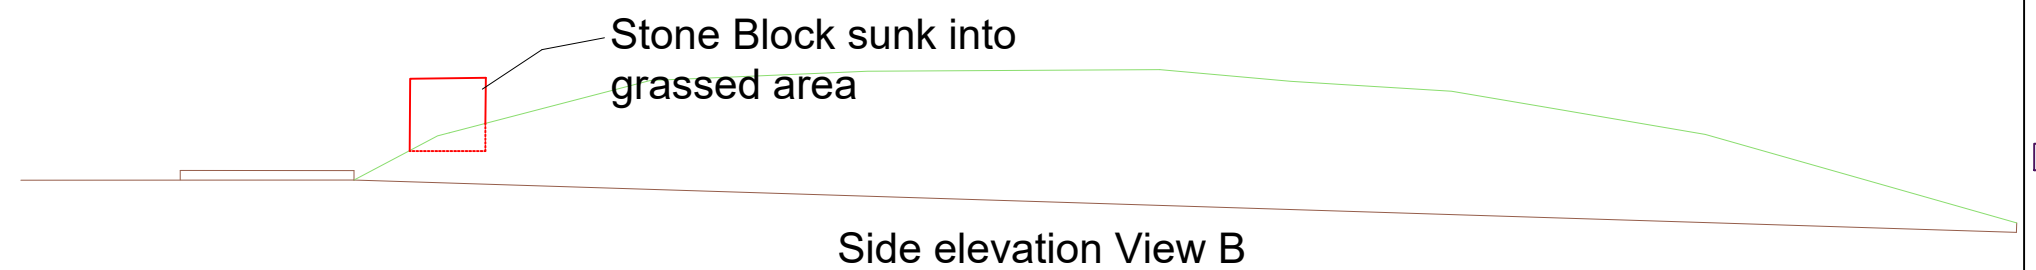

WAR MEMORIAL HARDSTANDING AREAS KEY	
	H/S 1 Grass and Flowerbeds - 490m²
	H/S 2 Block Paving - 59m²
	H/S 3 CENOTAPH - 229m²
	H/S 4 CONCRETE PAVING - 331m²
	H/S 5 Grass and Flowerbeds - 498m²
	H/S 6 RUBBER CRUMB play area - 289m²
	H/S 7 GRIT path - 32m²
	H/S 8 STONE pavers - 85m²
	H/S 9 GRIT mossy path - 31m²
	H/S 10 STONE pavers - 44m²
	H/S 11 GRIT path - 129m²
	H/S 12 STONE pavers - 48m²
	Fixed Bollards
	Coffin Bollards
	Stone Block 1.2m Cube
	H/S 16 GRASS & flowerbeds - 220m²
	H/S 17 GRASS - 823m²
	H/S 18 GRASS & flowerbeds - 432m²
	H/S 19 CONCRETE pavers - 425m²
	H/S 20 GRASS & flowerbeds - 433m²
	H/S 21 CONCRETE pavers - 1608m²

SCALE WITH CAUTION AS DISTORTION CAN OCCUR

Rev	Details of revision	By	Chkd	Date
*	*	*	*	**/**/2*

ROCHDALE
BOROUGH COUNCIL

NEIGHBOURHOODS
Director: M. Widdup

HIGHWAYS & PROPERTY
Assistant Director: D. Bowler

Project **Rochdale War Memorial
The Esplanade
Rochdale
OL16 1AB**

Title **Hardstanding Areas Plan
Additional Areas
Within the Red Line**

Drawn IRD	Checked and Approved *	Safety Audit Check *
Scale 1:500 & 100 @ A1	Date 08.01.2024	
Dwg No. A1/2004751/06		