


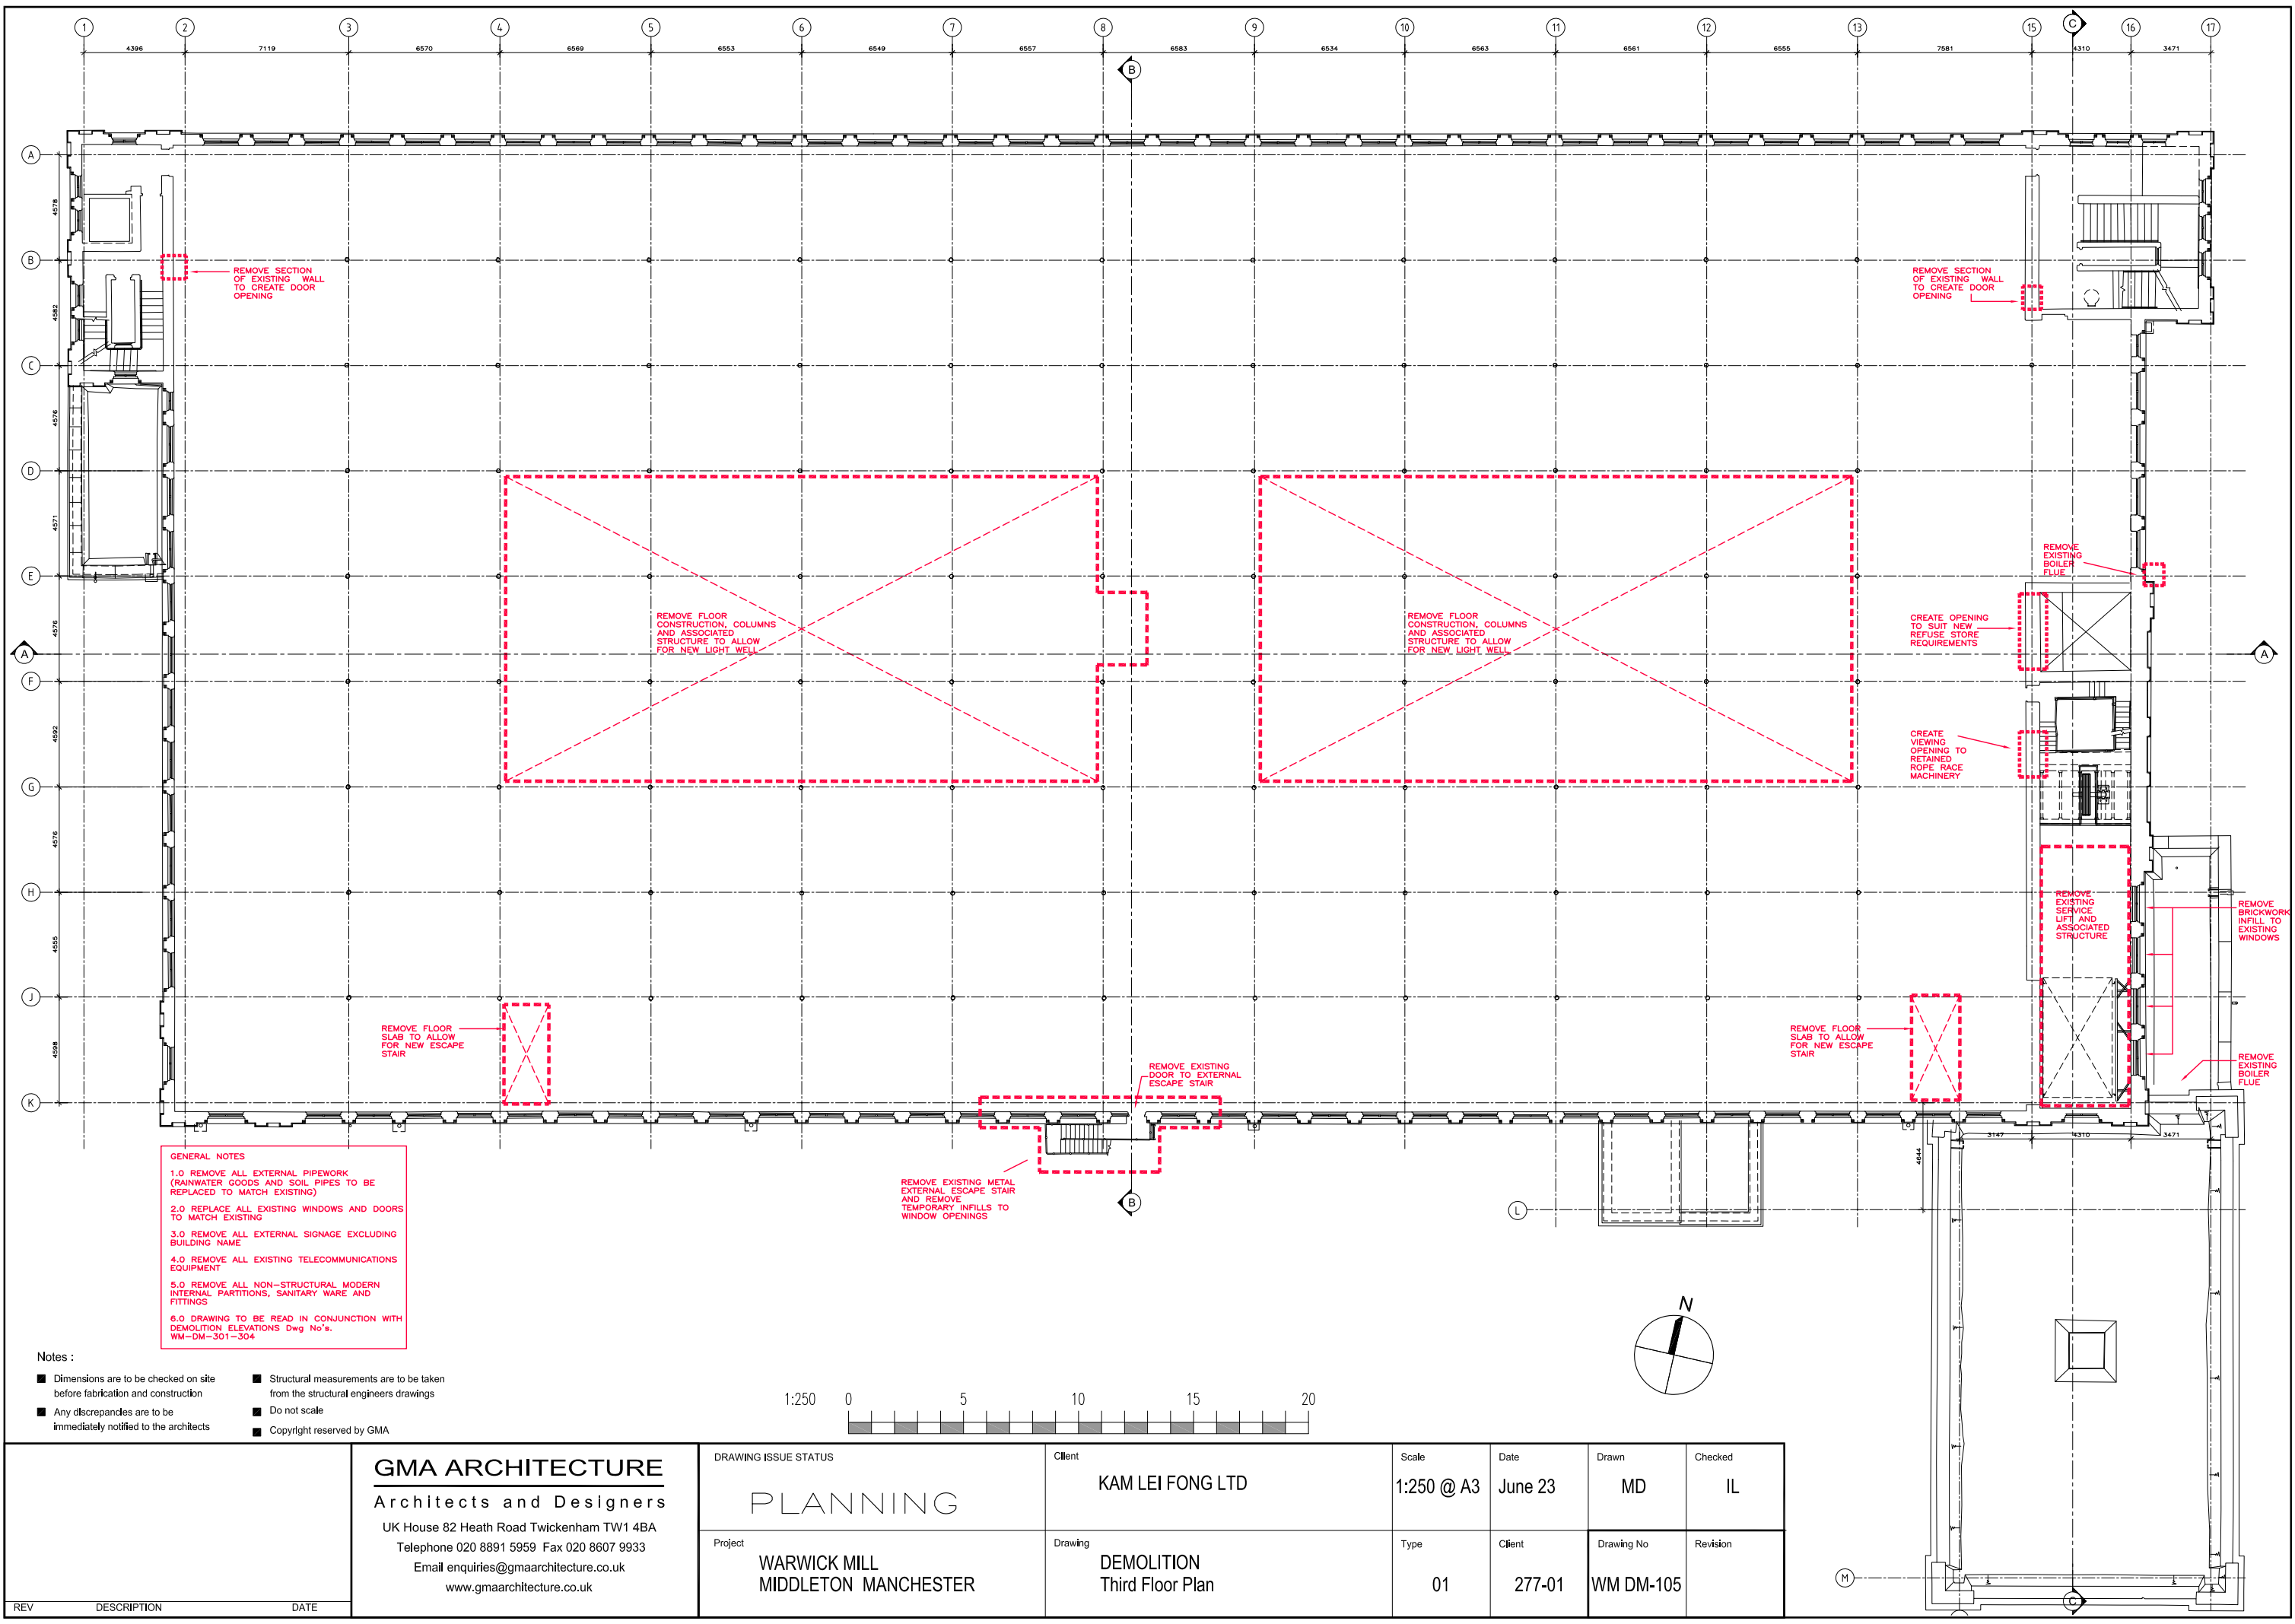

K:\Warwick Mill, Middleton, Manchester\Drawings\June 2023\Warwick Mill\demolition\plans\