


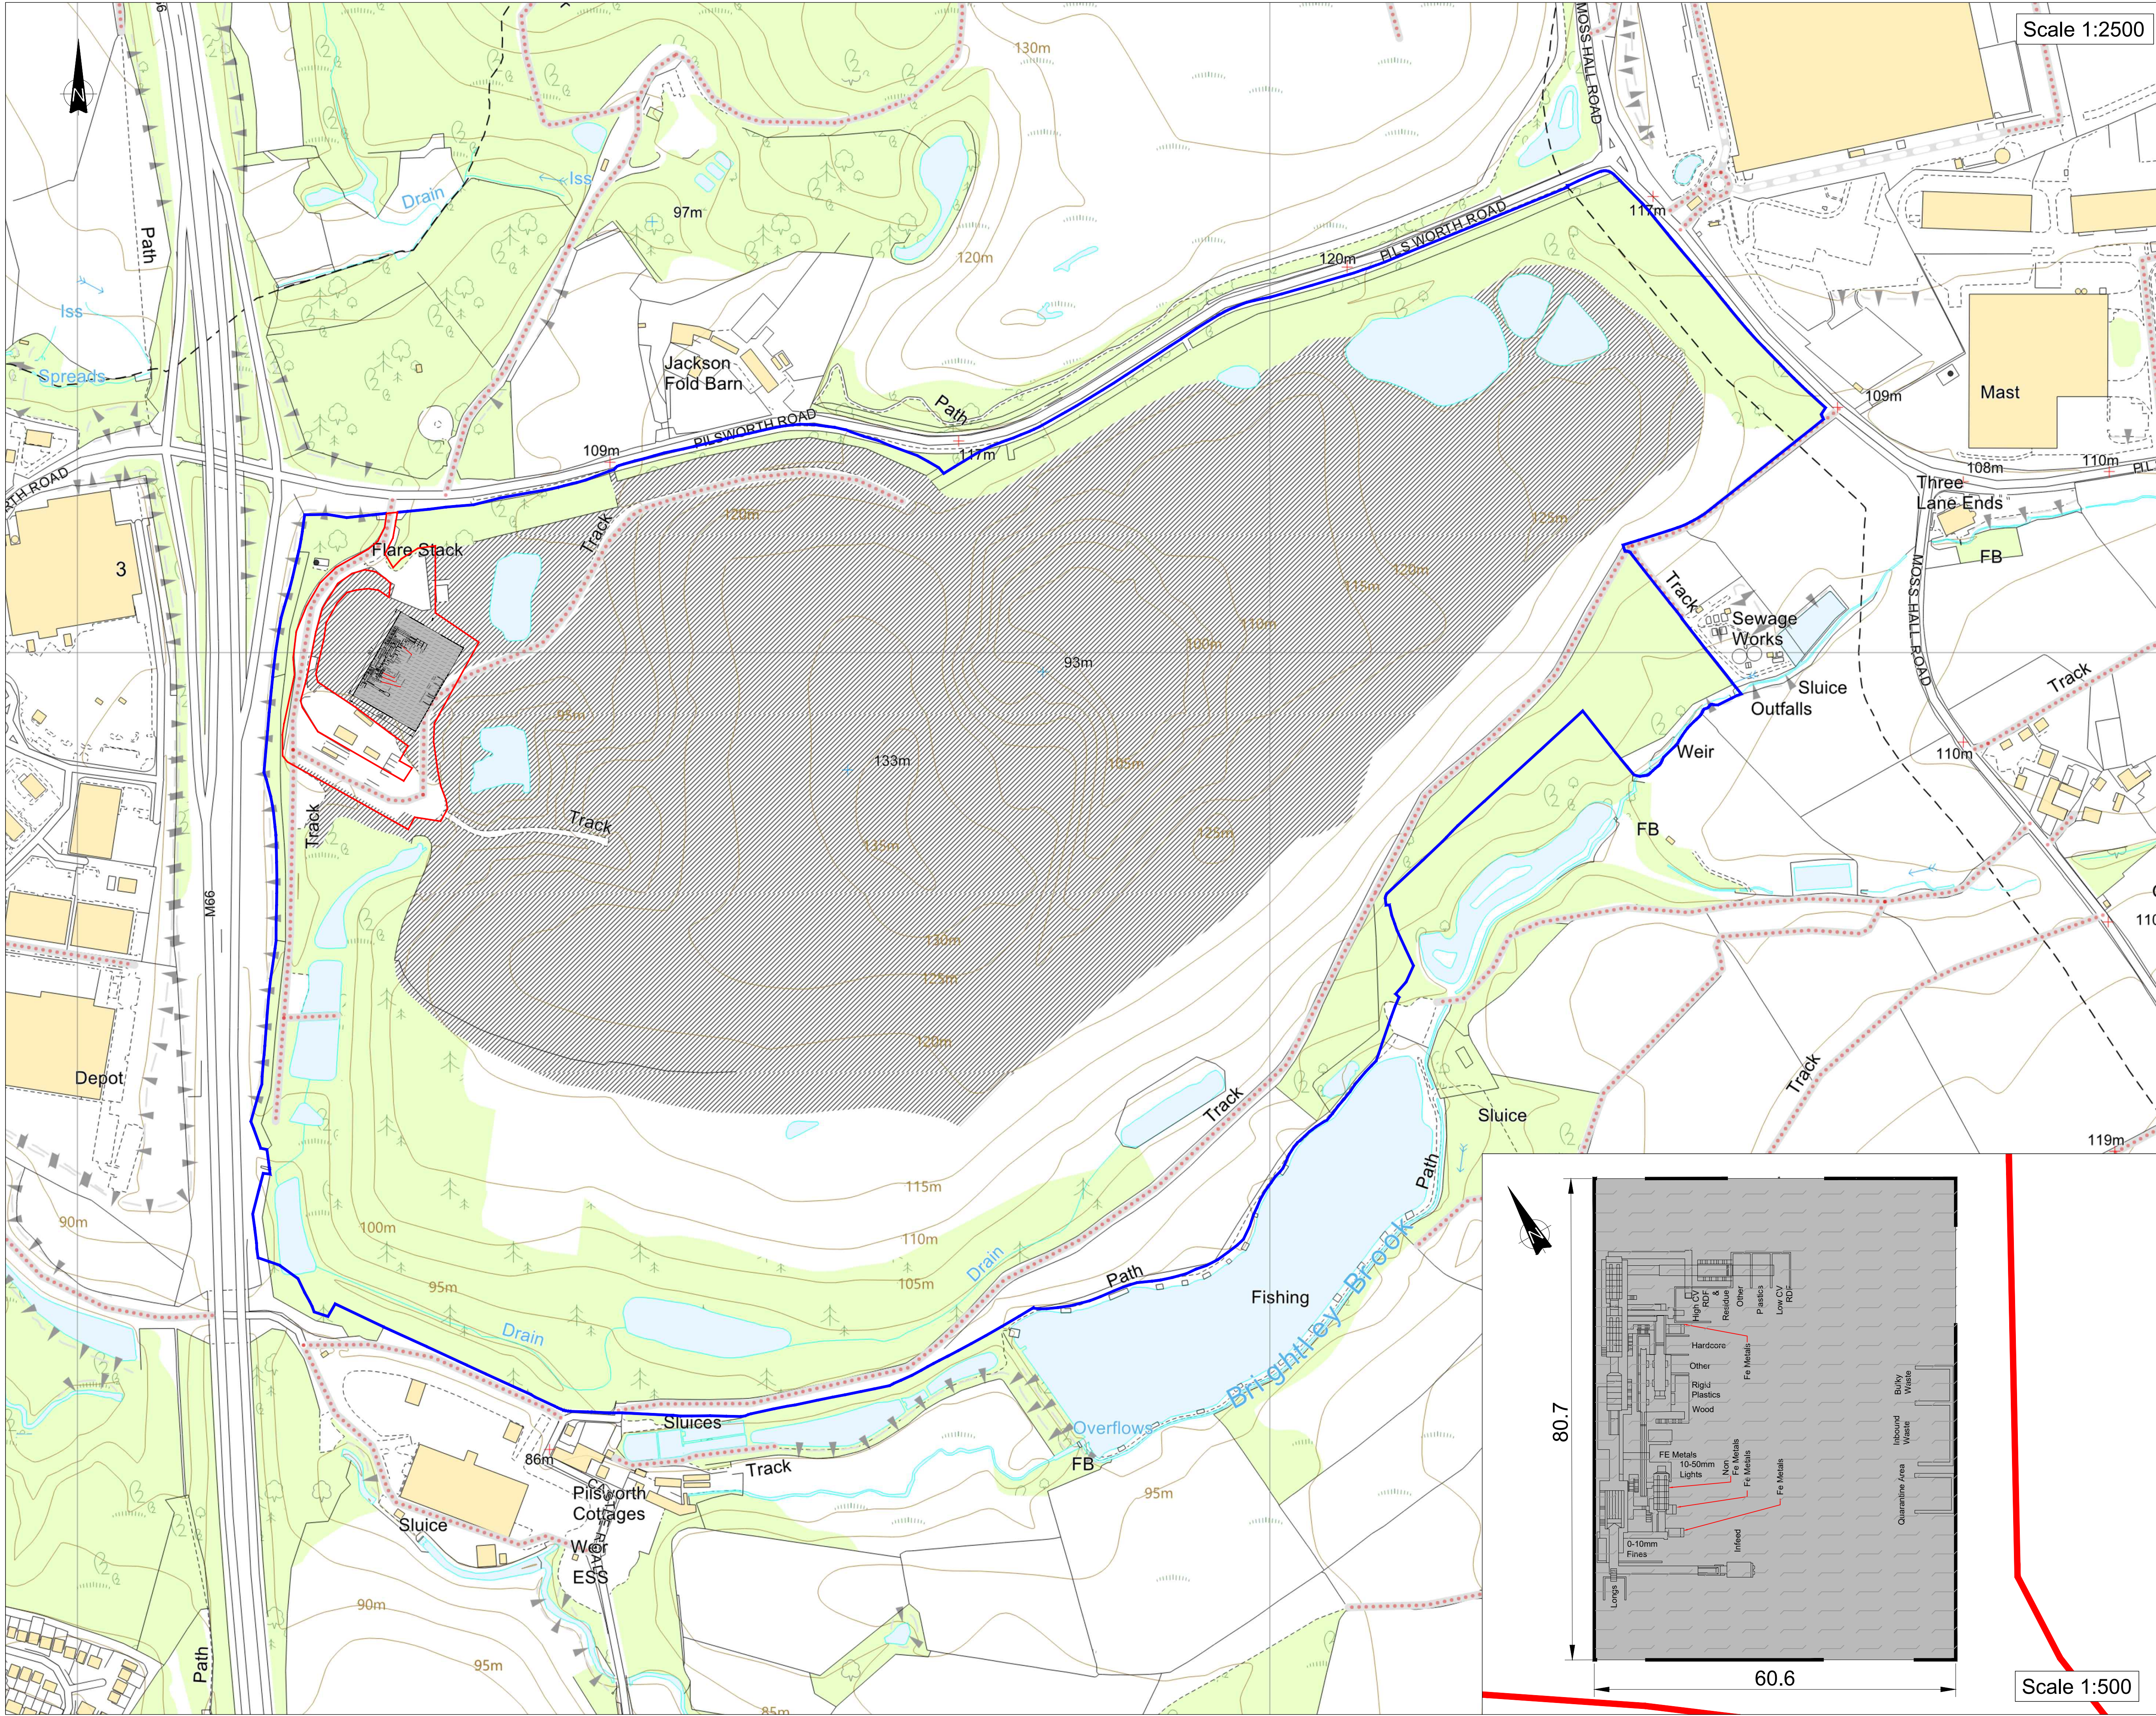

Scale 1:2500

Notes

1. Reproduced from the Ordnance Survey Map. With permission of the Crown Copyright Ordnance Survey, License no. AC0000849896.
2. All dimensions in Metres and all levels in metres Above Ordnance Datum Newlyn.
3. Do not scale from this drawing.
4. Any anomalies on this drawing should be brought to the attention of Egniol Consulting Ltd.
5. Key,

- Land under the control of the Applicant
- Application Site

C	Updated Building Location	LE	GR	GR	12.09.24
B	Updated Building Dimensions	LE	GR	GR	20.05.24
A	Issued as Final	LE	GR	GR	12.07.23
Rev	Updated Site Boundary	LE	GR	GR	12.07.23
	Updated Ownership Boundary	LE	GR	GR	12.07.23
	Modification	By	Chk	App	Date



Egniol Consulting Limited
Unit 7, Llys Onnen, Ffordd y Llyn
Parc Menai, Bangor,
LL57 4DF
Telephone: 01248 355996
Email: info@egniol.com


Valencia Waste
Management Ltd

Pilsworth Landfill Site

Proposed MRF Location

Drawn by	Checked by	Approved by
LE	GOJR	PD
Date	Date	Date
18.01.2023	18.01.2023	07.10.2024
Status		Scale @ A1
		AS SHOWN

Drawing Number	Revision
ECL.9595.D01.002	C

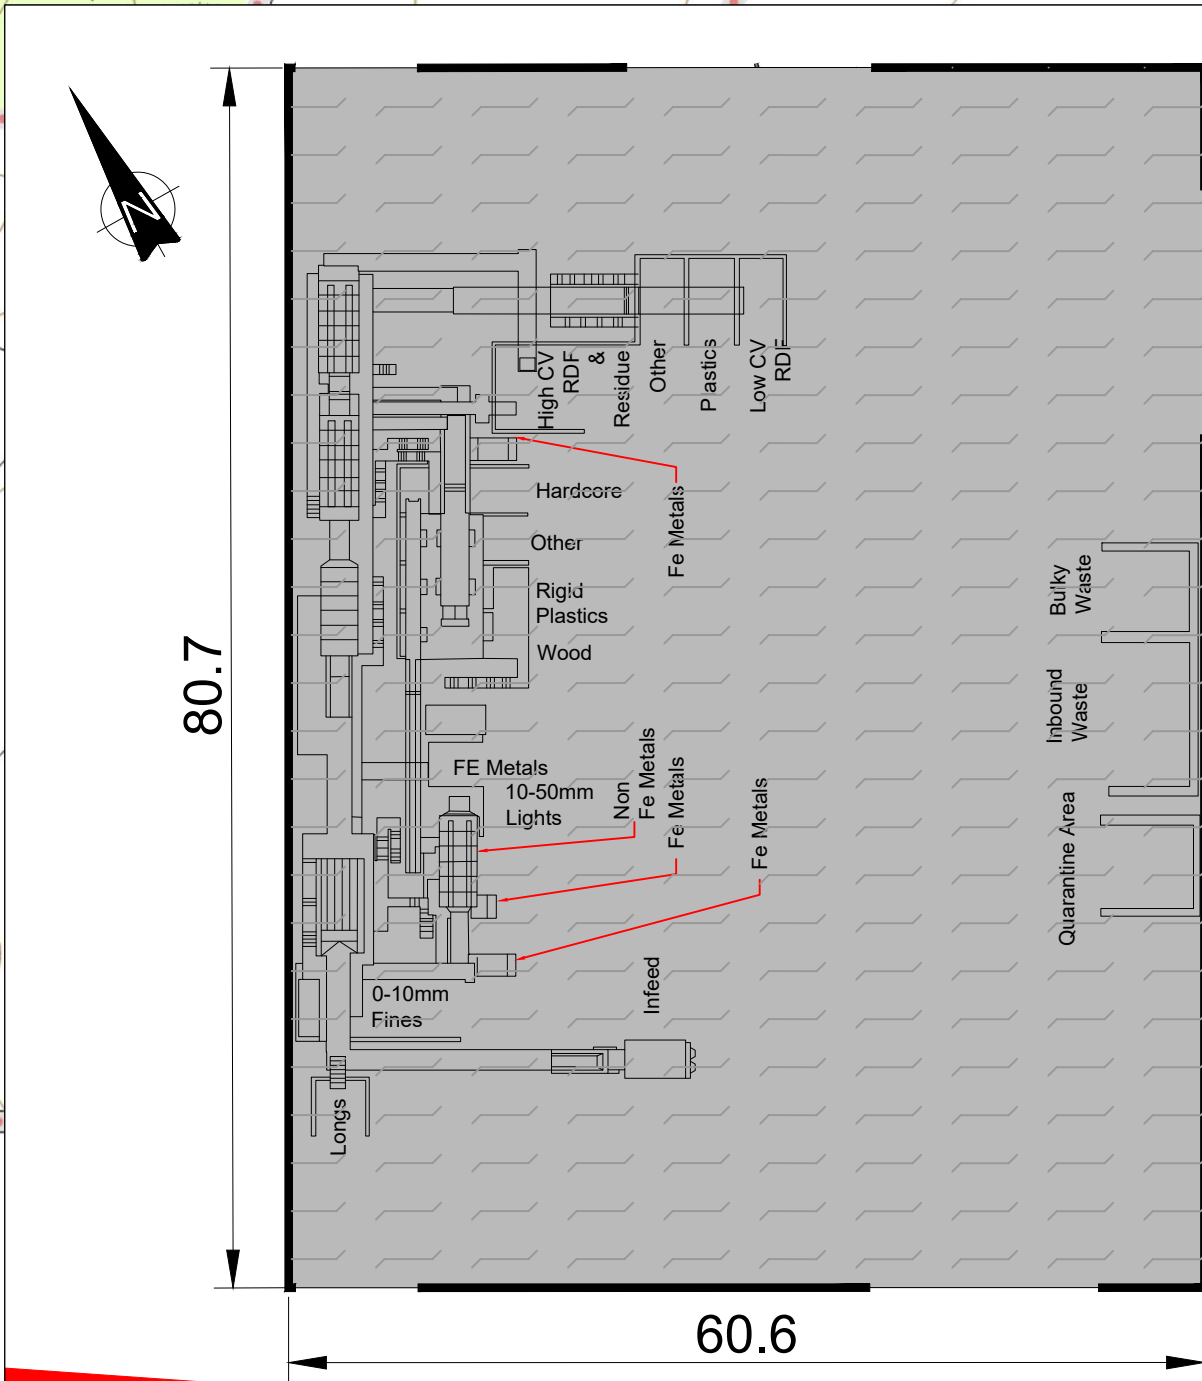

Scale 1:500