


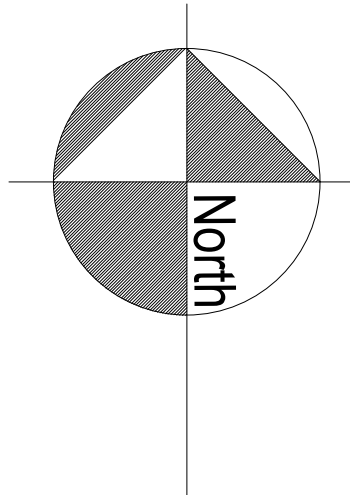


WARNING TO HOUSE PURCHASERS
Property Misdescriptions Act 1991

Buyers are warned that this is a working drawing and is not intended to be treated as descriptive material describing, in relation to any particular property or development, any of the specified matters prescribed by any Order made under the above act. The contents of this drawing may be subject to change at any time, and alterations and variations can occur during the progress of the works without revisions of the drawing. Consequently the layout, form, content and dimensions of the finished construction may differ materially from those shown. Nor do the contents of this drawing constitute a contract, part of any contract, or warranty.

Boundary Treatments Key

- Boundary Treatment A:
"1800mm Solid Wall with timber fence on 1000mm wall"
- Boundary Treatment B:
"1800mm Solid Boarded Timber Fence"
- Boundary Treatment C:
"2500mm Solid Wall with timber fence on 500mm wall"
- Boundary Treatment D:
"2500mm Closed Boarded Timber Fence"
- Boundary Treatment E:
"1200mm Solid Railings"
- Boundary Treatment F:
"800mm Picket Fence (height to be confirmed)"
- Indicative Hedgerow
"Refer to Landscaping Plan for hedgerow details"
- Proposed 1.8m high timber gate

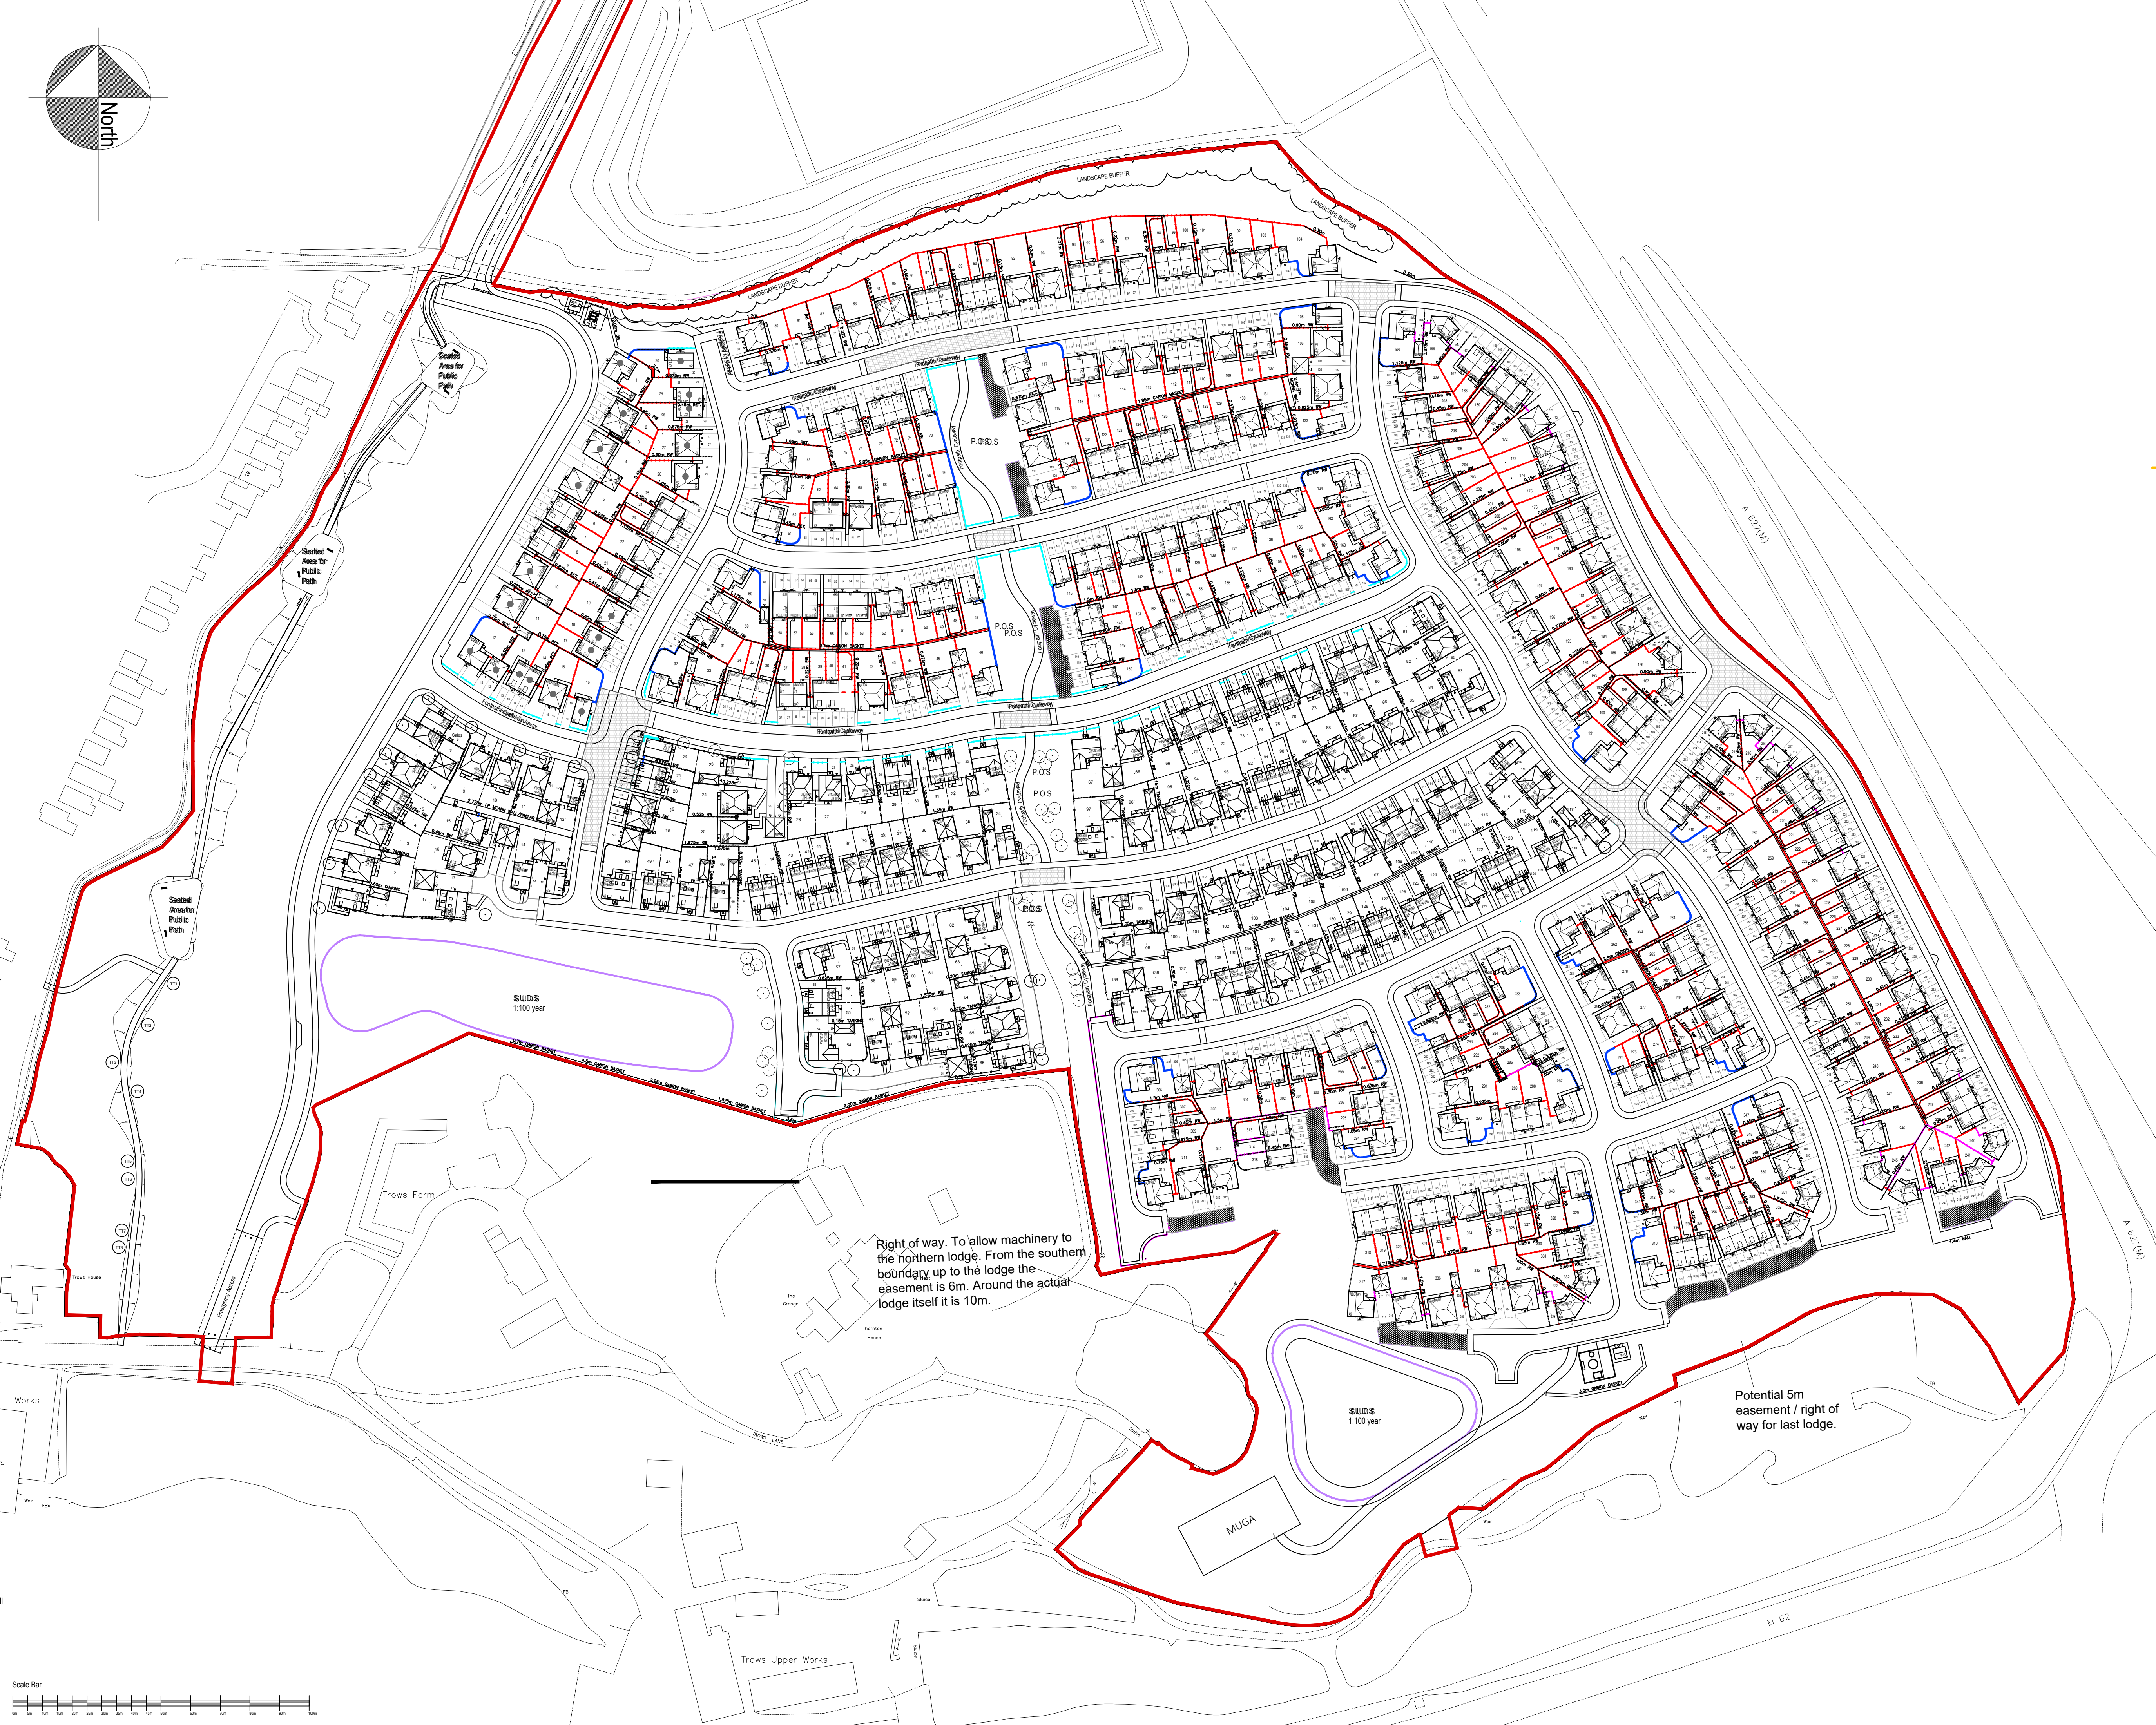

Rev	Description	Date	Drawn	Chk'd
-----	-------------	------	-------	-------

**BARRATT
HOMES
MANCHESTER**

Barratt Homes Manchester
(A division of BDW Trading Ltd)
4 Brindley Road
City Park
Manchester
M16 9HQ
Tel: 0161 872 0161
Fax: 0161 855 2828

Job
TROWS FARM
CASTLETON

Title
Boundary Layouts

Design By CL	Date 01.08.22	Drawing Number 496 - P - BTP - 01	Rev #
Drawn By CL	Scale @ A1 1: 1000		