


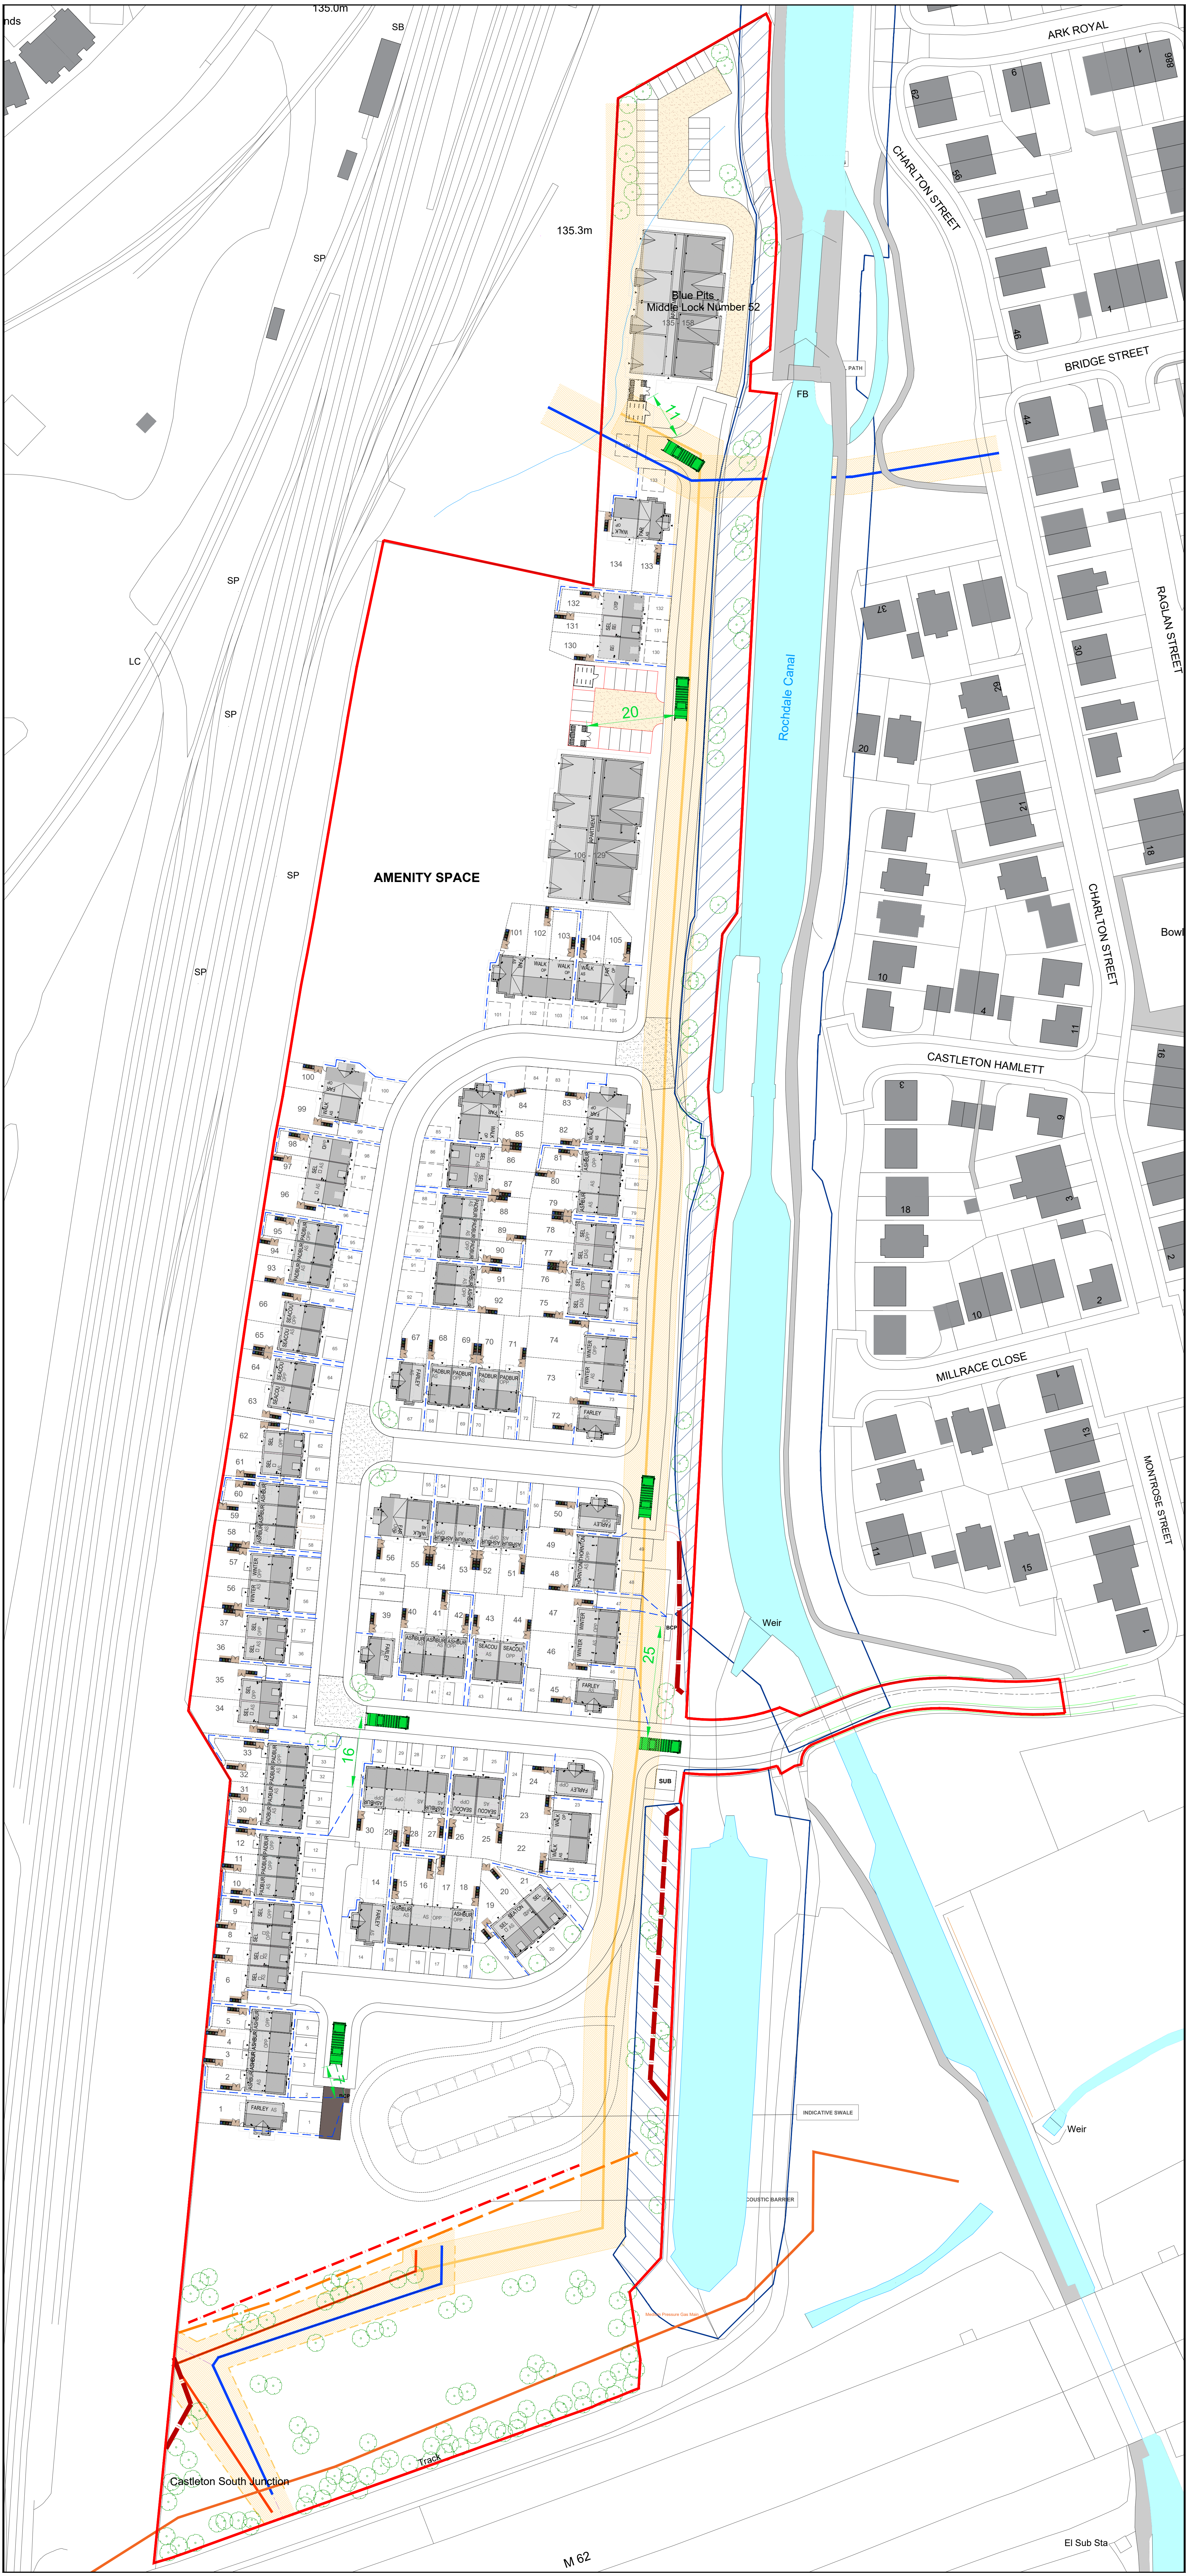

KEY

- Less than 30m
- Collection point within 25m of refuse vehicle
- Refuse vehicle

B24/03/2025LSUPDATED WITH LATEST LAYOUT

A11/03/2025LSUPDATED WITH LATEST LAYOUT

REV	DATE	DRAWN	DESCRIPTION	ARCH CHECK	ENG CHECK

TITLE

REFUSE LAYOUT



MCI

A KEEP MOAT HOMES COMPANY

M.C.I. Developments Ltd.

15 Beecham Court,

Smithy Brook Road,

Wigan, WN3 6PR

tel: 08448871467

fax: 08448871468

web: www.mcidevelopments.com

email: admin@mcidevelopments.com

PROJECT

TRUB FARM, ROCHDALE

DRN BY	SCALE	JOB REF	DRAWING NUMBER	REV
IG	1:500 @ A0	000	MCI-100-DR-A-520	B
DATE	28.03.24			