


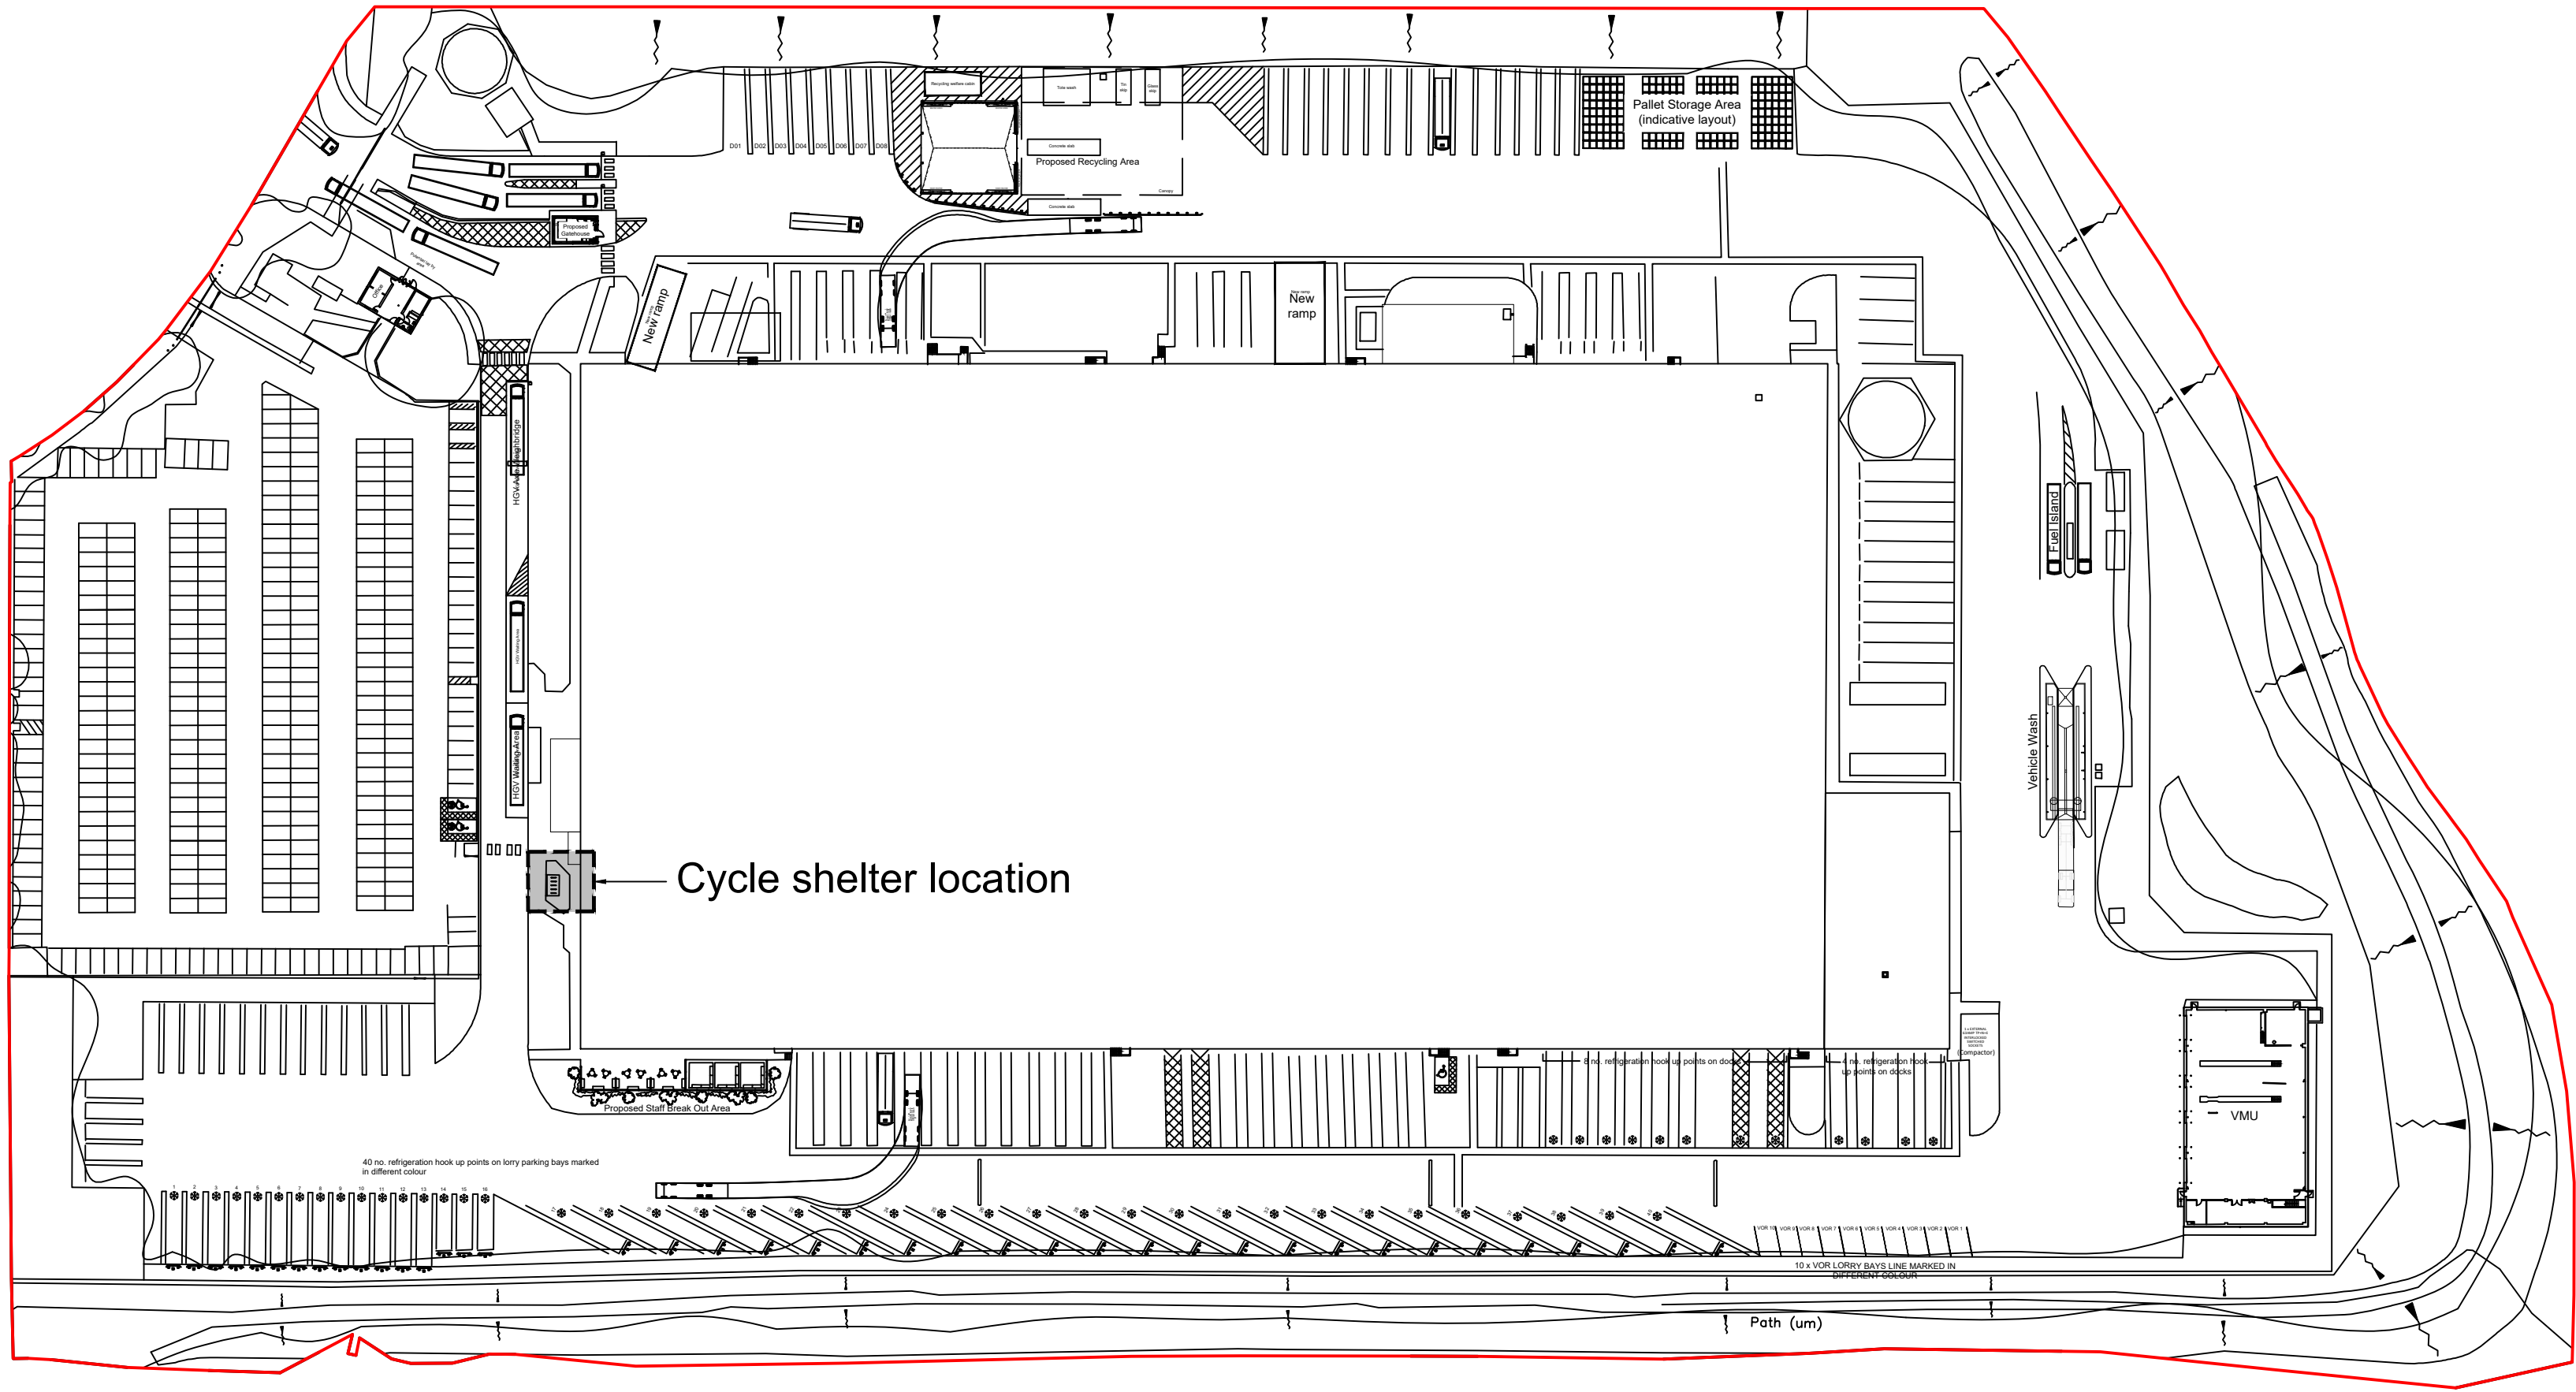


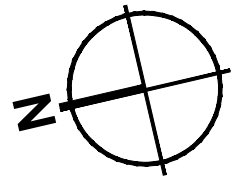


Proposed Cycle Shelter Key Plan Scale 1:1000 @ A1

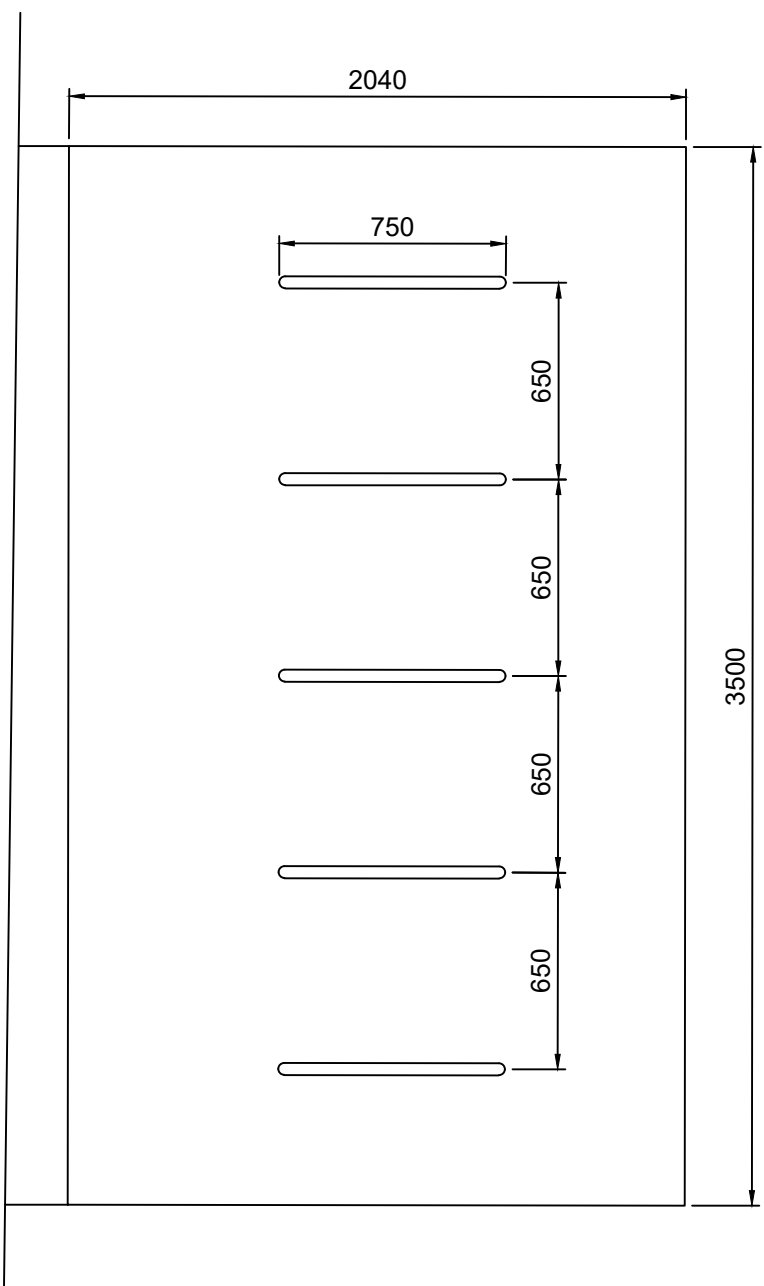


Proposed Cycle Shelter Plan Scale 1:25 @ A1

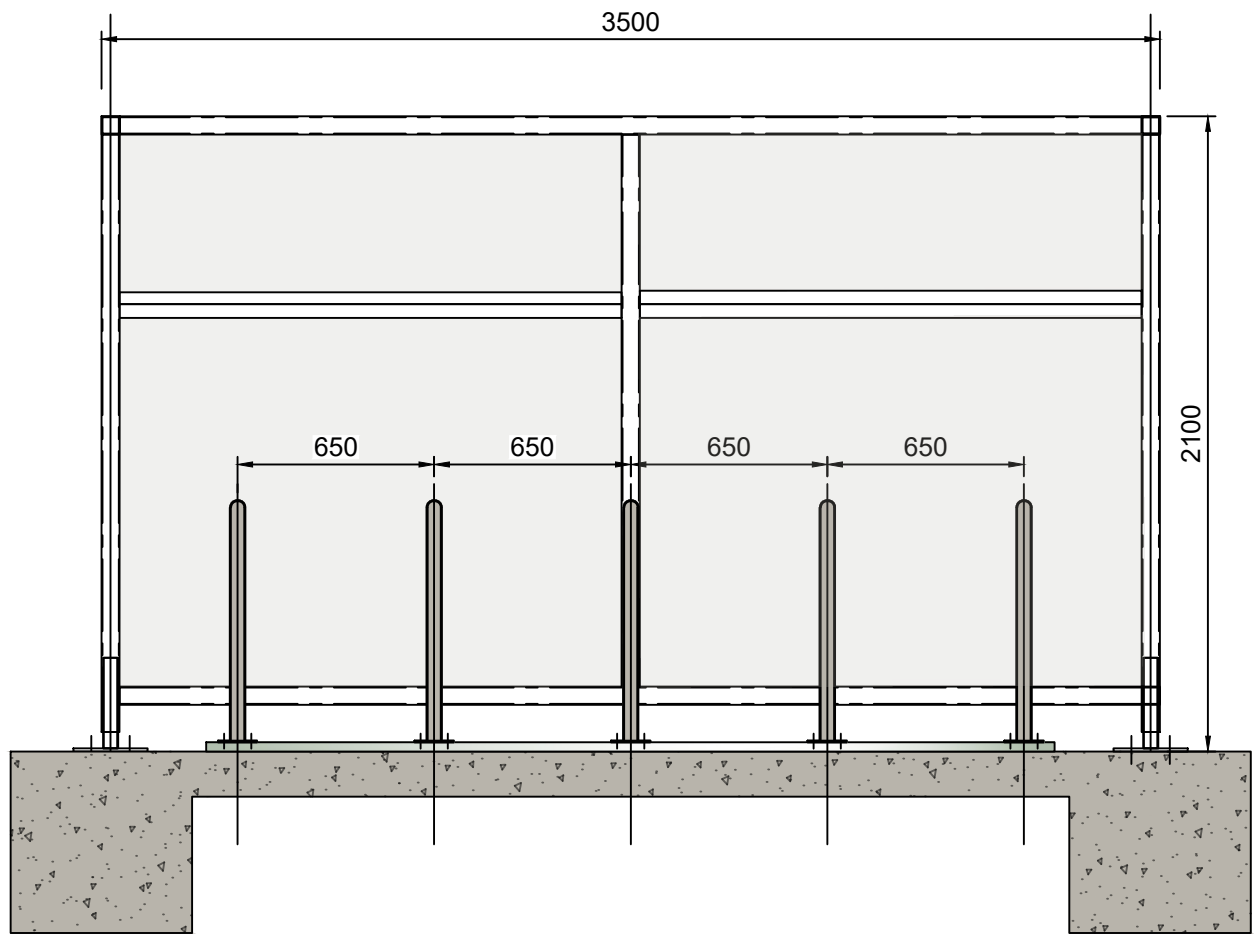

Proposed Cycle Shelter Elevations Scale 1:25 @ A1

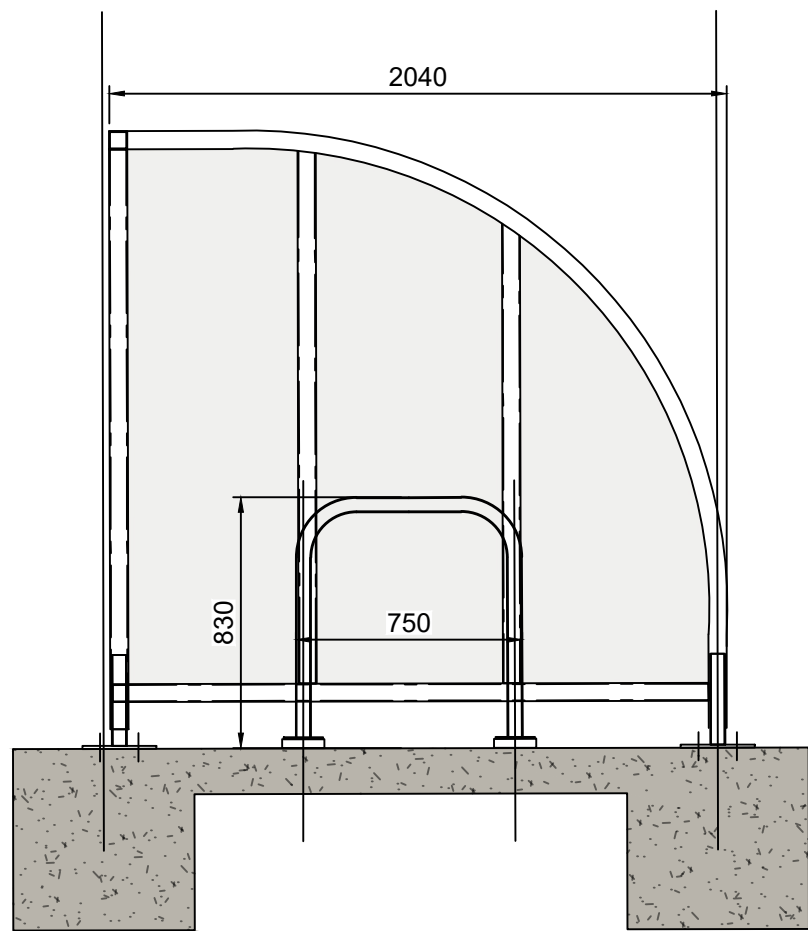

Typical Cycle Shelter Image NTS @ A1

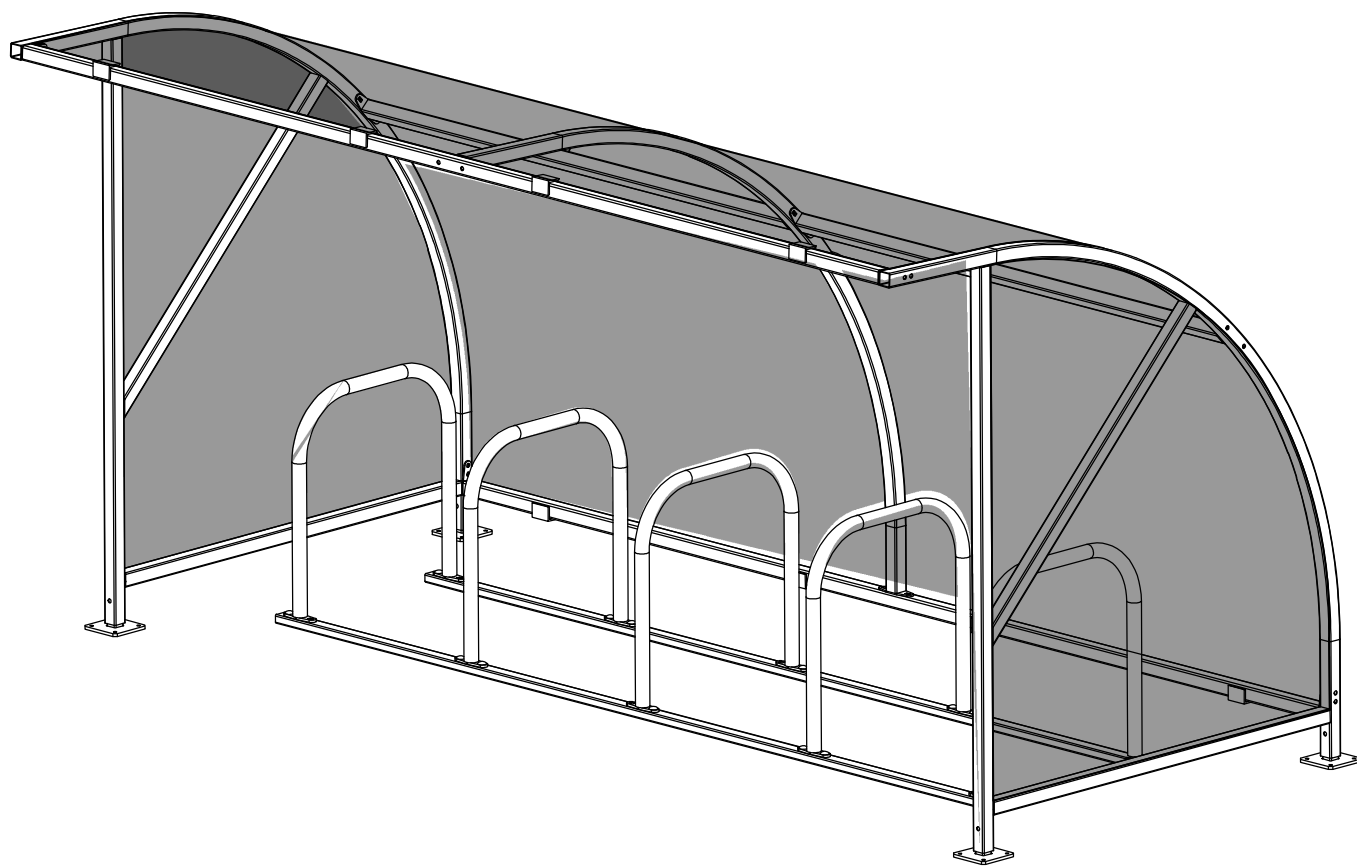

PLANNING

THIS DRAWING IS TO BE USED FOR THE STATED PURPOSE ONLY AND SHOULD NOT BE USED FOR ANY OTHER

rev	amendments	by	ckd	date
GXO - Middleton				
Proposed Cycle Shelter Details				
LOD 3		LOI 3		
GXO				
 umc architects				
RIBA PoW Stage:		3 - Spatial Coordination		
Document Suitability:		S2		
Drawn / Checked:		TL / JJM		
Date:		27/06/2024		
Scale:		As noted A1		
UMC Project Number:		24099		
Document Reference:		Drawing no:	Revision:	
24099 - UMC - SI01 - SI - DR - A		0705	C01	