
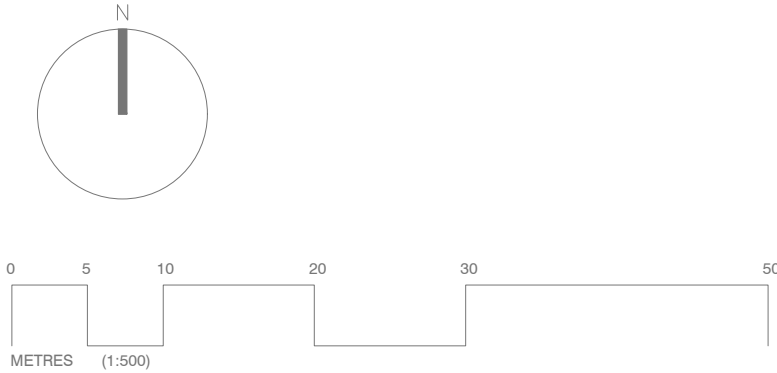


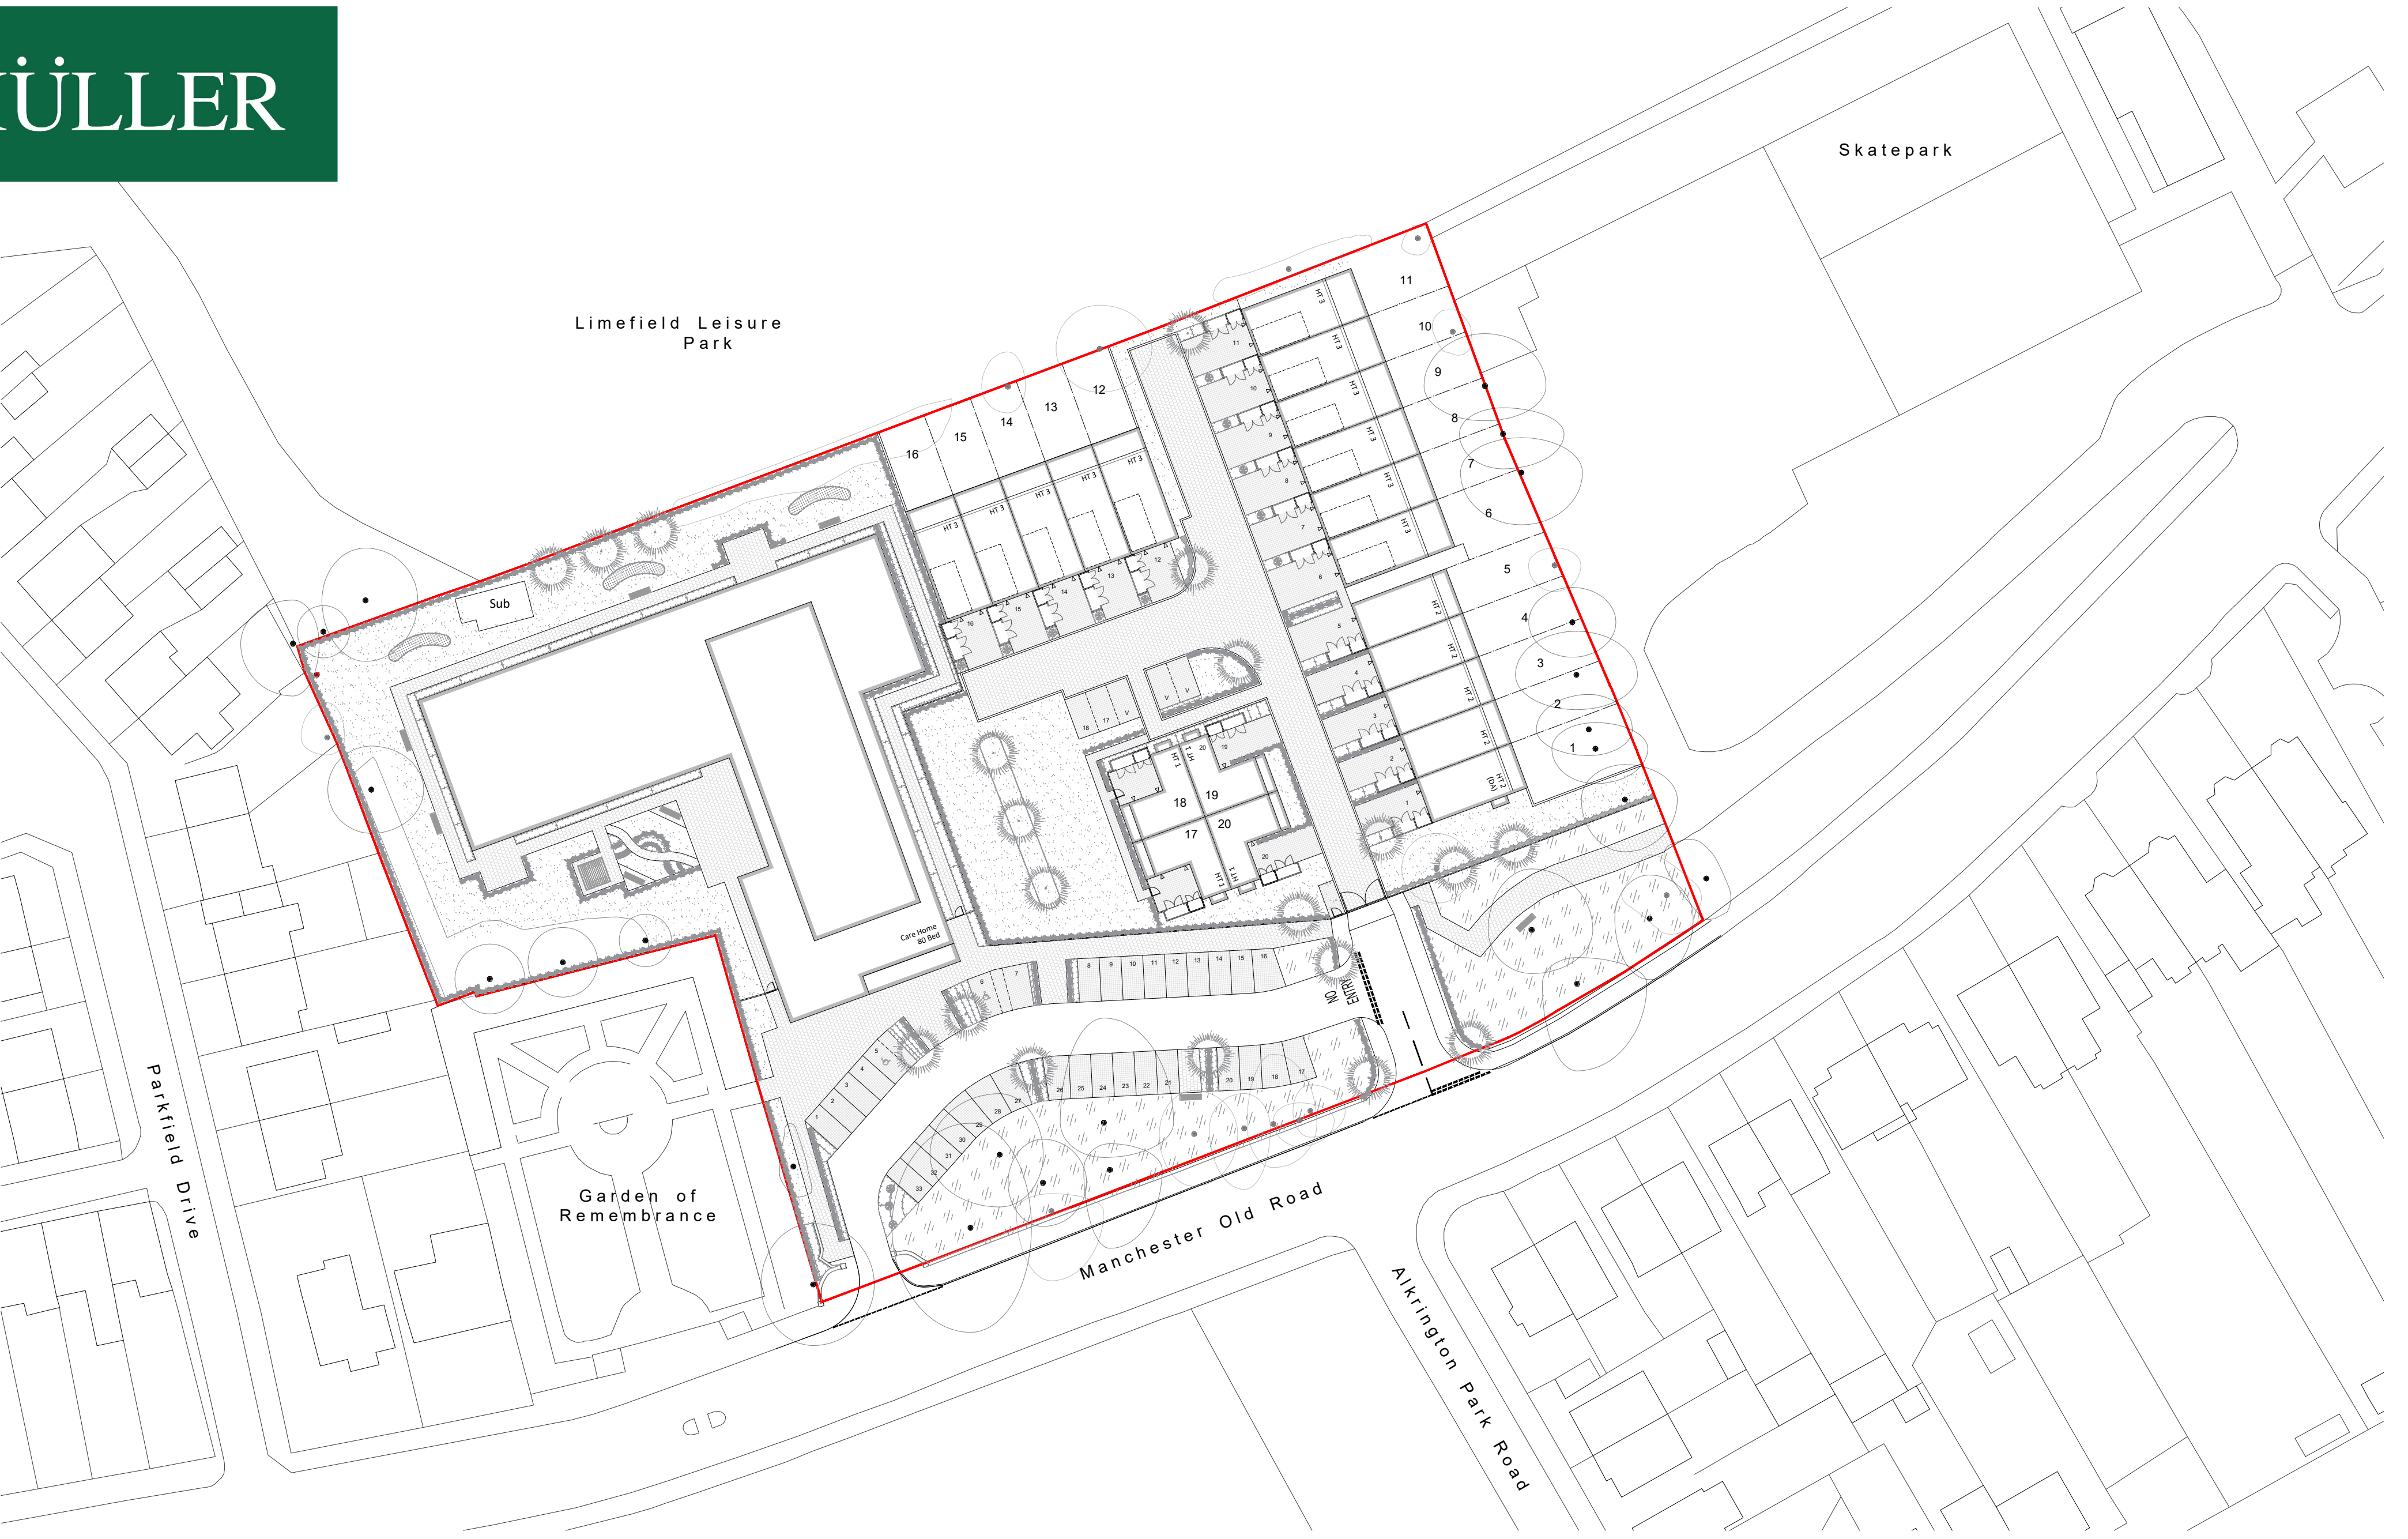

Client:

MÜLLER
PROPERTY GROUP

Project Name:
Parkfield House

Project Number:
O1 - I 23-00 | 2

Project Status:
Stage 3 - Spatial Coordination

Project Address:
Parkfield House,
Manchester Old Road,
Middleton

Date:
13.03.2023

Drawing Title:
Detailed Site Layout

Drawing Number:
MPG.PH.DSL.O1

Drawn By: JB Scale: 1:500 @A2 Rev: -



Winnington Hall,
Chorlton, Leam, Northwich,
Cheshire, WA6 4JU
T 01606 654983
M 07894401777
E C.Brearing@archi-escape.net
W www.archi-escape.net

