



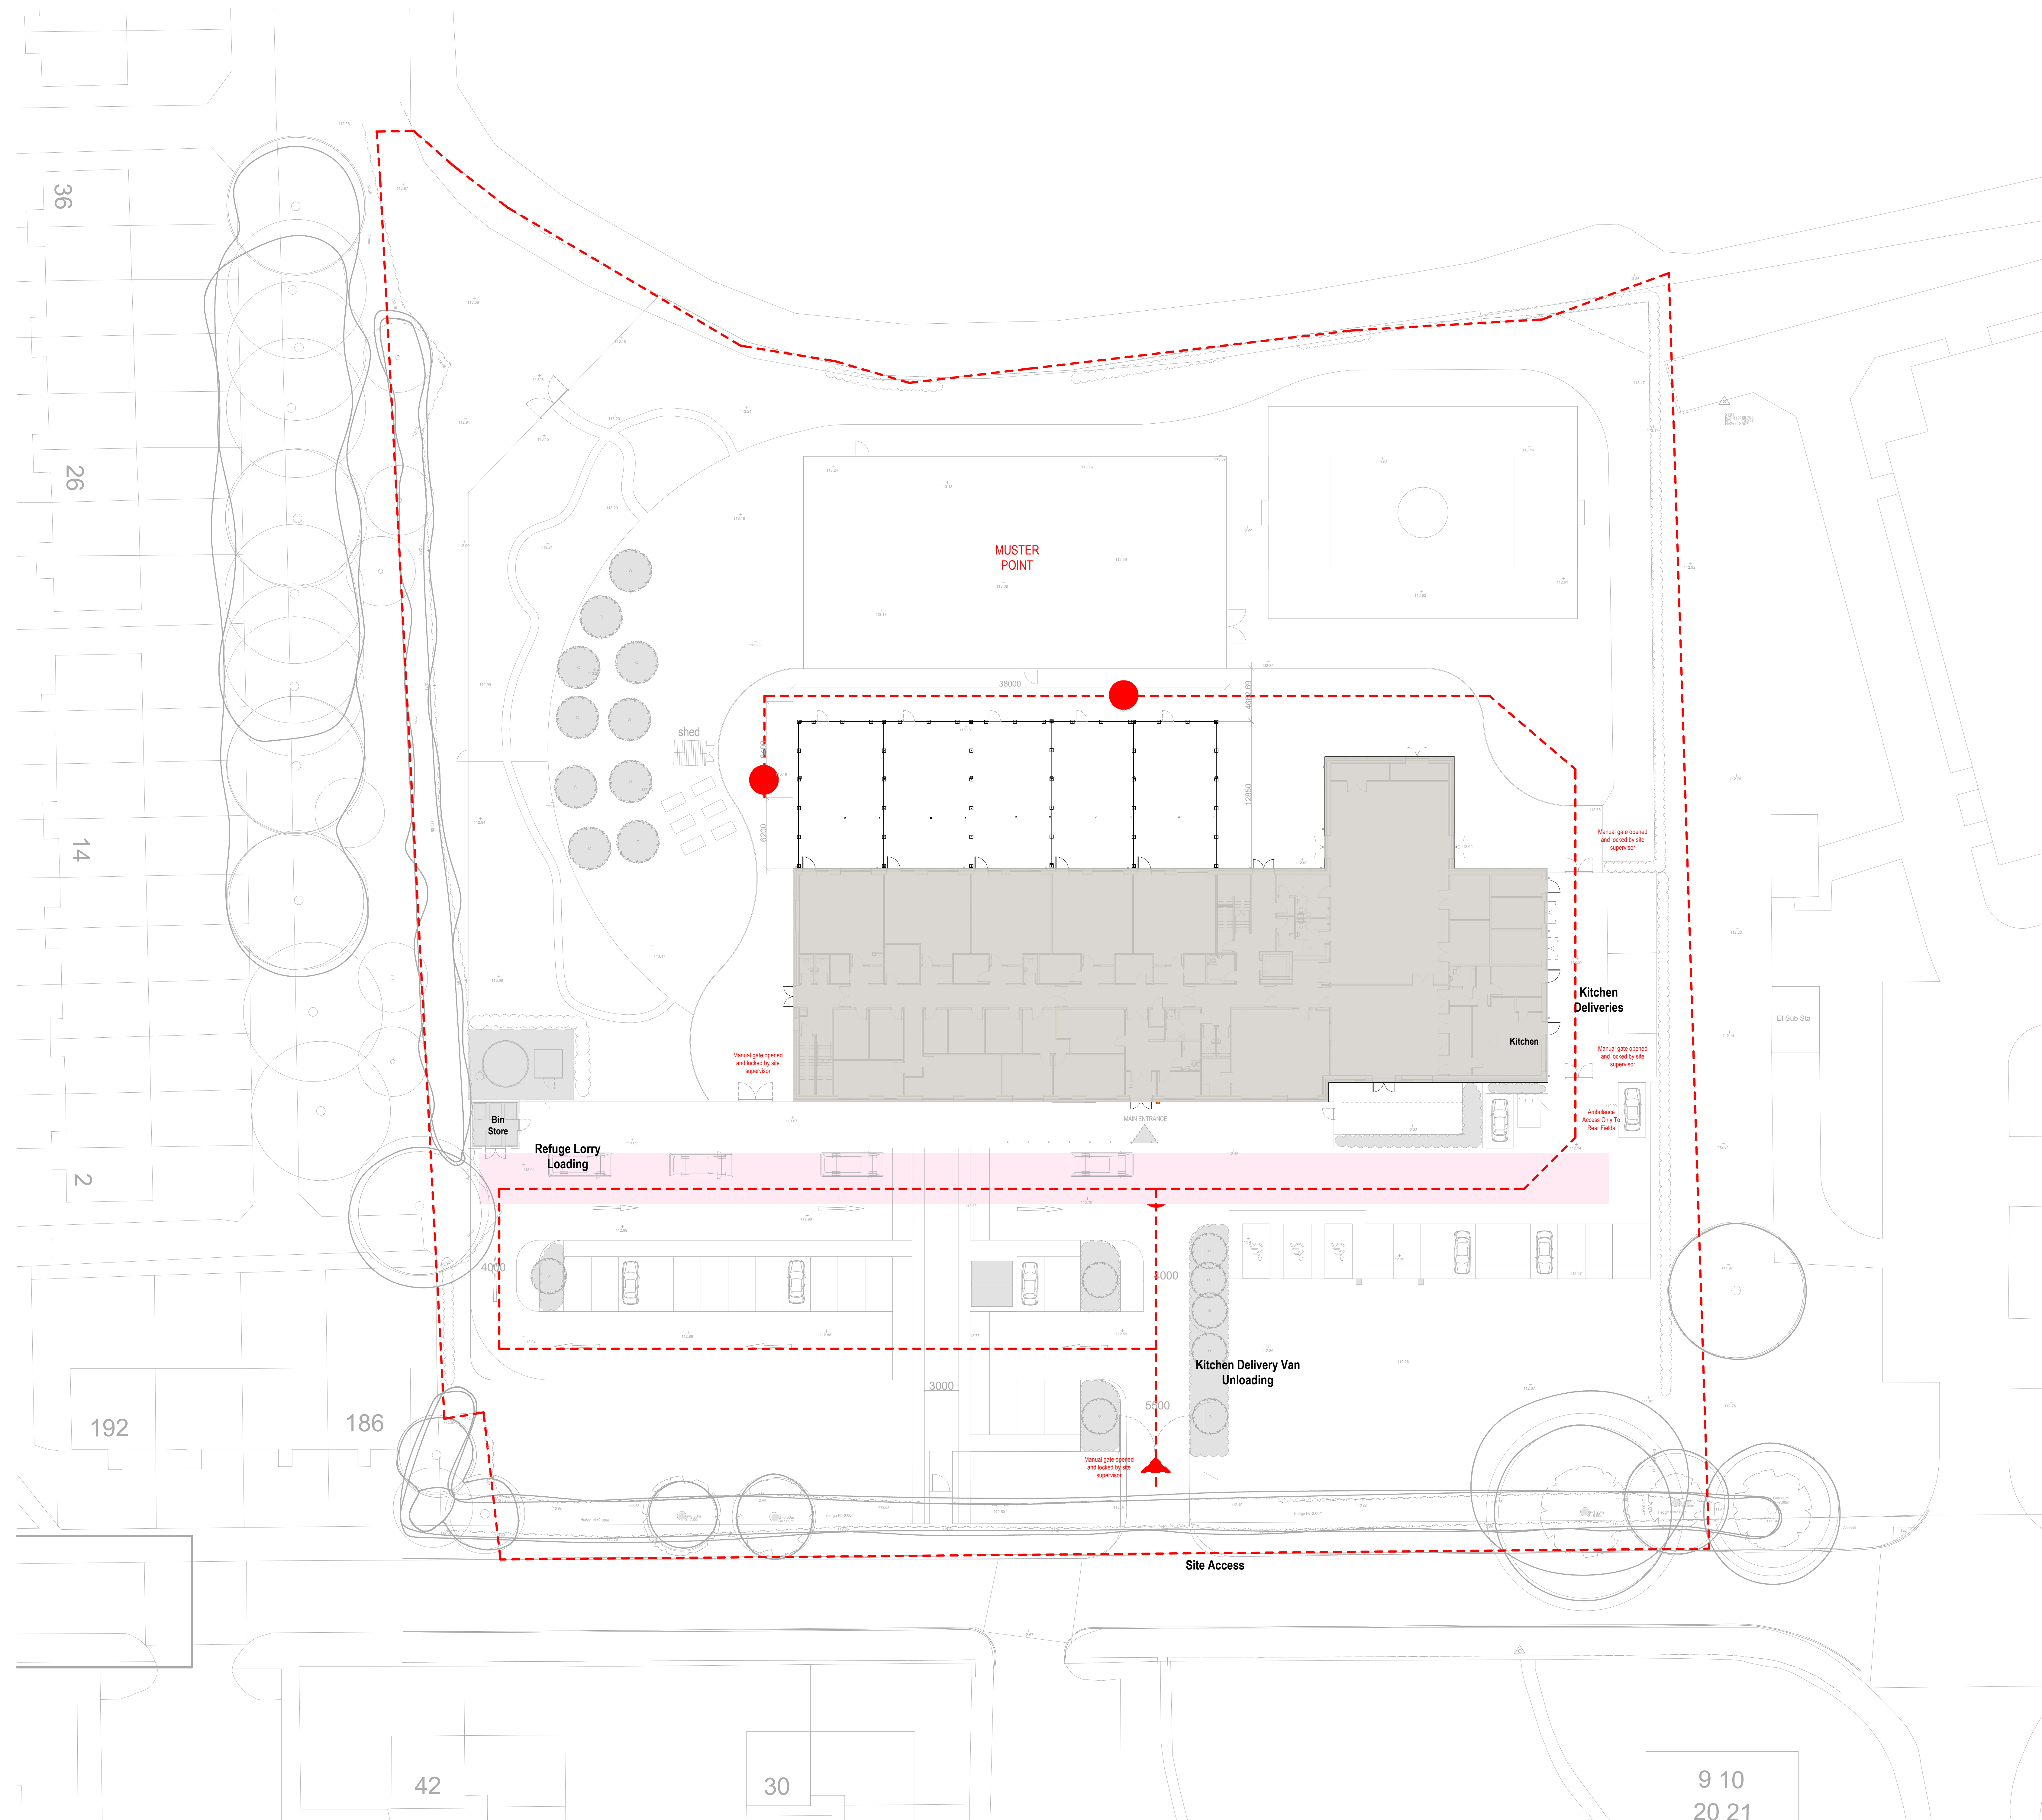

KEY:

- Access - Emergency Vehicle
- Fire Tender Zone

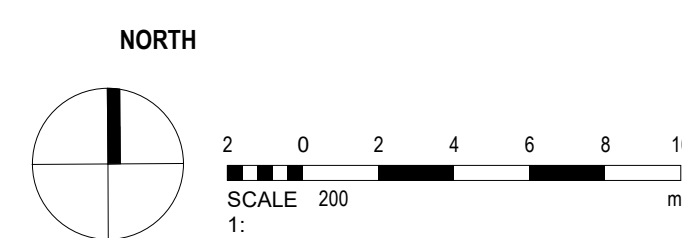

elliswilliams

Project Number: 2718
Project Name: F50911 Rochdale SEND

Drawing Status: S3
Drawing Number: F50911-EWA-ZZ-ZZ-D-A-0423
Drawing Name: Access Strategy 03
Date: 06/09/23
Drawn By: JC
Rev: P1
Scale: 1:200
AO

Wellfield Chester Road Preston Brook W47 3BA
T: 01928 752200 E: info@ewa.co.uk W: ewa.co.uk