


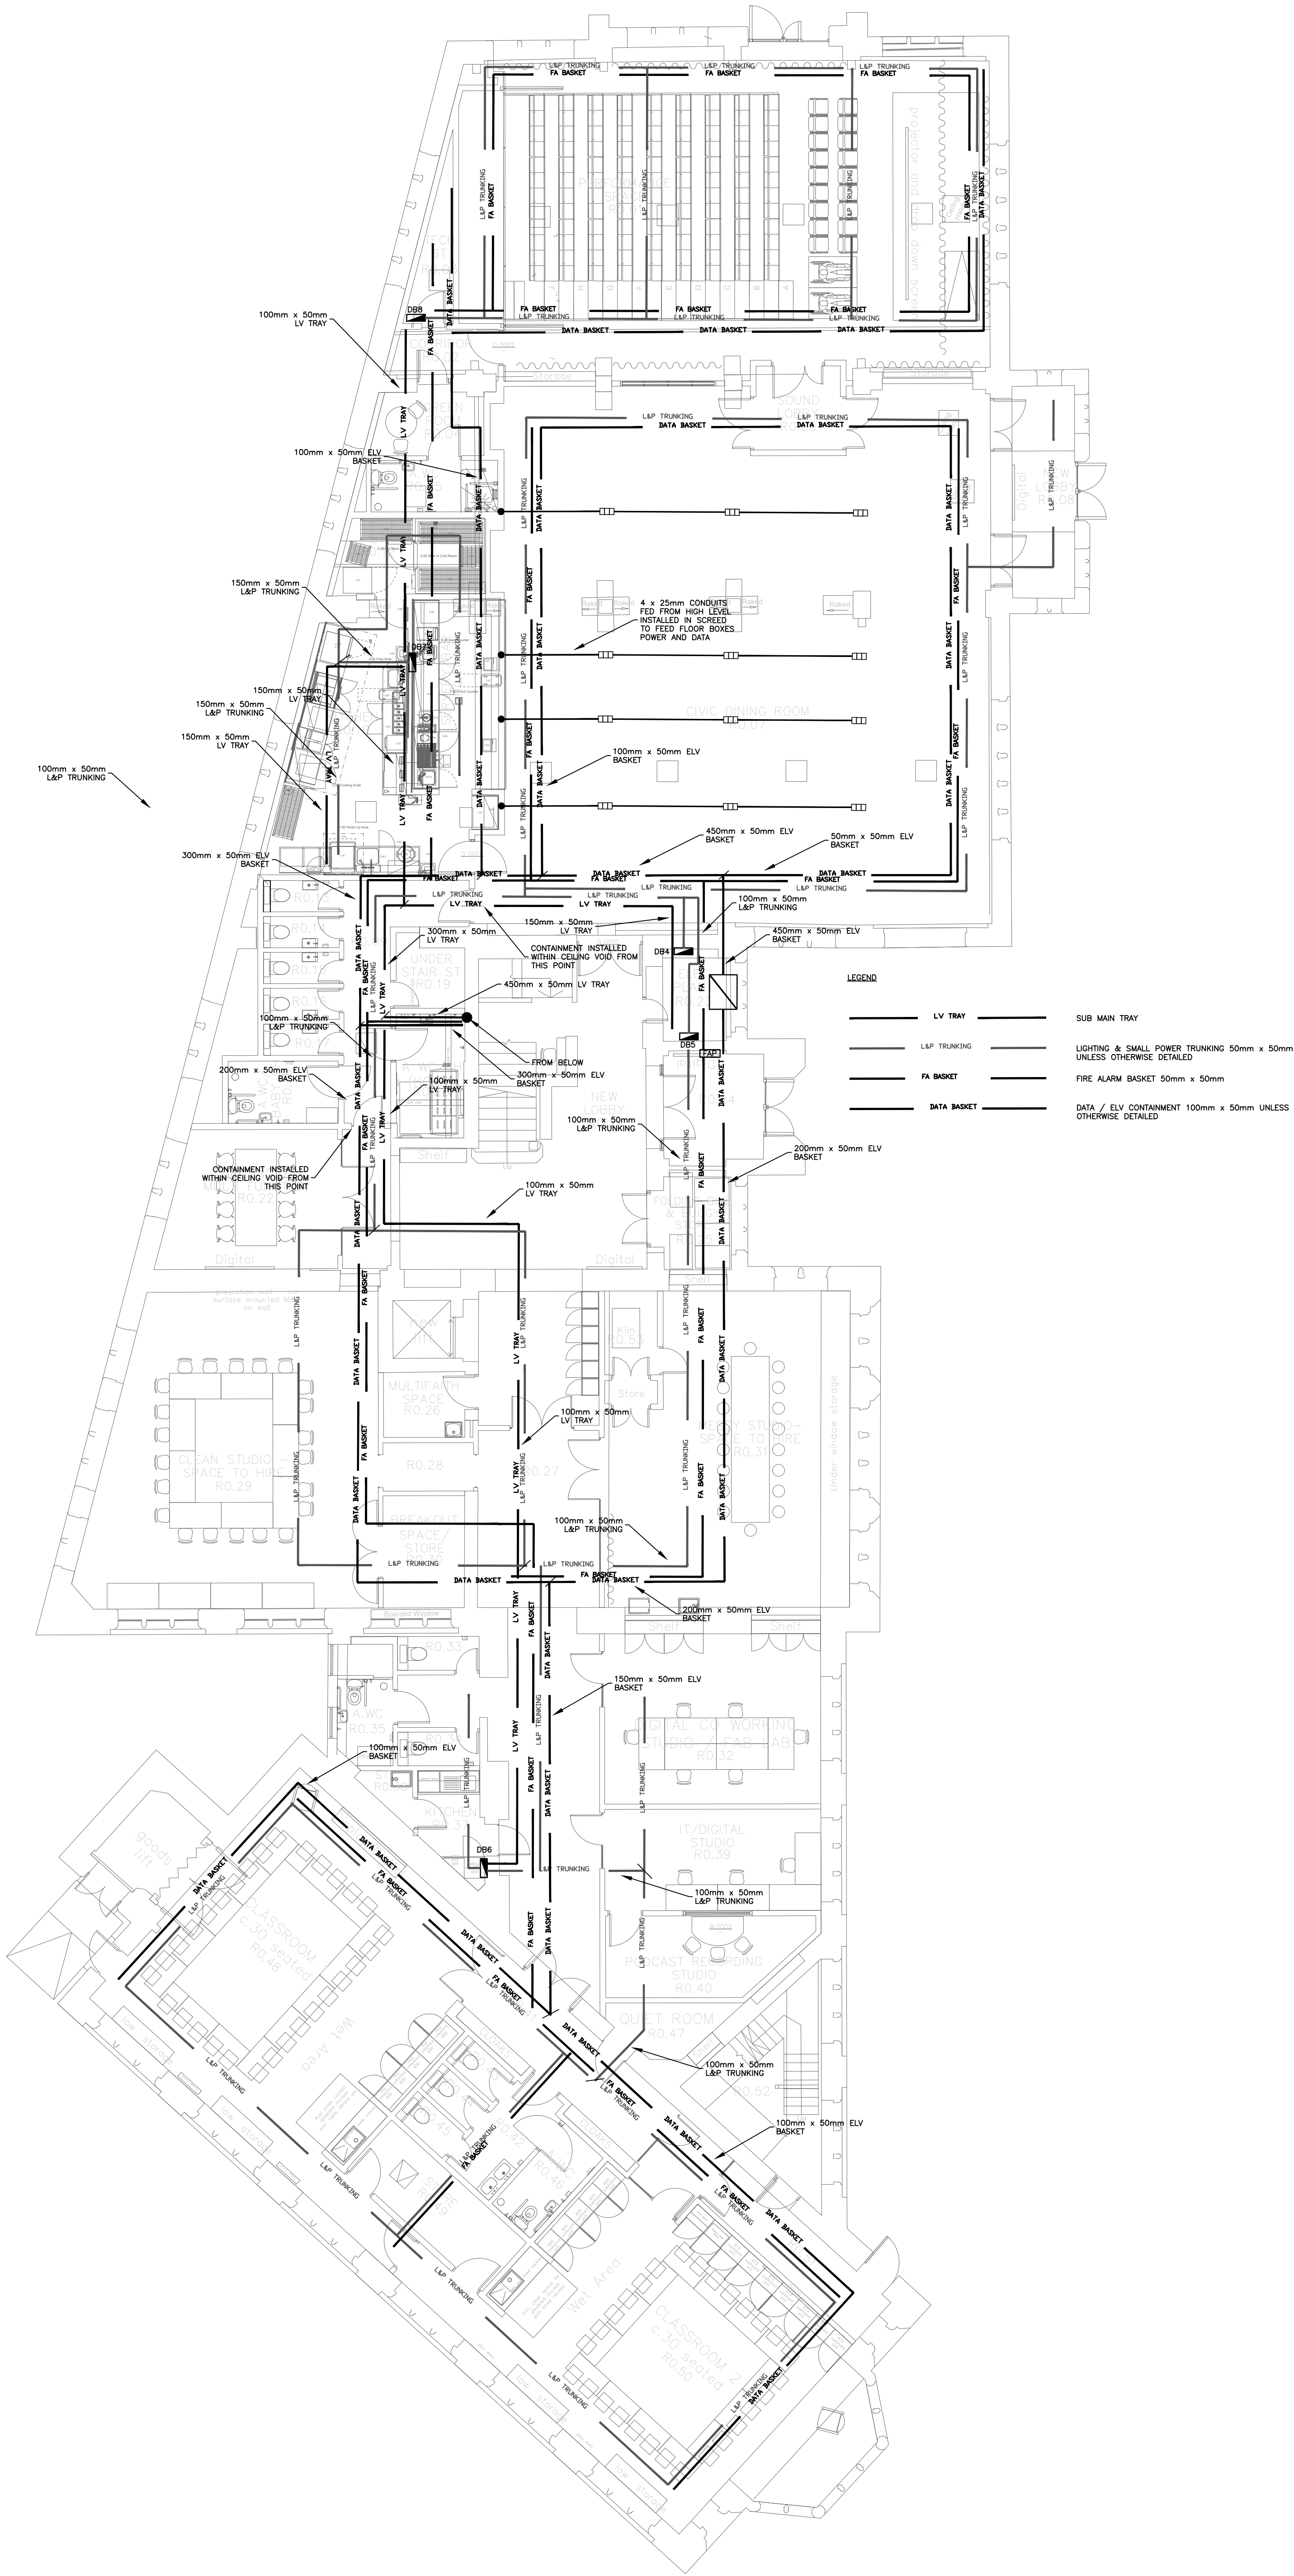

ALL DIMENSIONS ARE IN MILLIMETRES UNLESS OTHERWISE INDICATED.
DO NOT SCALE FROM THIS DRAWING. IF IN DOUBT ASK.
THIS DRAWING SHALL BE READ IN CONJUNCTION WITH THE PROJECT SPECIFICATION AND ALL OTHER PROJECT DOCUMENTATION.

T2	09.11.2023	TENDER ISSUE
T1	29.09.2023	TENDER ISSUE
P1	17.08.2023	STAGE 3 ISSUE
Revision	Date	Description

Client & Site
YOUR TRUST TOUCHSTONES
ROCHDALE

Title
PROPOSED CONTAINMENT LAYOUT

GROUND FLOOR

Steven A. Hunt & Associates
Hangar 9, De Havilland Drive, Liverpool L24 8RN
T 0151 427 8009
W www.stevenhunt.com E info@stevenhunt.com

Scale: 1:100	Size: A1	Drawn: JH	Chkd: SH
Drawing No. 4025-SHA-XX-00-DR-E-5000-S2-T2			
Project Origin Zone Level File Type Role Number Suitability Rev:			

TENDER

CLICK ME