



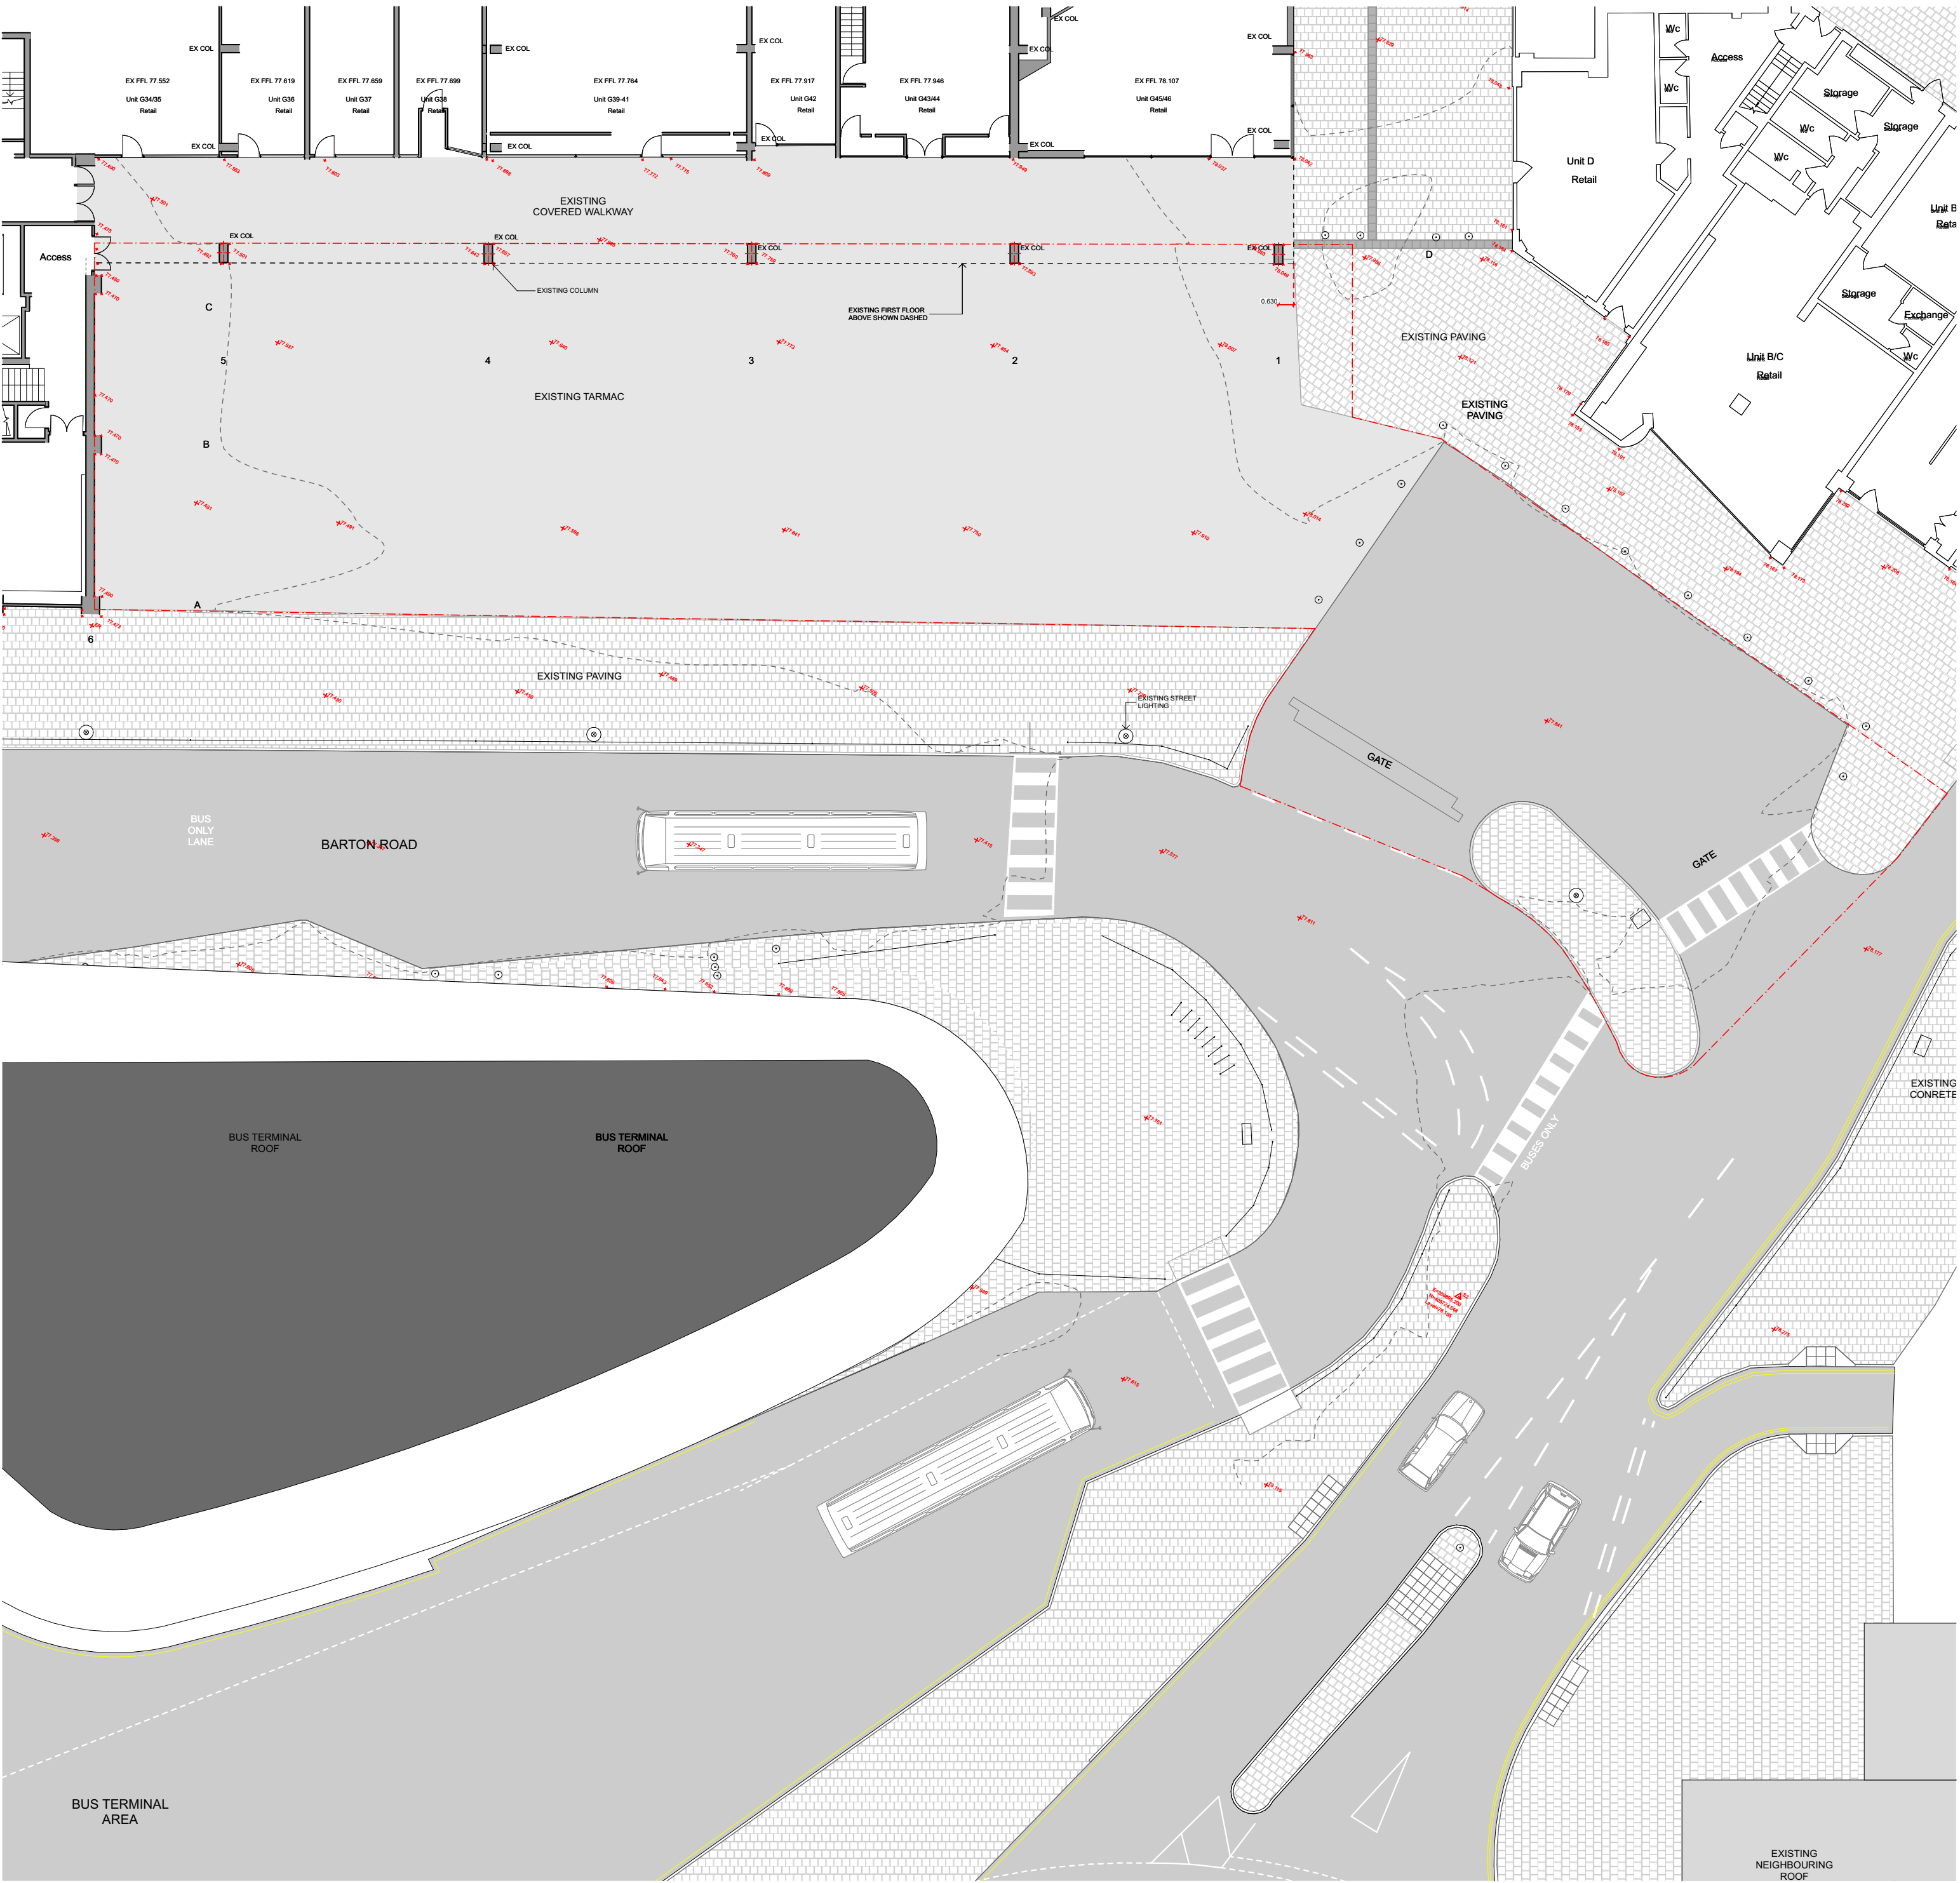

Issue		
ISSUE	DATE	INT. DESCRIPTION
P1	2023.03.02	MH ISSUED FOR PLANNING

SCALE 1:200 @A1
0 1 2 3 4 5 6 7 8 9 10

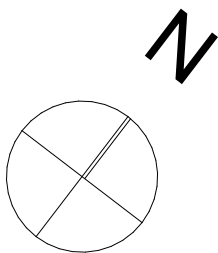

turnerbates
DESIGN & ARCHITECTURE

This drawing is the sole copyright of
Turnerbates and is not to be reproduced
without permission.

All survey information used in this
drawing was provided by **ELANDI LLP**.
All areas and measurements to be
checked on-site.

CLIENT	Ellandi LLP
PROJECT	MIDDLETON SHOPPING CENTRE Proposed Carpark Scheme
ADDRESS	Limetrees Road, Middleton, Lancashire M24 4EL
STATUS	FOR PLANNING

DRAWING EXISTING CAR PARK LAYOUT PLAN			
Figured dimensions take precedence over scale dimensions. Contractors must verify all dimensions on site before commencing any work or making shop drawings.			
SCALE @A1	DATE	DRAWN	CHECKED
1:200	MAR - 23	MH	JF
PROJECT NUMBER	DRAWING NUMBER	ISSUE	
TB_23_2068	P010	P1	