


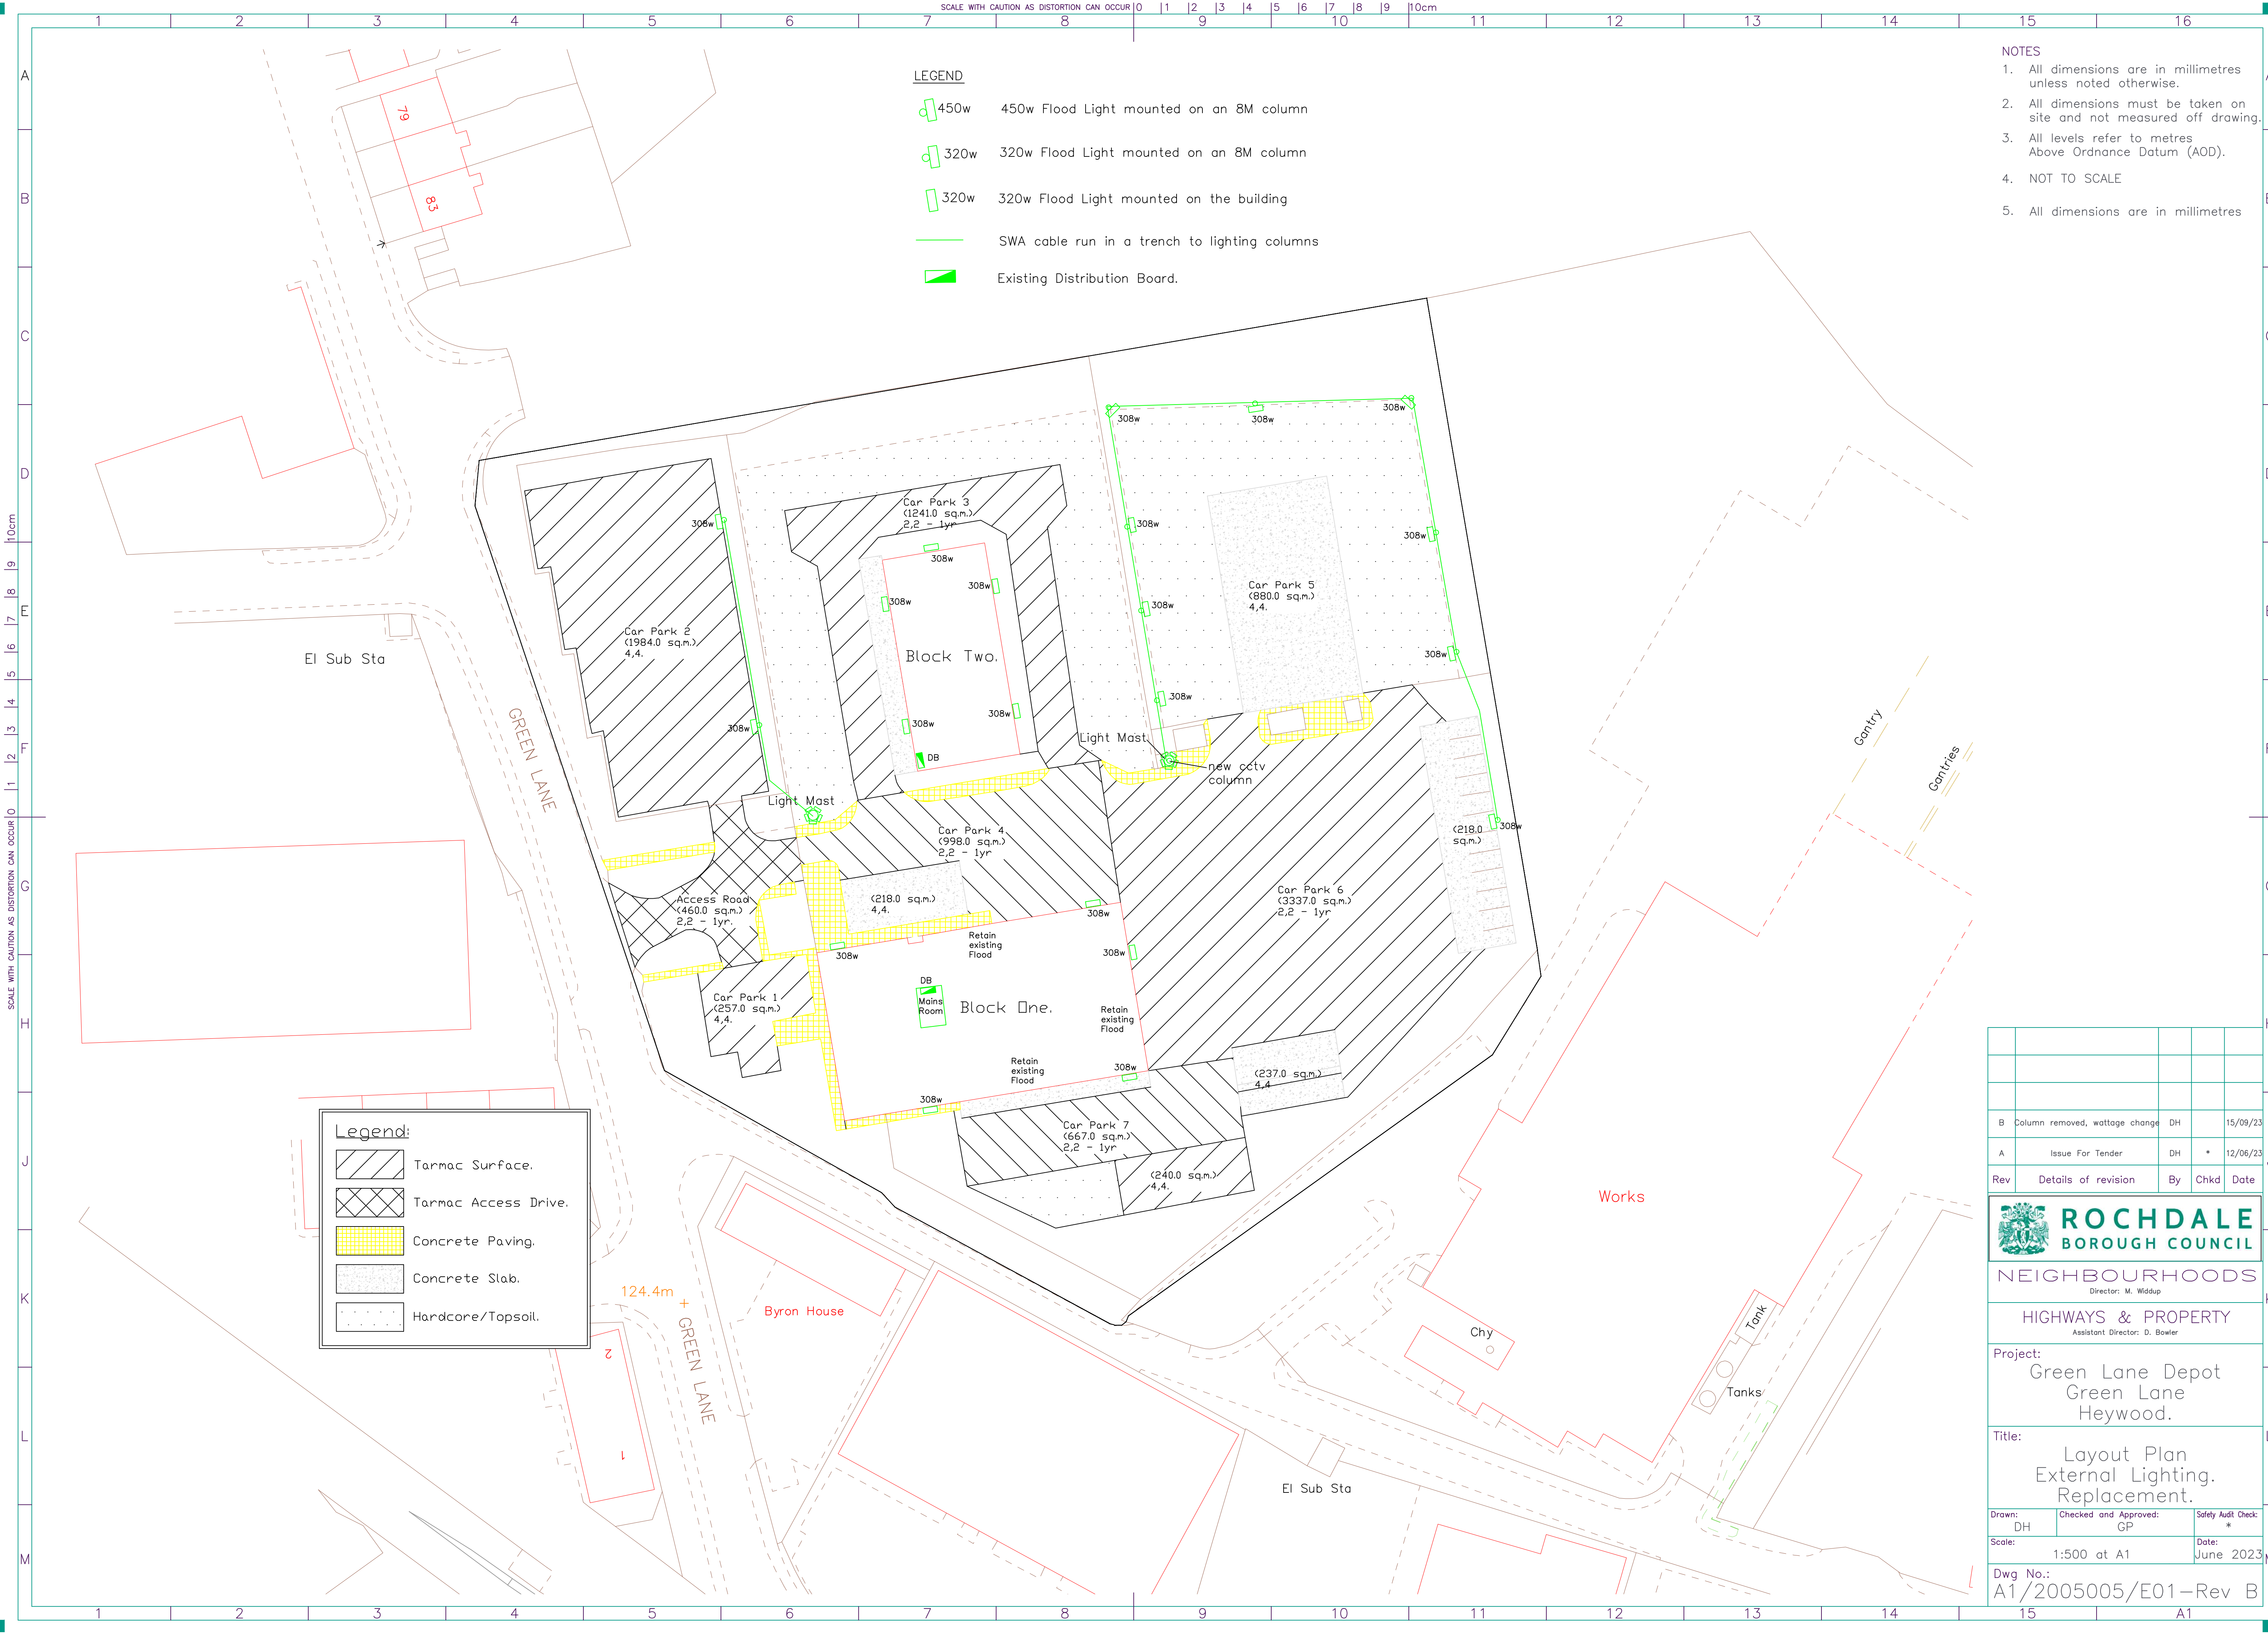

- LEGEND
- 450w 450w Flood Light mounted on an 8M column
 - 320w 320w Flood Light mounted on an 8M column
 - 320w 320w Flood Light mounted on the building
 - SWA cable run in a trench to lighting columns
 - Existing Distribution Board.

- NOTES
1. All dimensions are in millimetres unless noted otherwise.
 2. All dimensions must be taken on site and not measured off drawing.
 3. All levels refer to metres Above Ordnance Datum (AOD).
 4. NOT TO SCALE
 5. All dimensions are in millimetres

- Legend:
- Tarmac Surface.
 - Tarmac Access Drive.
 - Concrete Paving.
 - Concrete Slab.
 - Hardcore/Topsoil.

B	Column removed, wattage change	DH		15/09/23
A	Issue For Tender	DH	*	12/06/23
Rev	Details of revision	By	Chkd	Date

ROCHDALE BOROUGH COUNCIL

NEIGHBOURHOODS

Director: M. Widdup

HIGHWAYS & PROPERTY

Assistant Director: D. Bowler

Project:
Green Lane Depot
Green Lane
Heywood.

Title:
Layout Plan
External Lighting.
Replacement.

Drawn: DH	Checked and Approved: GP	Safety Audit Check: *
Scale: 1:500 at A1		Date: June 2023

Dwg No.:
A1/2005005/E01-Rev B