


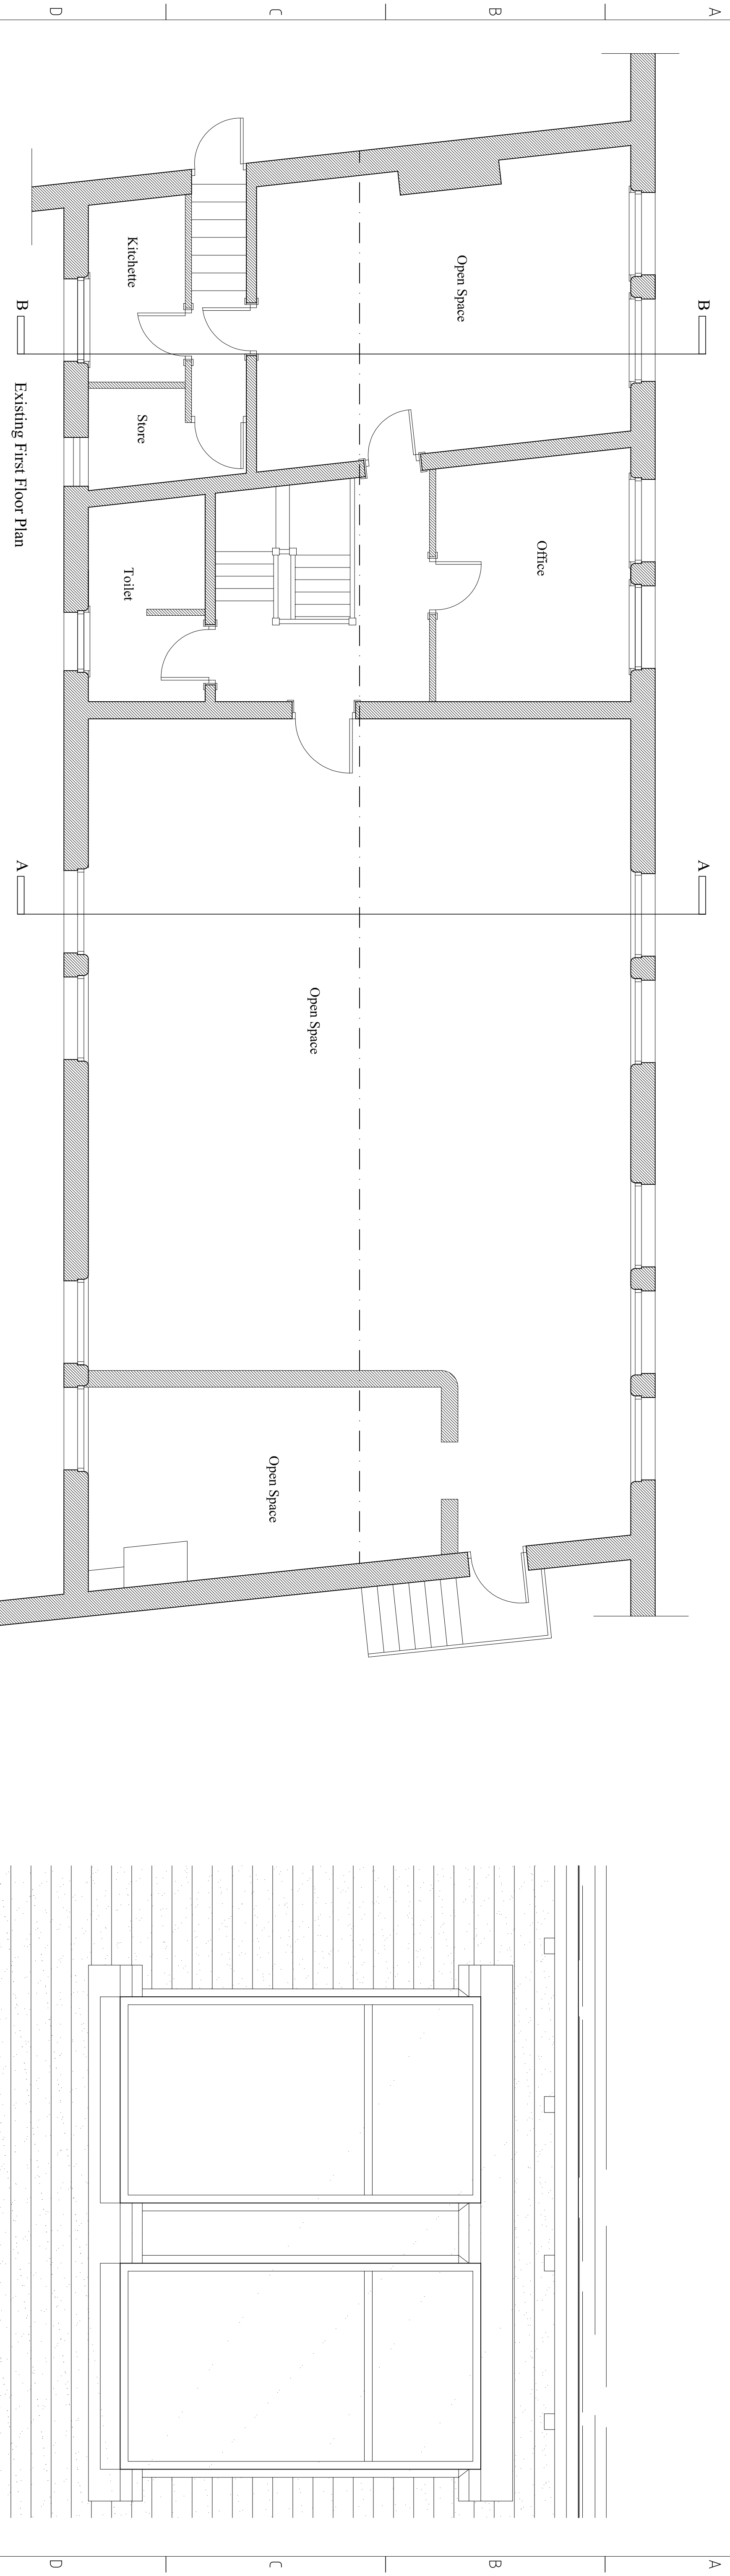

Window detail Plan and
Elevation 1:20

Zeus Land and Architecture Ltd
18 St Albans Ave, Skircoat Green, Halifax, HX3 0LZ
Telephone - 07971 240535
E Mail guy@zeuslandandarchitecture.com

Item#	Quantity	Title/Name, designation, material, dimension etc		Article No./Reference	
Designed by		Checked by	Approved by - date	Filename	Date
GB			XXX - 00/00/00		Sept 23
Phoenix Brewery			Existing Plans		
			01	Edition	Sheet