


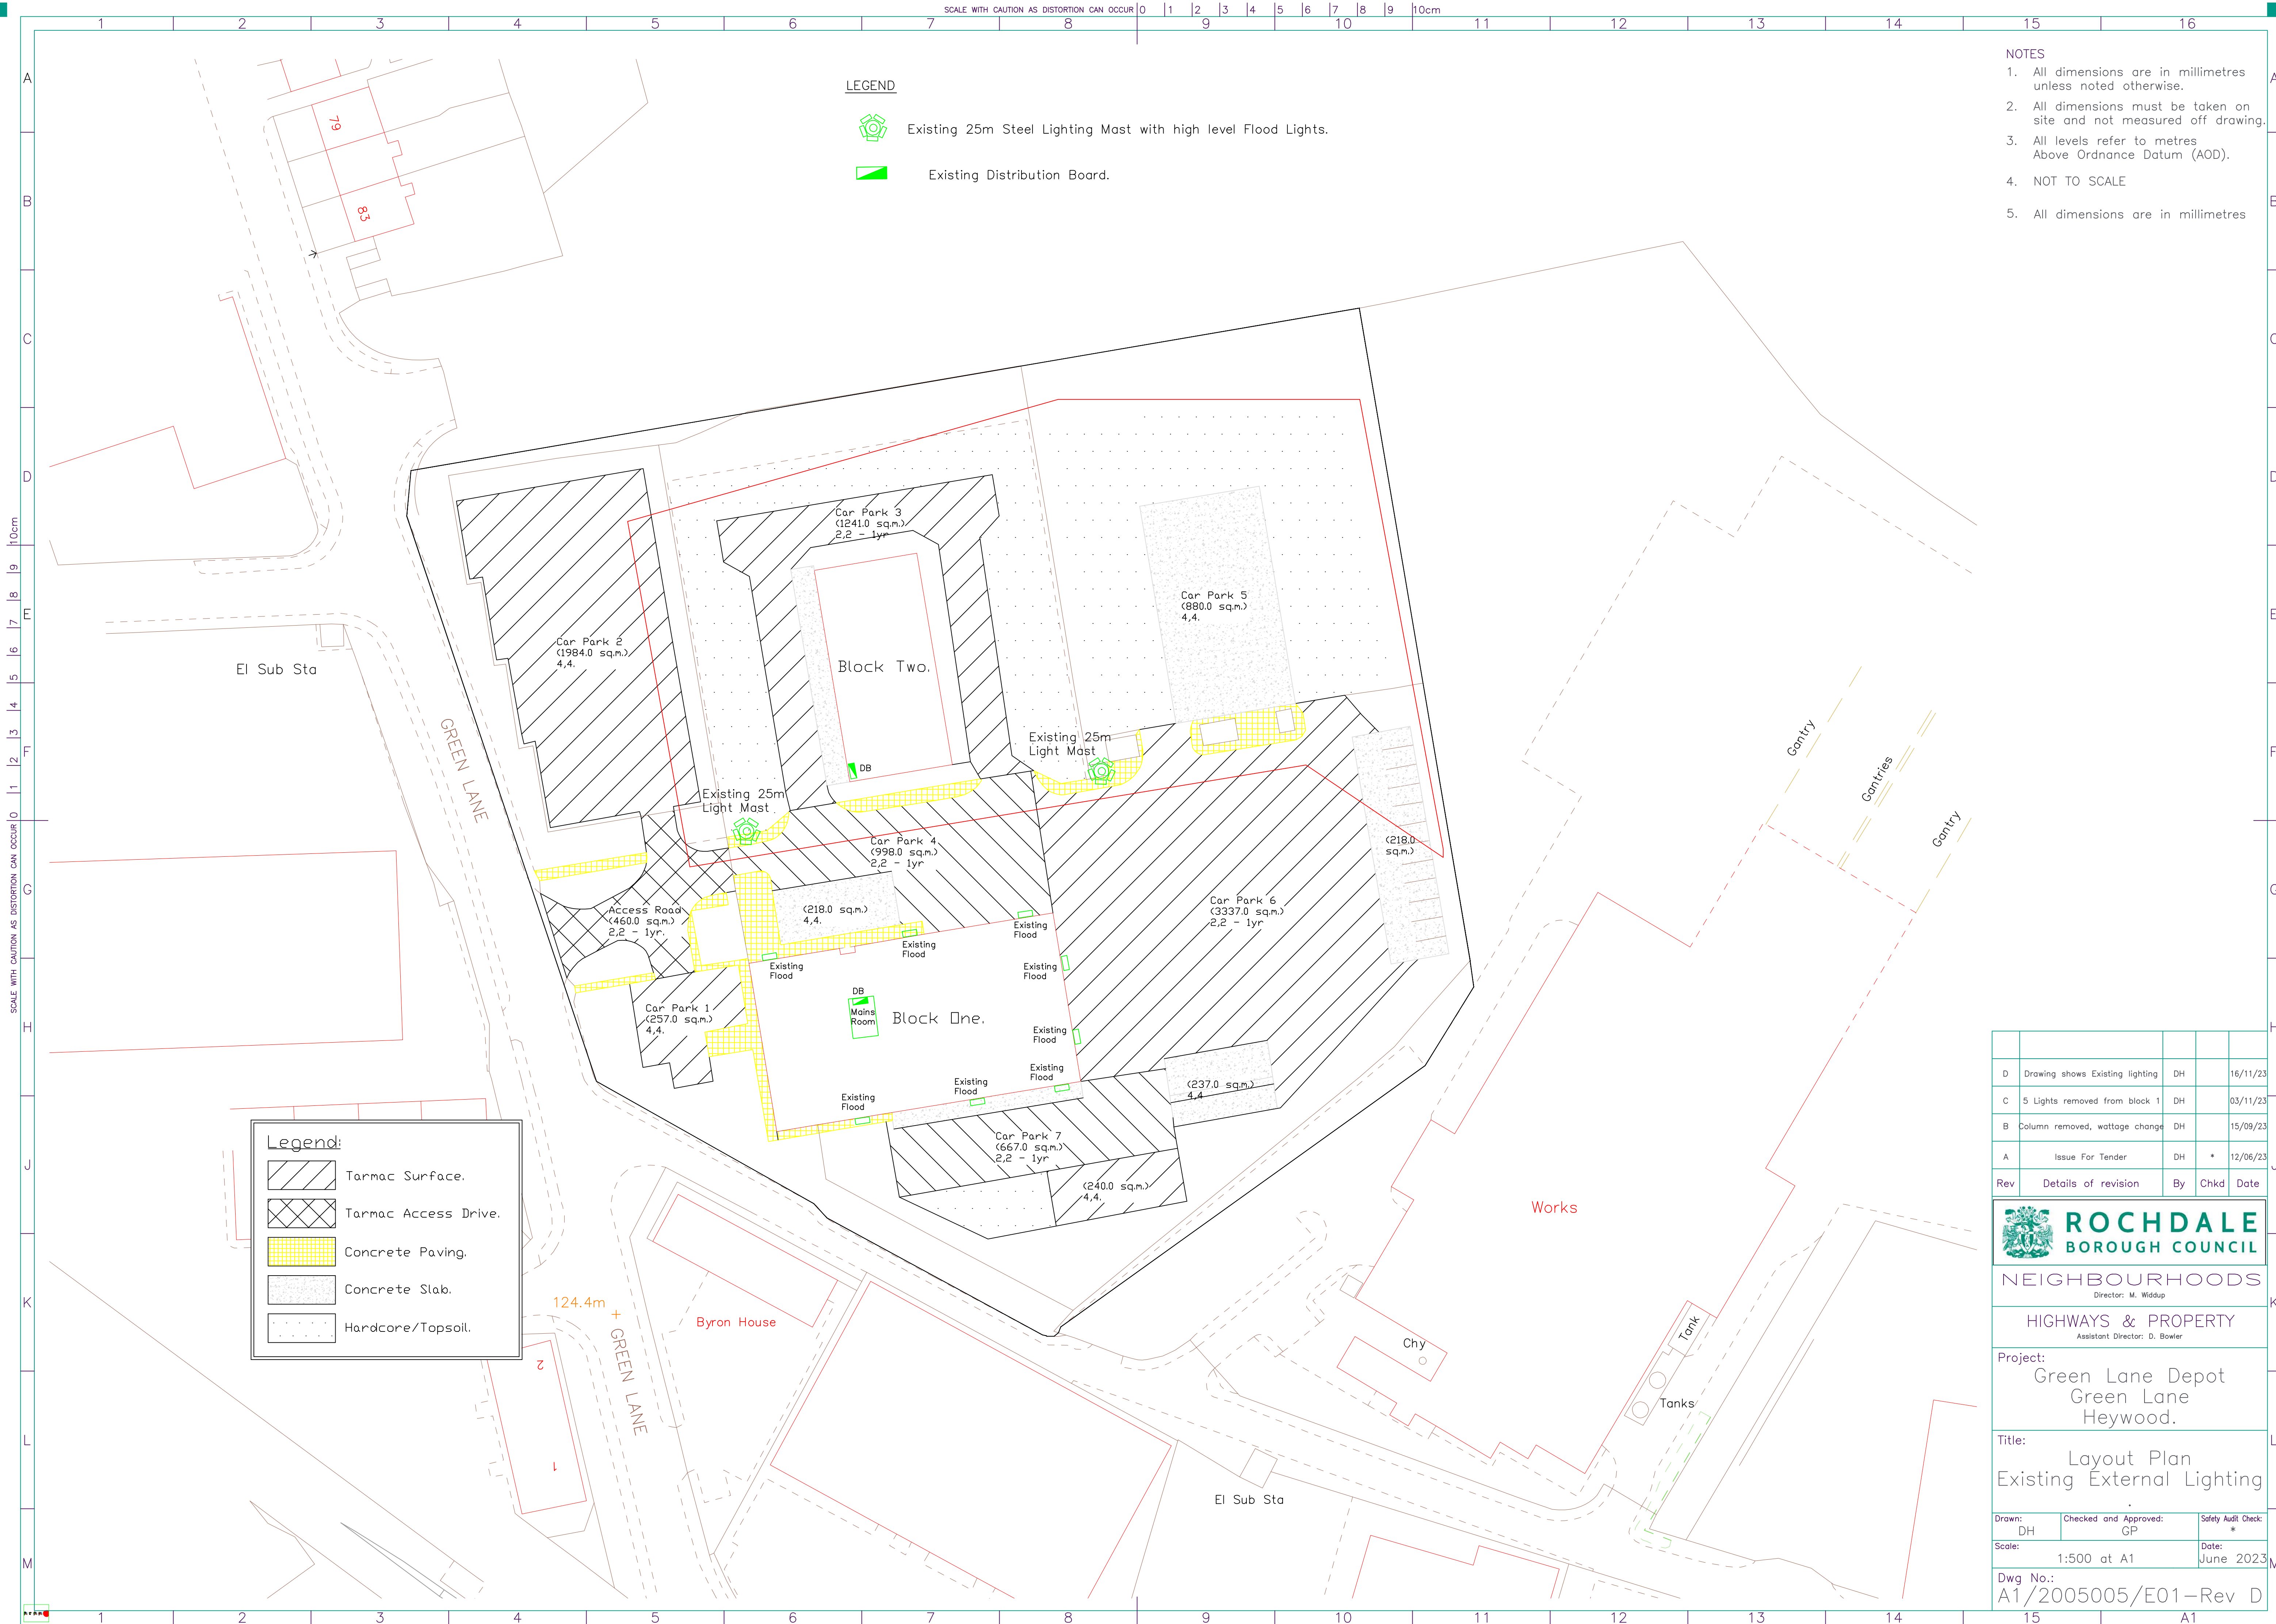

LEGEND

- Existing 25m Steel Lighting Mast with high level Flood Lights.
- Existing Distribution Board.

- NOTES
1. All dimensions are in millimetres unless noted otherwise.
 2. All dimensions must be taken on site and not measured off drawing.
 3. All levels refer to metres Above Ordnance Datum (AOD).
 4. NOT TO SCALE
 5. All dimensions are in millimetres

Legend:

- Tarmac Surface.
- Tarmac Access Drive.
- Concrete Paving.
- Concrete Slab.
- Hardcore/Topsail.

D	Drawing shows Existing lighting	DH		16/11/23
C	5 Lights removed from block 1	DH		03/11/23
B	Column removed, wattage change	DH		15/09/23
A	Issue For Tender	DH	*	12/06/23
Rev	Details of revision	By	Chkd	Date

ROCHDALE
BOROUGH COUNCIL

NEIGHBOURHOODS
Director: M. Widdup

HIGHWAYS & PROPERTY
Assistant Director: D. Bowler

Project:
Green Lane Depot
Green Lane
Heywood.

Title:
Layout Plan
Existing External Lighting

Drawn: DH	Checked and Approved: GP	Safety Audit Check: *
Scale: 1:500 at A1		Date: June 2023
Dwg No.: A1/2005005/E01-Rev D		