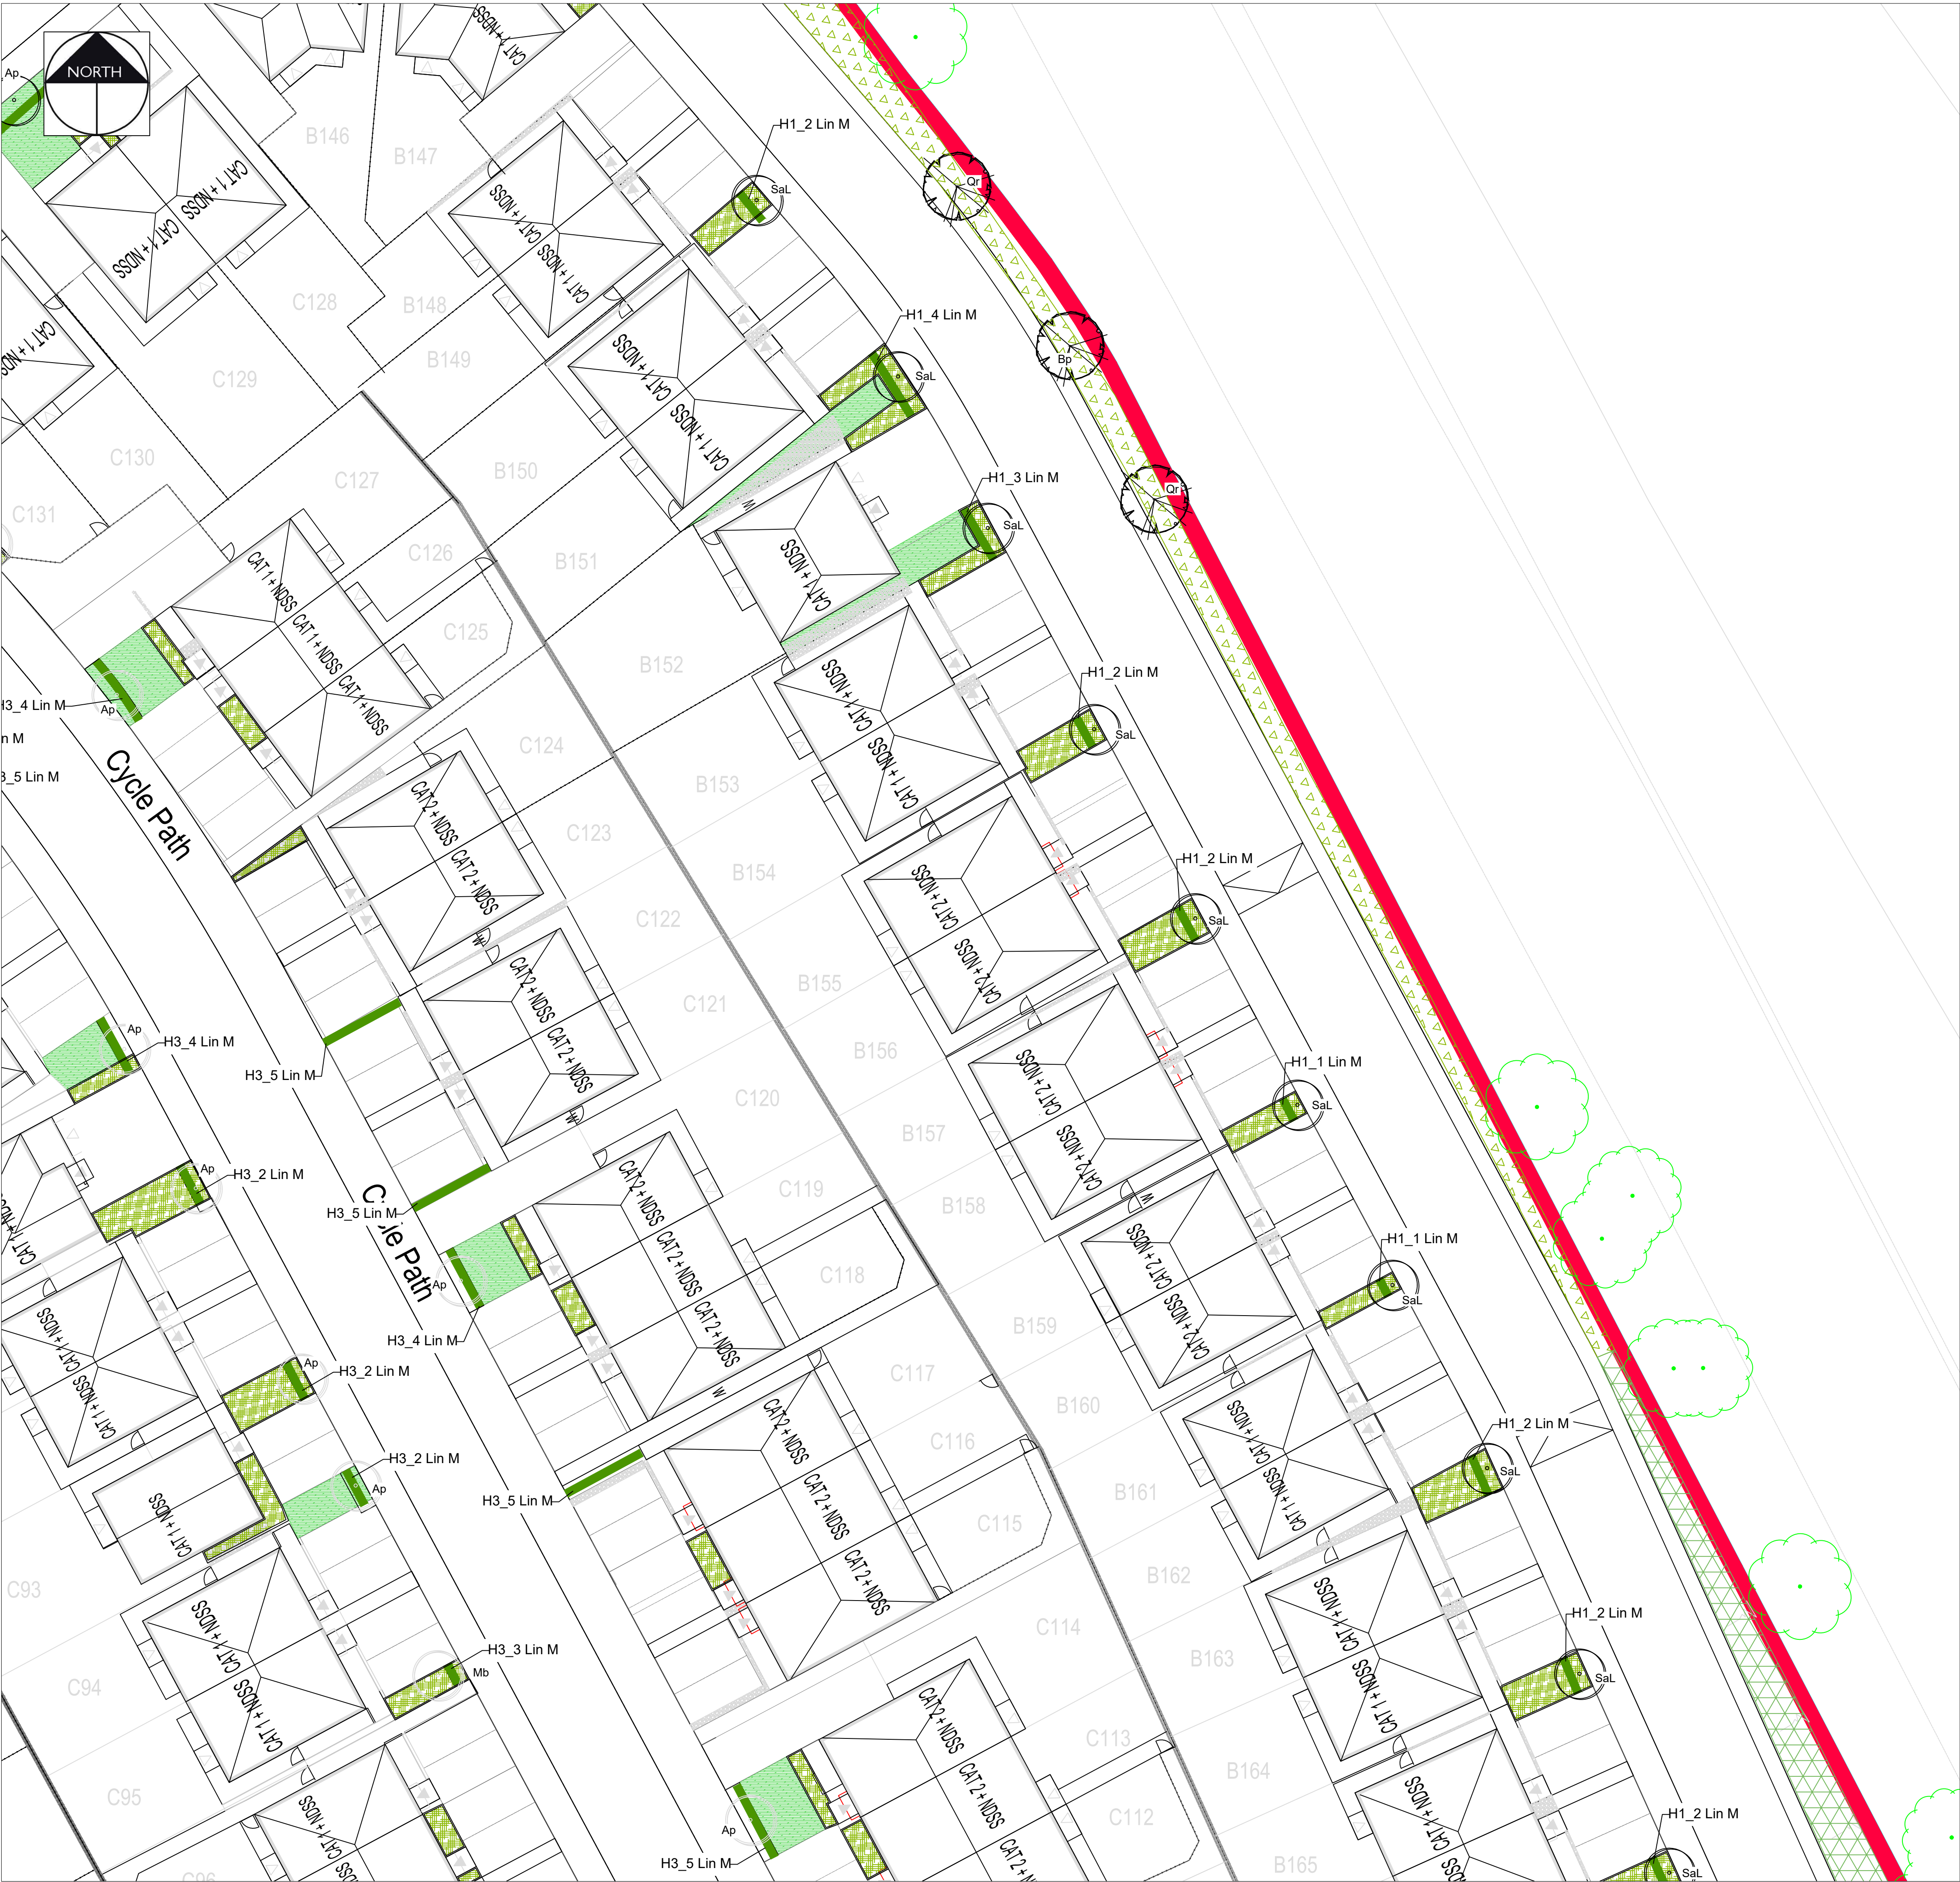
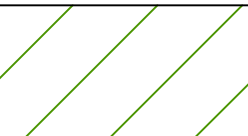
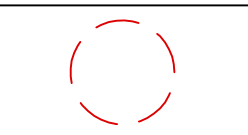
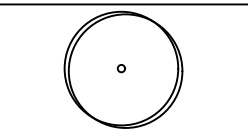


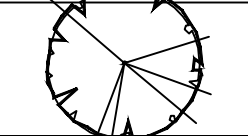


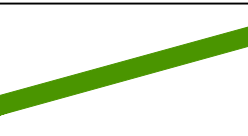
KEY

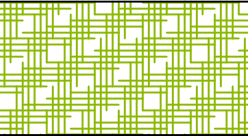
 **EXISTING VEGETATION**
To be retained. Refer to the Tree Survey and Ecology Reports for further details on species & maintenance

 **EXISTING VEGETATION REMOVED**
To be removed. Refer to the Tree Survey and Ecology Reports for further details on species

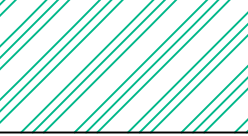
 **PROPOSED PLOT TREE**
Refer to the planting schedule for details on species, quantities and nursery grades

 **PROPOSED POS TREE**
Refer to the planting schedule for details on species, quantities and nursery grades

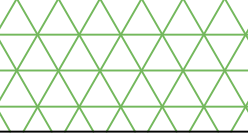
 **HEDGE**
Refer to the planting schedule for details on species, quantities and nursery grades

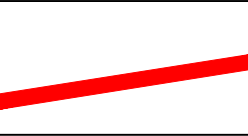
 **SHRUB BEDS**
Refer to the planting schedule for details on species, quantities and nursery grades.

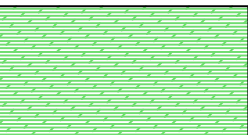
 **WILDFLOWER GRASS MIX - WFM1**
Refer to the planting schedule for details on species, quantities and nursery grades.

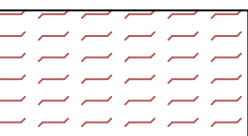
 **MARGINAL PLANTING - DRY MIX**
Refer to the planting schedule for details on species, quantities and nursery grades.

 **MARGINAL PLANTING - WET MIX**
Refer to the planting schedule for details on species, quantities and nursery grades.

 **NATIVE WHIP PLANTING**
Refer to the planting schedule for details on species, quantities and nursery grades.

 **SITE BOUNDARY**

 **AMENITY GRASS - GM1 (See Schedule)**

 **Reed Planting**

P5	07.08.24	Update client details	PGG
P4	16.07.24	Updated to optimise BNG	PGG
P3	11.06.24	Updated to Revised Planning Layout	PGG
P2	20.10.22	Updated to Ecology + Barratt comments	KLJ
P1	19.09.22	Initial Issue	KG
Rev	Date	Description	Initials



PGLA Ltd
Landscape Architects
Station Hop Offices
815 Stockport Road
Manchester
M19 3BS

t: 0161 238 9138
e: info@pgla.co.uk
w: www.pgla.co.uk

Client
BARRATT HOMES, DWH & GLP TROWS LLP
Project
COWM TOP LANE, CASTLETON
Description
PLANTING PLAN
SHEET 16

Status	FOR PLANNING		
Scale	1:200@A1	Drawn	Checked
Job number	TRO1902	KLJ	PGG
		PP01.16	SEPT 2022
			P5