


GENERAL NOTES:


Drawings are based on survey information. All dimensions should be checked on site.

These drawings are produced for Planning submission only and should not be used for any other purpose.


For references and descriptions to work items, refer to Section 4 in the Design and Access document Holy Trinity_Design and Access Statement.

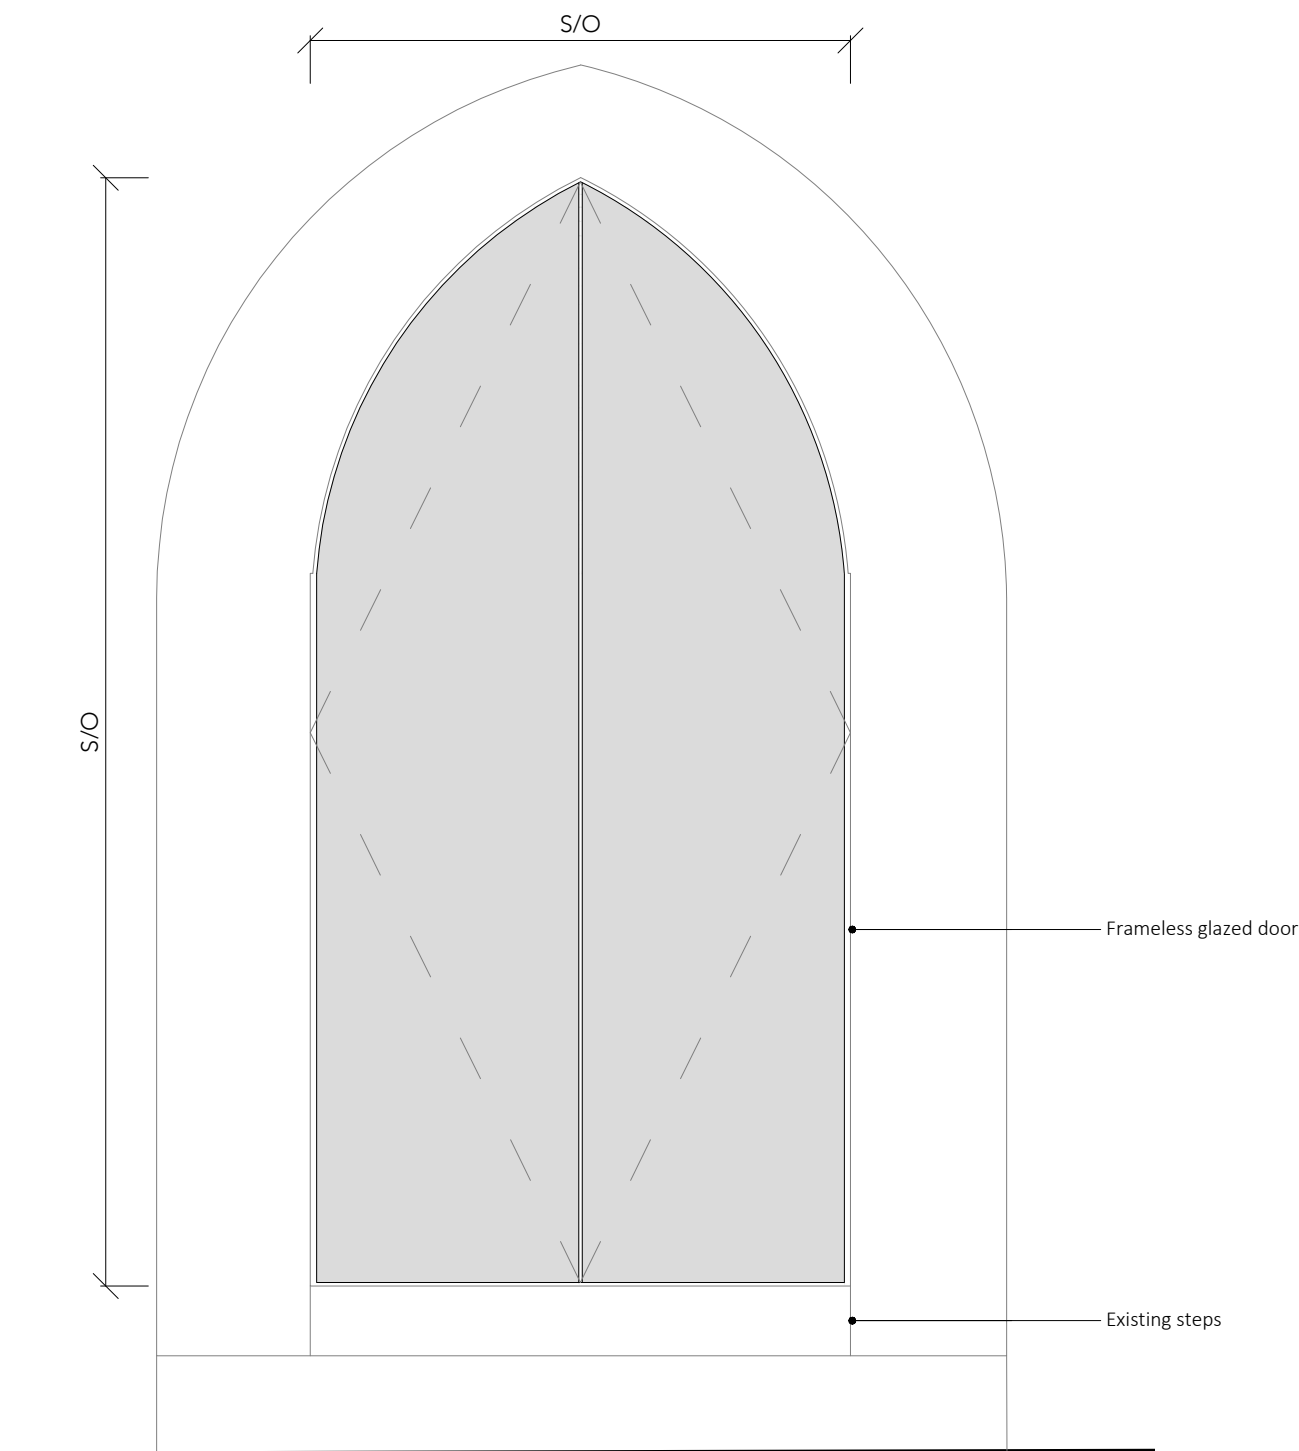

1 Glazed Double Leaf, External

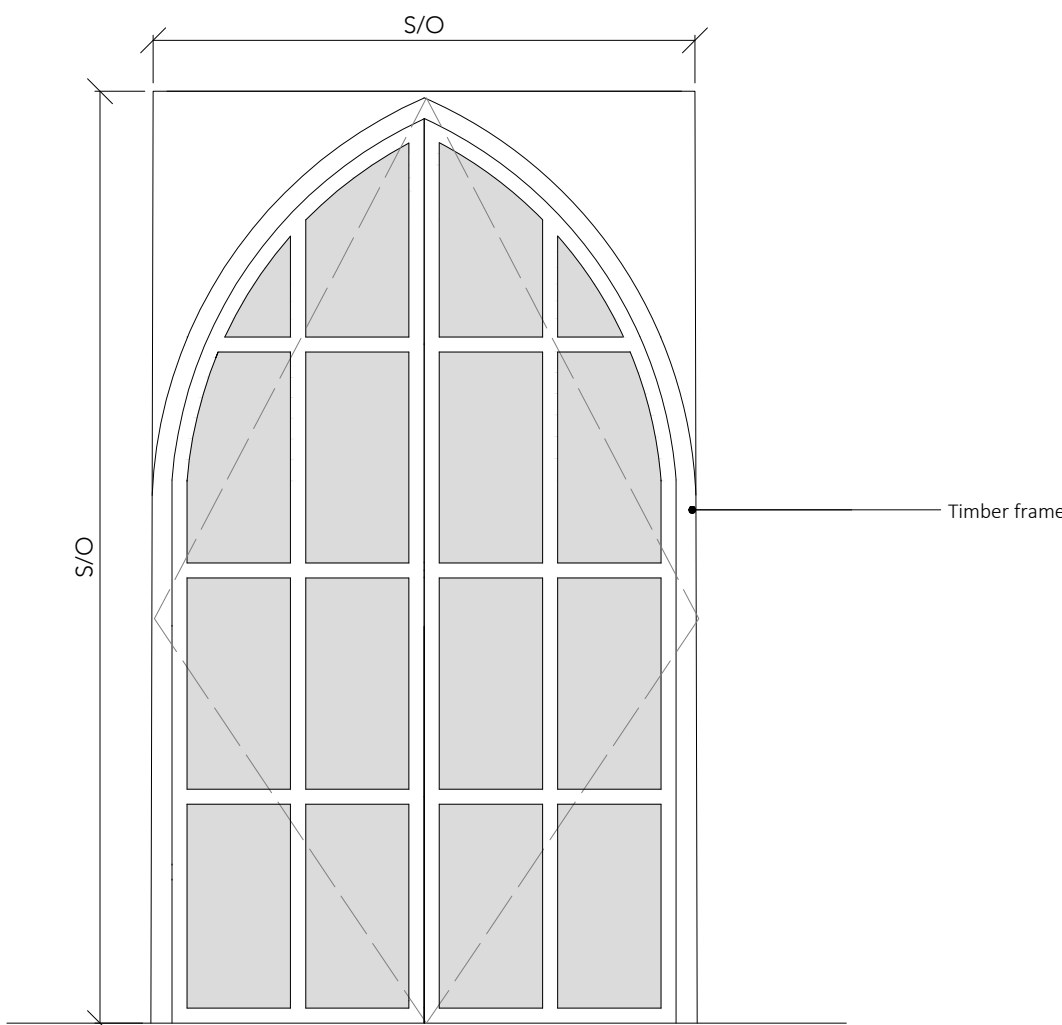

2 Glazed Double Leaf, Internal

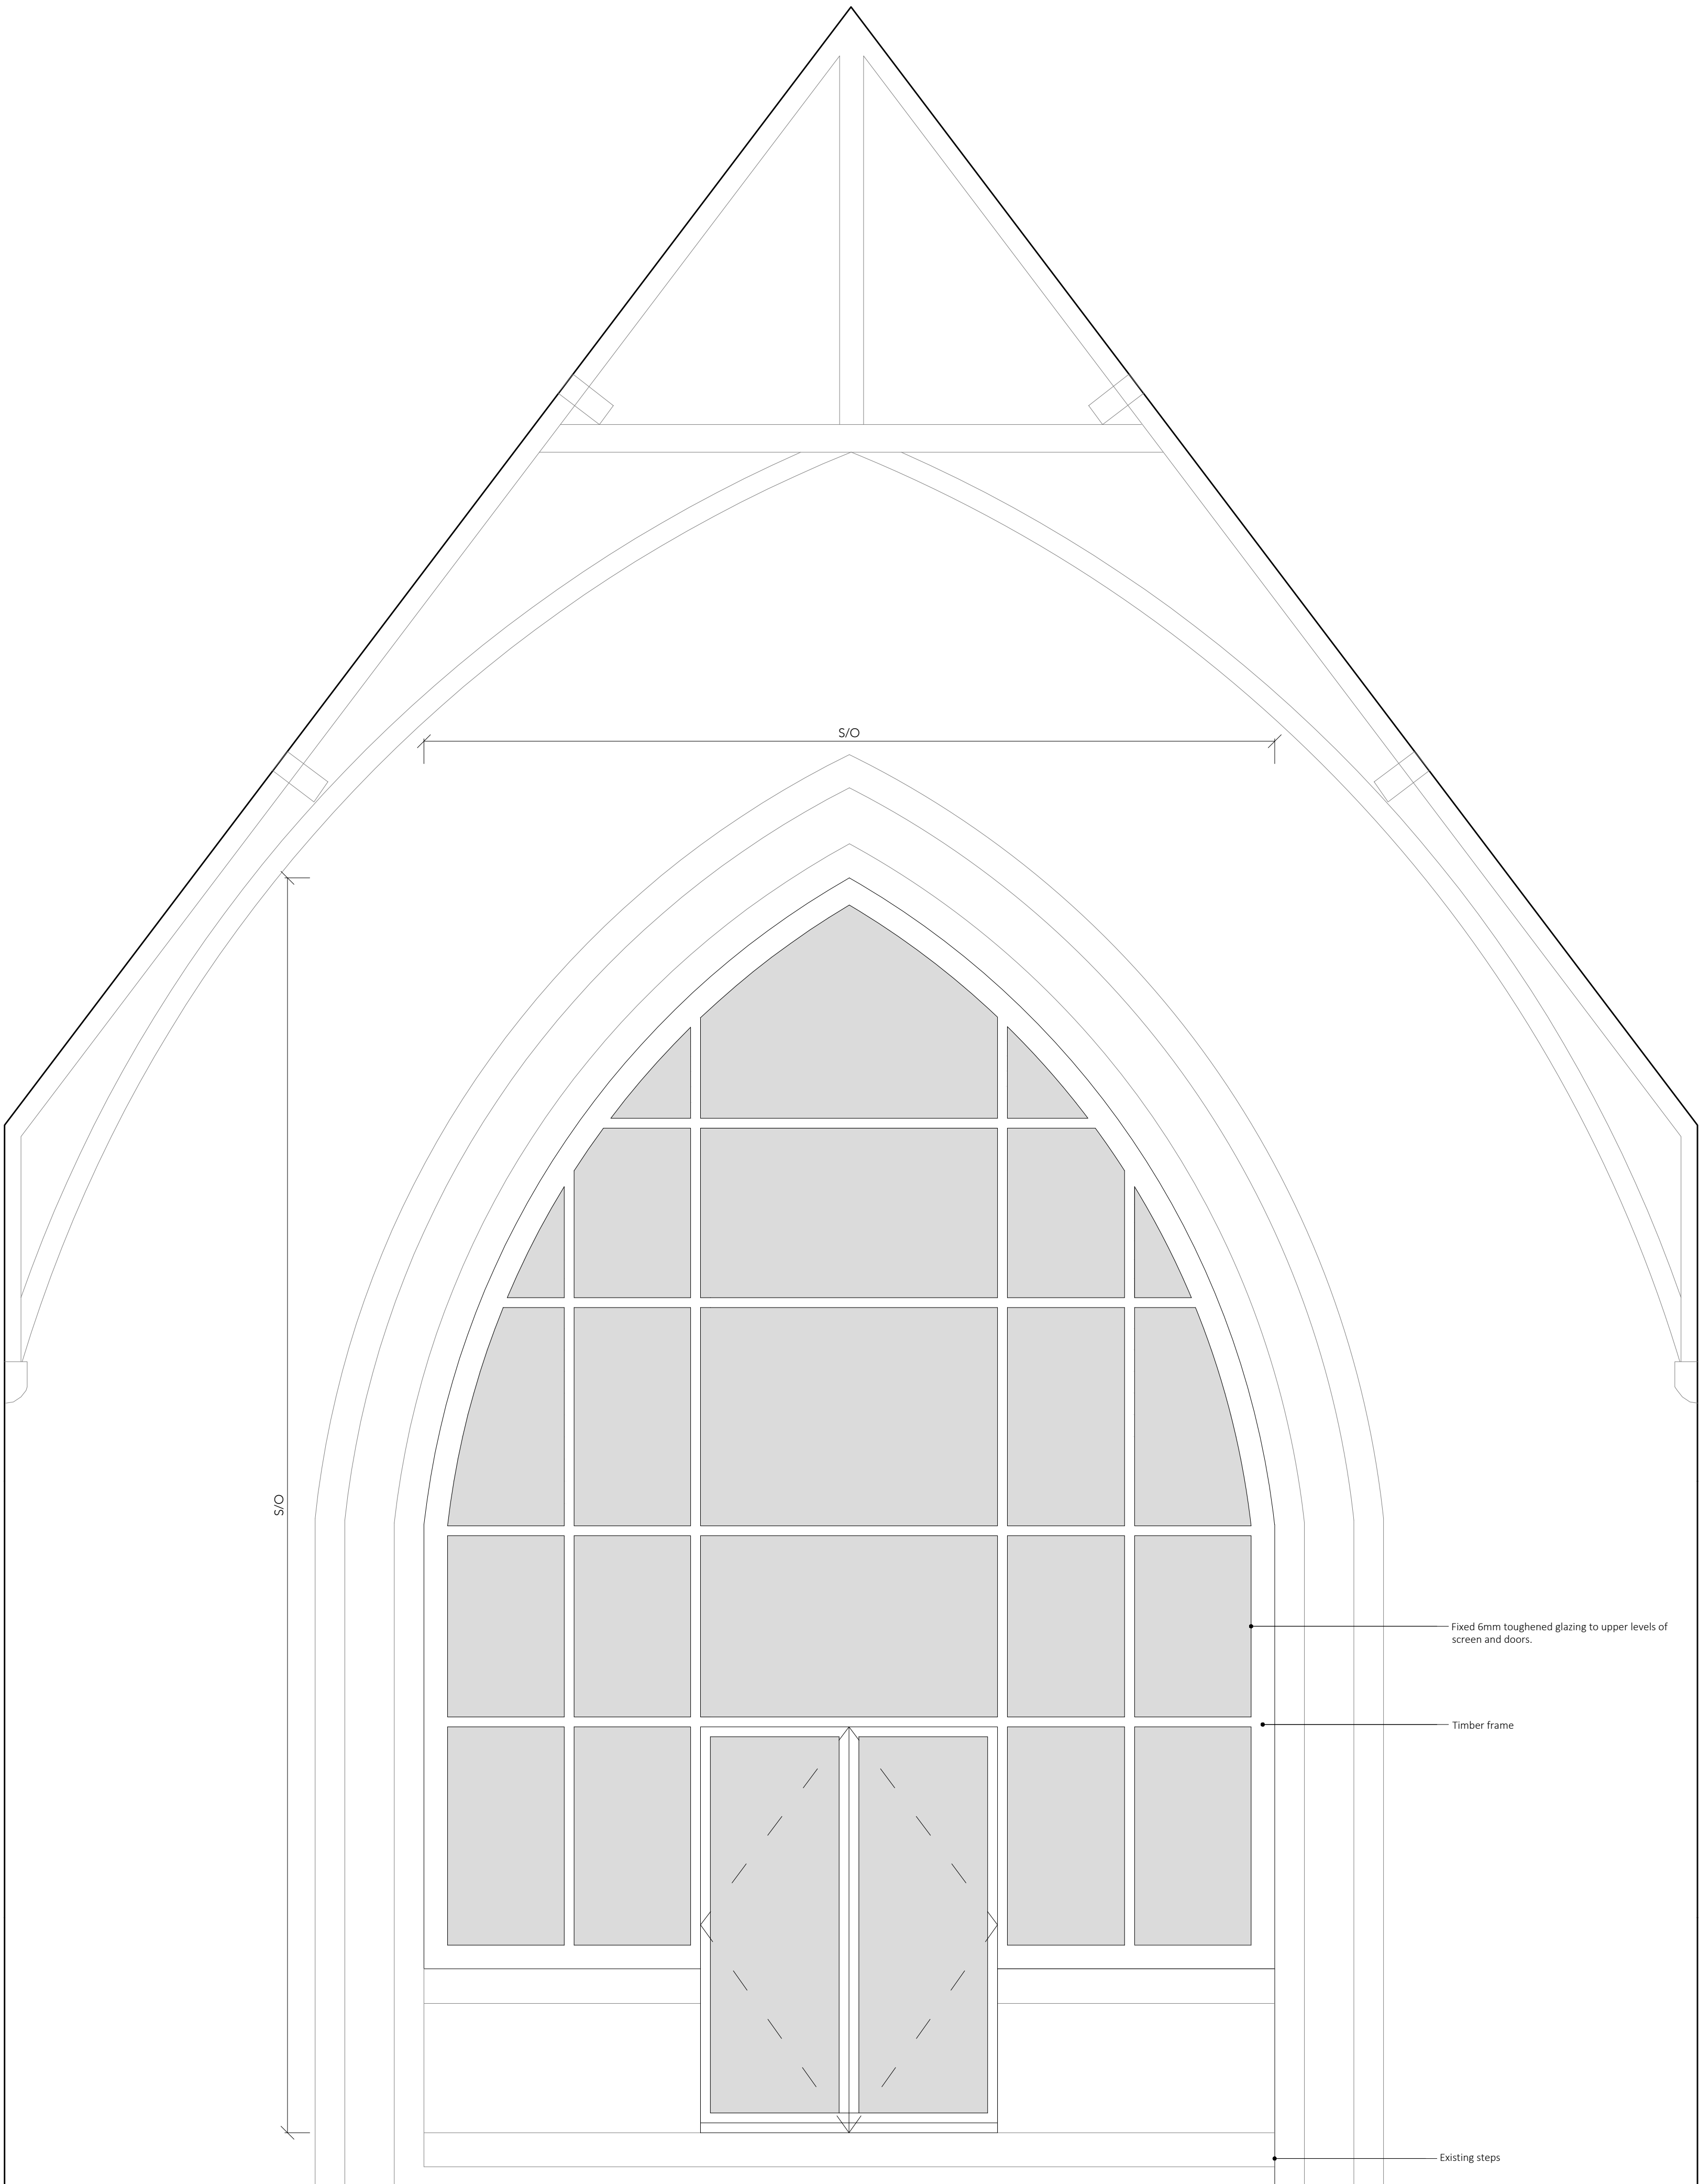

3 Glazed Double Leaf, Internal Partition

P1 02/08/2024 Issue for Planning and LBC
LG

Rev Date/Ints Details

© The moral rights of the author are hereby asserted.
This drawing and design is the sole property of Buttress Ltd and must not be reproduced without permission.
Buttress Ltd is Registered in England and Wales: 5363573

Buttress

41 Bengal St
Manchester
M4 6AF

T 0161 236 3303
E contact@buttress.net
W www.buttress.net

Project Title Holy Trinity
Client Matthew Pilkington and Tina Pilkington
Location Holy Trinity Church, Parkfield, Middleton, M24 4AH
Drawing Title Door Types and Partition Screen as Proposed

Date 02/08/2024 Scale 1:100
Checked NC Orig Paper Size A1

Status **PLANNING**

Project: Origin: Zone: Level: Type: Disc: Number: Rev:

9221- BA -XTG- ZZ - DR - A -(20)100- P1