


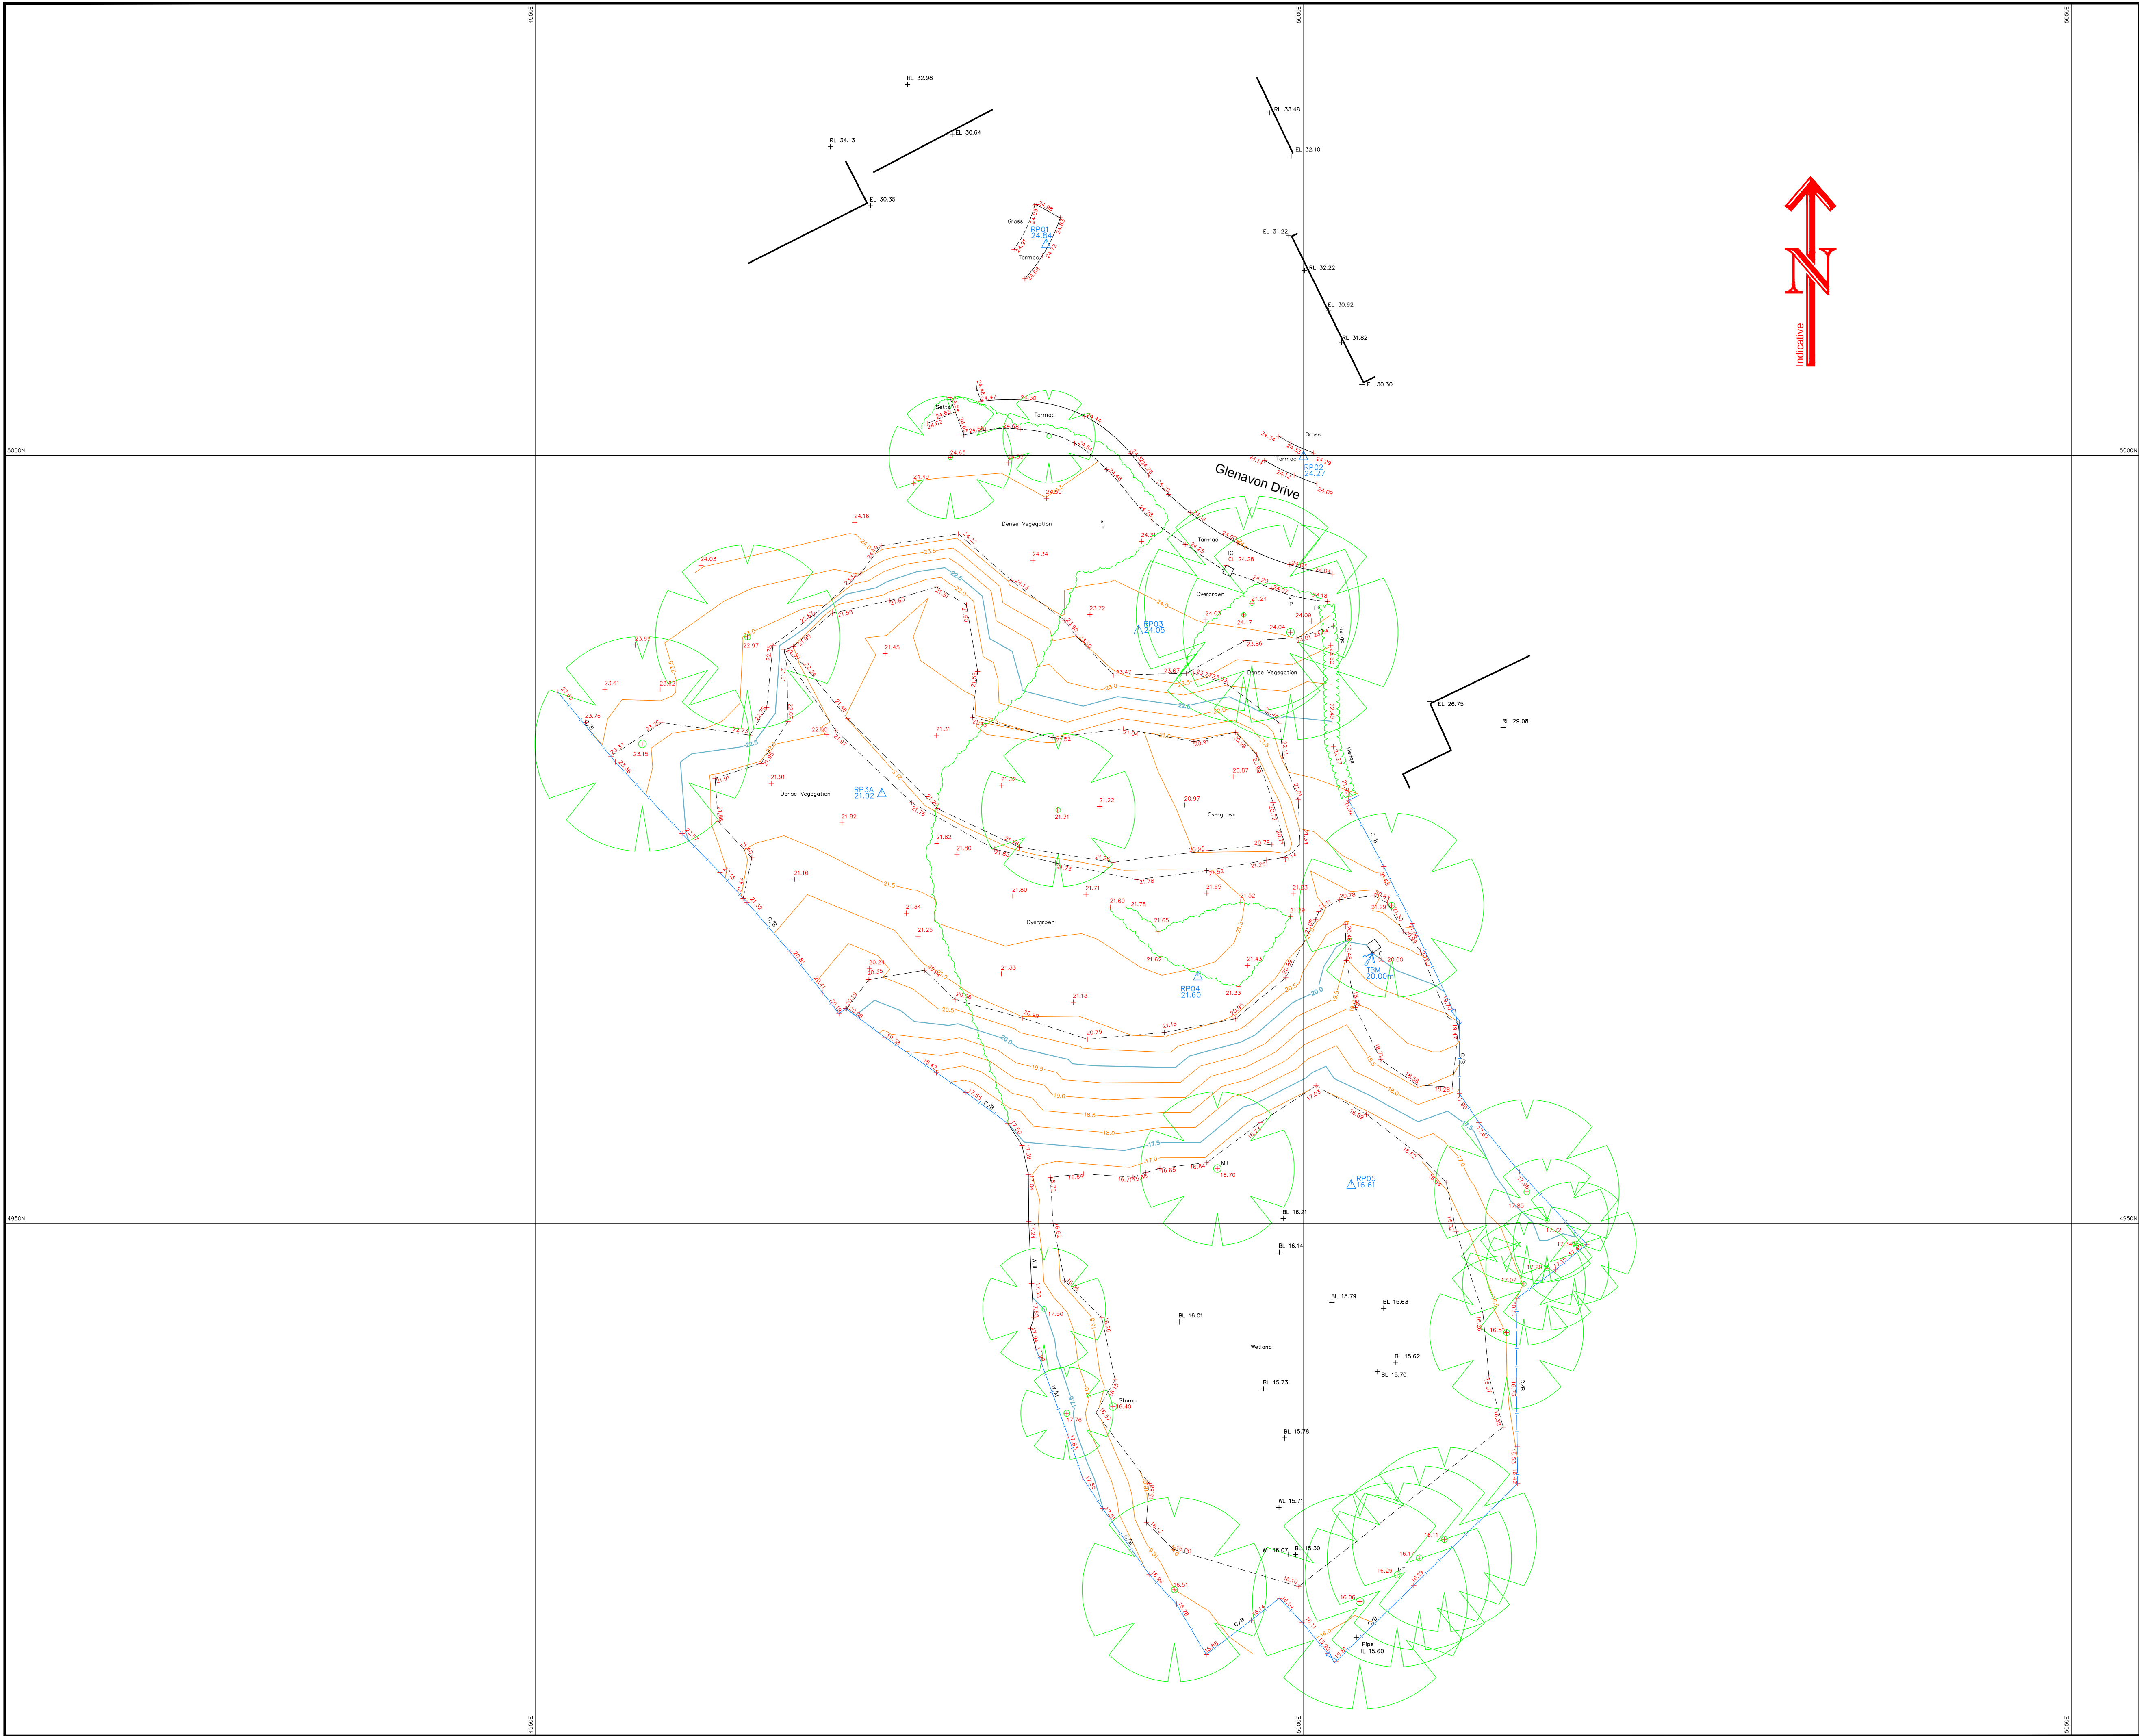

Topographical Survey Legend			
B	Bollard	h	Height
BS	Bus Stop	Hyd	Hydrant
BT	Telecommunications	IC	Inspection Cover
CPS	Concrete Paving Slabs	JB	Junction Box
CTV	Cable Television Cover	KO	Kerf Outlet
DP	Downpipe	LB	Letter Box
DR	Drain	LP	Lamp Post
Elec	Electrical IC	Micr	Utility Marker
EP	Electric Pole	MP	Manhole
ER	Earth Road	NF	Name Plate
FP	Flagpole	P	Post
FT	Floodlight	PM	Post Meter
G	Gully	RE	Rodding Eye
GP	Gate Post	RS	Road Sign
GV	Gas Valve	RTW	Retaining Wall
RWP	Rain Water Pipe	SP	Soil Pipe
SF	Stone Paving Slabs	ST	Stop Tap
SV	Stop Valve	TCB	Telephone Call Box
TL	Traffic Light	TP	Telegraph Pole
TPS	Traffic Paving Slabs	VP	Vent Pipe
UTL	Unable To Lift	WD	Water Outlet
Level Prefix Descriptions			
AL	Arch Level		
BL	Bed Level		
CL	Cover Level		
EL	Eaves Level		
FL	Floor Level		
IL	Invert Level		
OL	Overhead Cable Level		
PL	Pavement Level		
RL	Roadside Level		
SL	Soft Level		
SP	Arch Springing Level		
TF	Top Of Fence Level		
TL	Threshold Level		
WL	Water Level		
Spot Level			
50.00			
50.00			
Survey Control Station			
(coordinated point)			
Tree			
MT	Multi Trunk		

Survey Station Coordinates			
STN	EASTING	NORTHING	LEVEL
RP01	4983.24	5013.81	24.84
RP02	5000.00	5000.00	24.27
RP03	4989.25	4988.67	24.05
RP04	4993.13	4966.13	21.60
RP05	5003.10	4952.55	16.61
RP3A	4972.55	4978.05	21.92

Levels are related to **TBM**
Value **20.00m**
Situations IC cover indicated on plan by arrow.

Coordinates are related to **Local Grid**

Scale **1:200**
0 2 4 6 8 10 12 14 16 18
metres

The accuracy of this survey is commensurate with the drawing scale specified within the title block. Copyright in this drawing remains with Survey Systems Ltd. Do not scale from this drawing, work to figured dimensions. Check all dimensions on-site. In the event of any discrepancy, please refer query to Survey Systems Ltd.

Client **James Campbell Associates Ltd**

Title
**Topographical Survey
Glenavon Drive
Rochdale
OL12 6DT**

Surveyed **RP** Drawn **PG**
Date **February 2018** Checked **AG**
File name **18585** Revision No. Sheet size **A1**
Drawing No **SSL:18585:200:1:1**

Head and Registered Office
Survey Systems Ltd
Willow Bank House
Old Road
Handforth • Wilmslow
Cheshire • SK9 3AZ
Tel: 01625 533444
Fax 01625 526815
mail@surveys.co.uk
www.surveys.co.uk

© Registered in England No. 1576674

SURVEYsystems