


premises at
2 Ajax Street
Rochdale
OL11 3HN

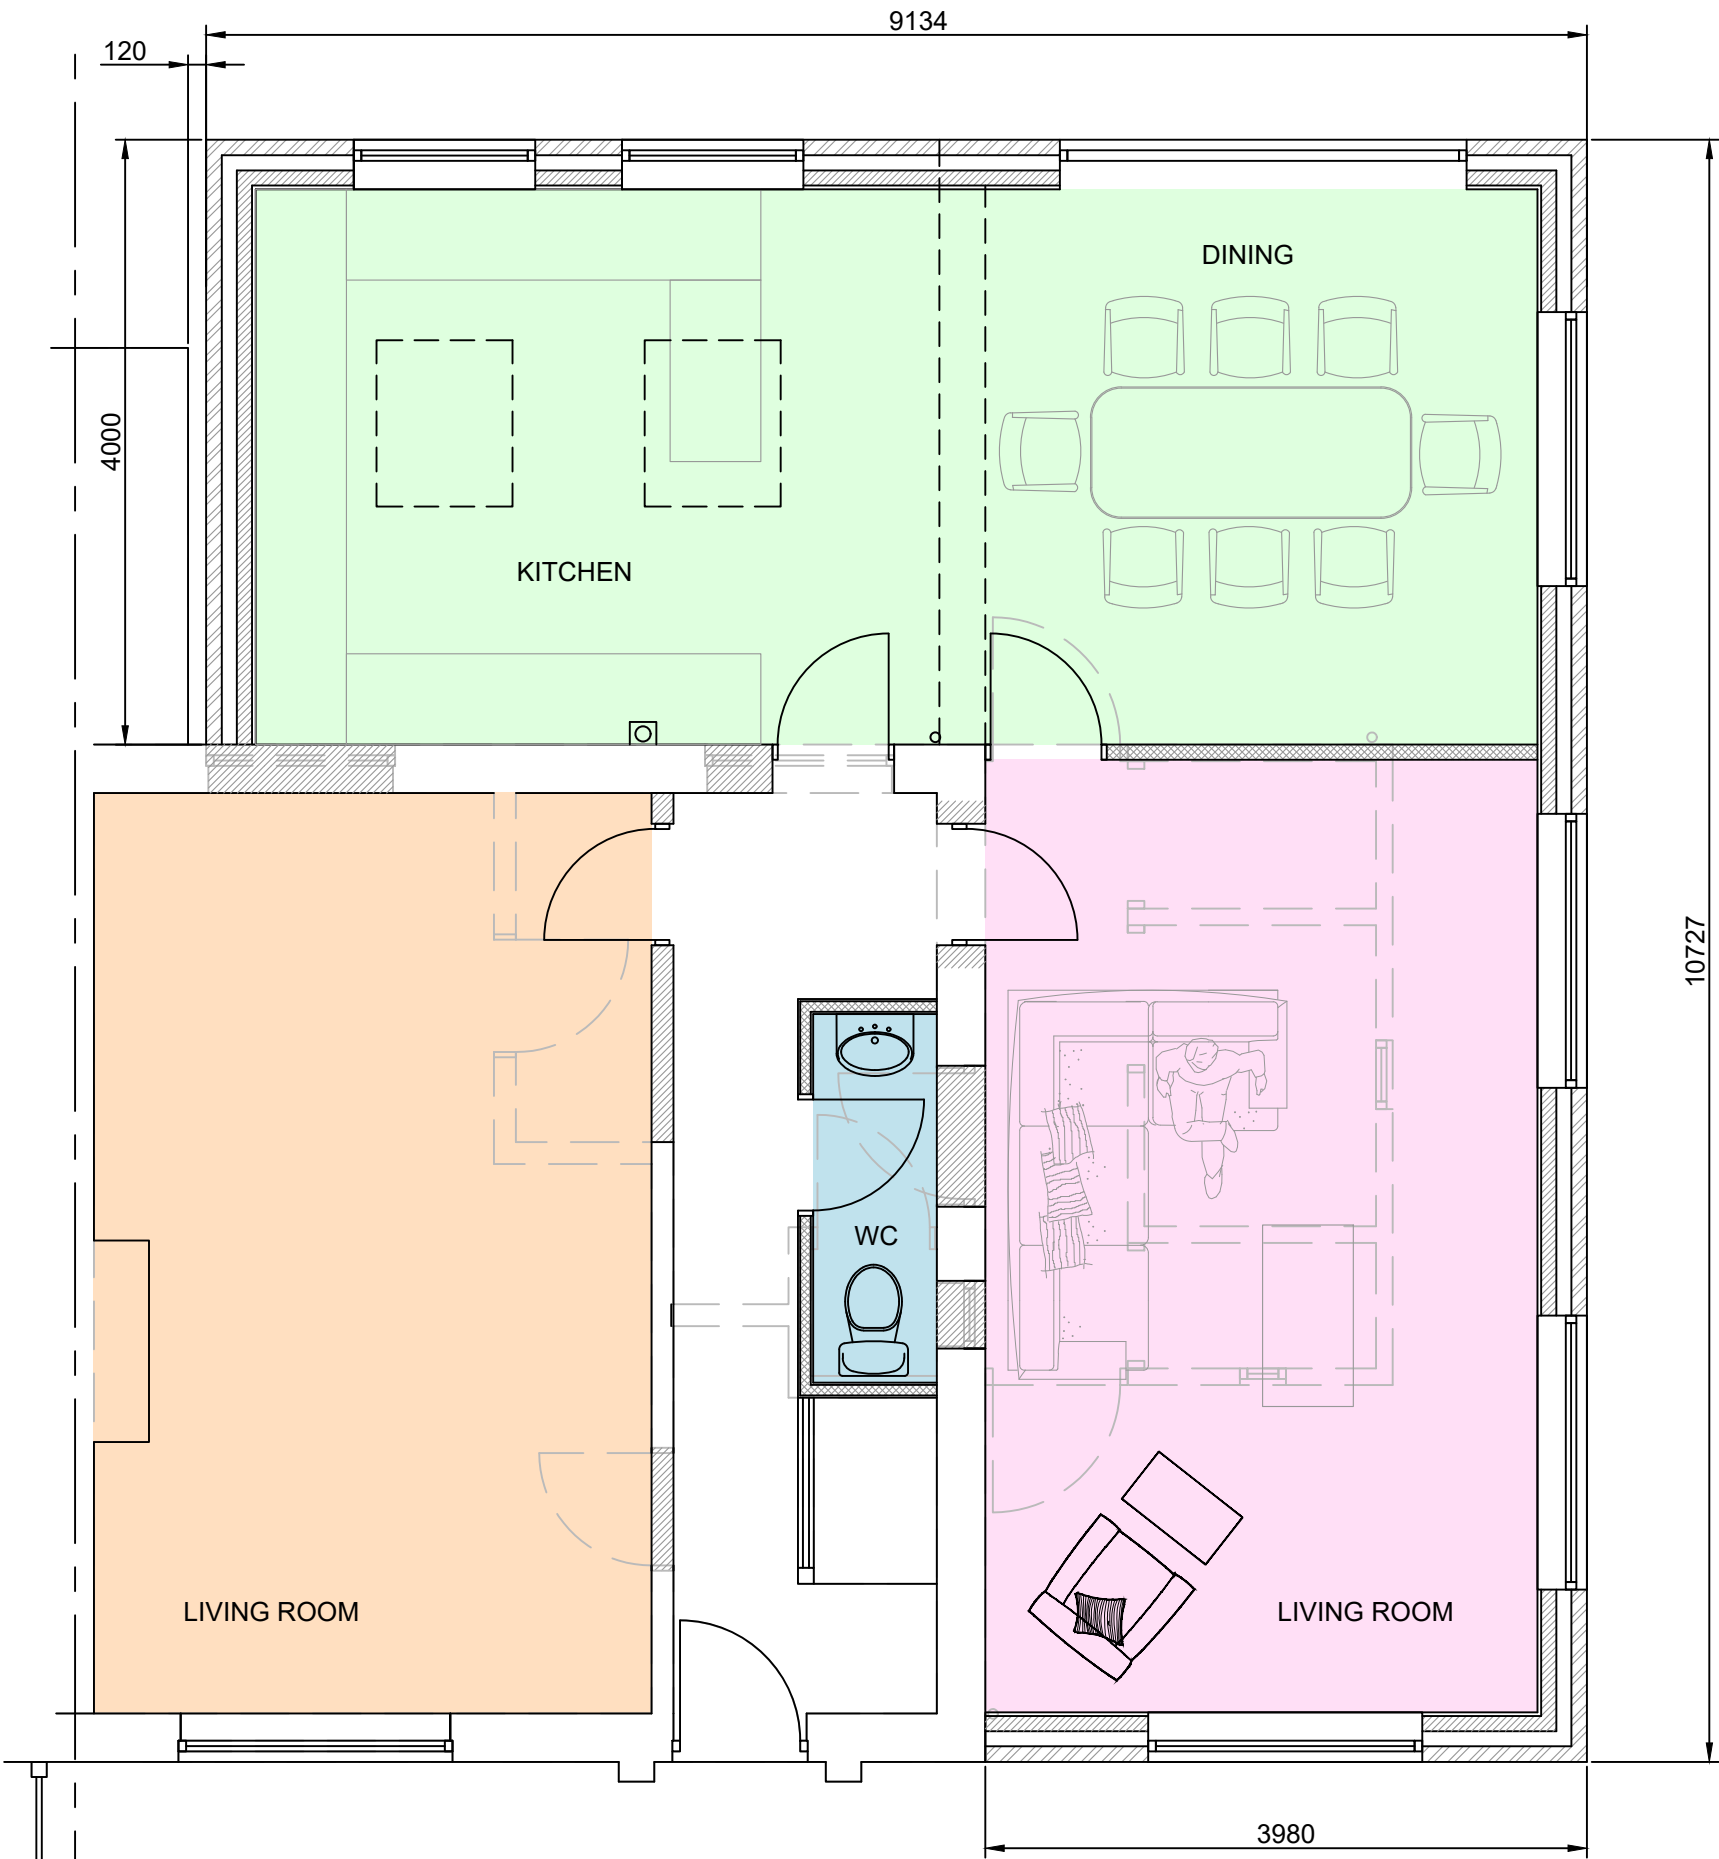

aj cocker associates
t. 01706 764 880

ground floor plan
scale 1 - 50

scale 1-50@A3
date Nov '22
dwg.nr. A314-002