
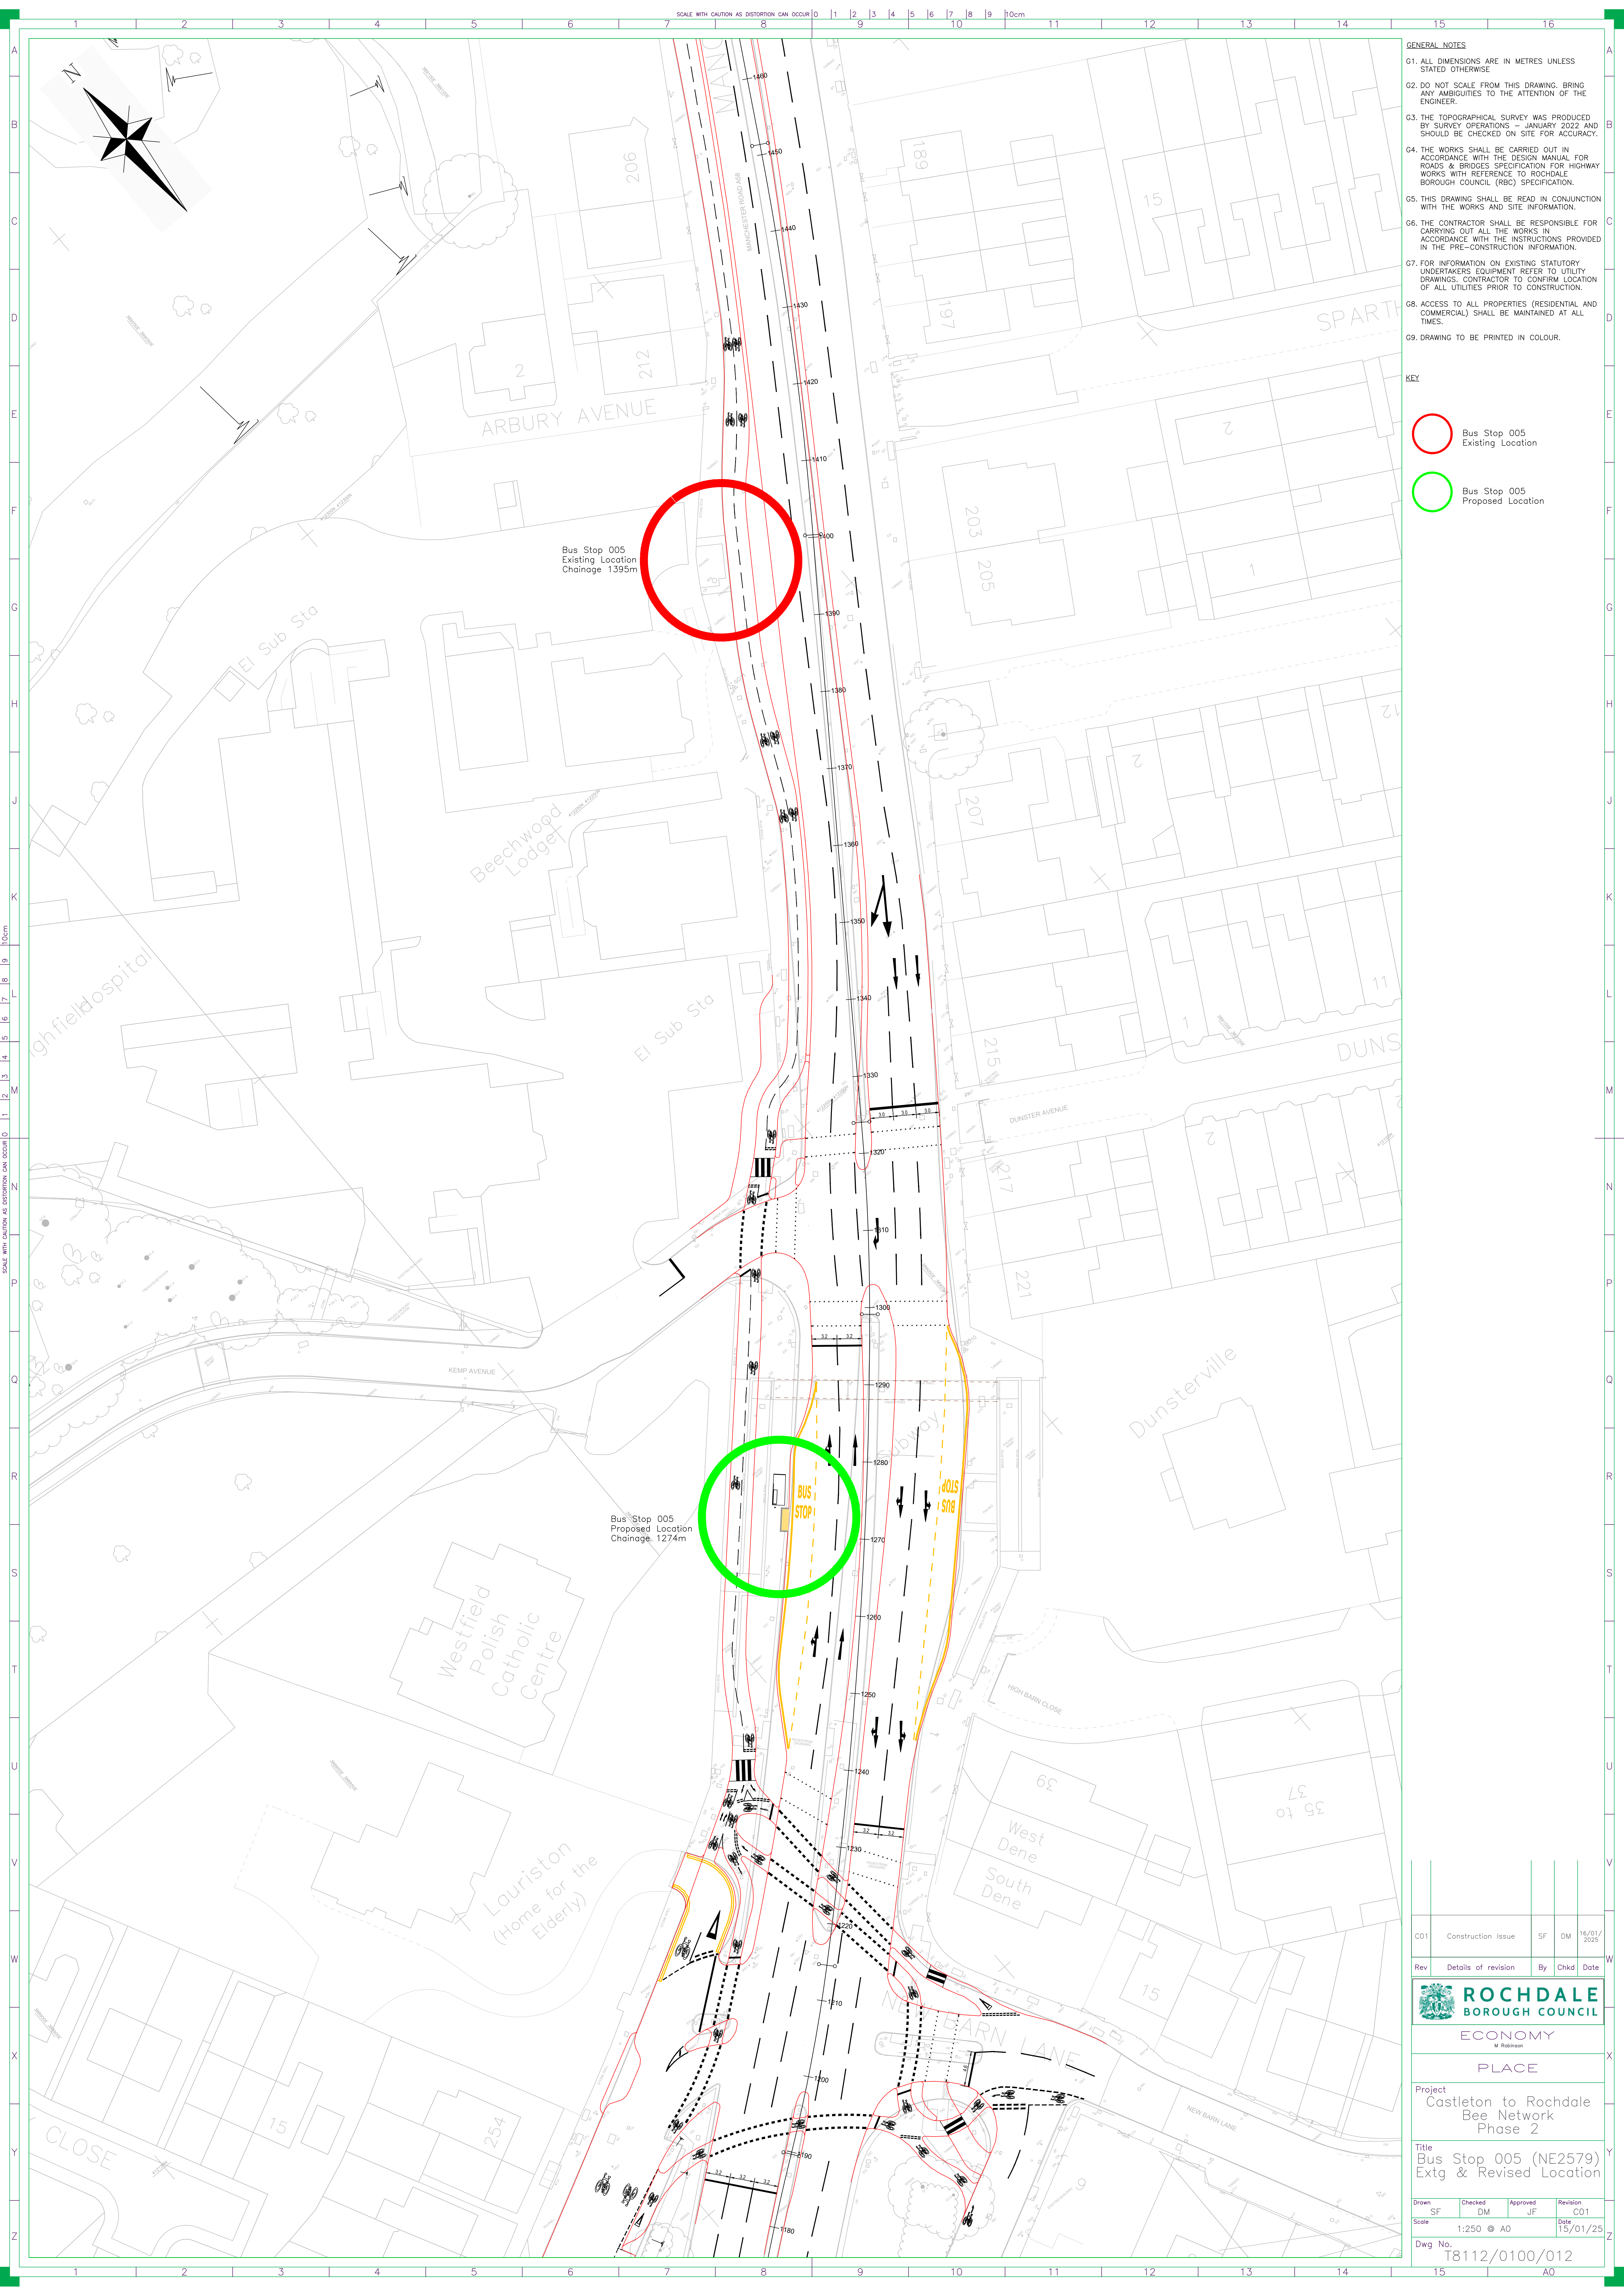
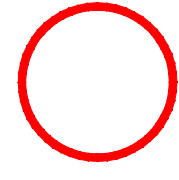


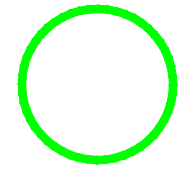

GENERAL NOTES

- G1. ALL DIMENSIONS ARE IN METRES UNLESS STATED OTHERWISE
- G2. DO NOT SCALE FROM THIS DRAWING. BRING ANY AMBIGUITIES TO THE ATTENTION OF THE ENGINEER.
- G3. THE TOPOGRAPHICAL SURVEY WAS PRODUCED BY SURVEY OPERATIONS - JANUARY 2022 AND SHOULD BE CHECKED ON SITE FOR ACCURACY.
- G4. THE WORKS SHALL BE CARRIED OUT IN ACCORDANCE WITH THE DESIGN MANUAL FOR ROADS & BRIDGES SPECIFICATION FOR HIGHWAY WORKS WITH REFERENCE TO ROCHESTER BOROUGH COUNCIL (RBC) SPECIFICATION.
- G5. THIS DRAWING SHALL BE READ IN CONJUNCTION WITH THE WORKS AND SITE INFORMATION.
- G6. THE CONTRACTOR SHALL BE RESPONSIBLE FOR CARRYING OUT ALL THE WORKS IN ACCORDANCE WITH THE INSTRUCTIONS PROVIDED IN THE PRE-CONSTRUCTION INFORMATION.
- G7. FOR INFORMATION ON EXISTING STATUTORY UNDERTAKERS EQUIPMENT REFER TO UTILITY DRAWINGS. CONTRACTOR TO CONFIRM LOCATION OF ALL UTILITIES PRIOR TO CONSTRUCTION.
- G8. ACCESS TO ALL PROPERTIES (RESIDENTIAL AND COMMERCIAL) SHALL BE MAINTAINED AT ALL TIMES.
- G9. DRAWING TO BE PRINTED IN COLOUR.

KEY

-  Bus Stop 005 Existing Location
-  Bus Stop 005 Proposed Location

C01	Construction Issue	SF	DM	16/01/2025
Rev	Details of revision	By	Chkd	Date
 ROCHDALE BOROUGH COUNCIL				
ECONOMY M Robinson				
PLACE				
Project Castleton to Rochdale Bee Network Phase 2				
Title Bus Stop 005 (NE2579) Extg & Revised Location				
Drawn	SF	Checked	DM	Approved
Scale	1:250 @ A0	Approved	JF	Revision
Dwg No.	T8112/0100/012	Date	15/01/25	C01