


Revision	Description	By	Date
P02	Updates following contractors Queries - Rev B	JP	20.06/24
P01	Stage 4B Issue	JP	14/05/24

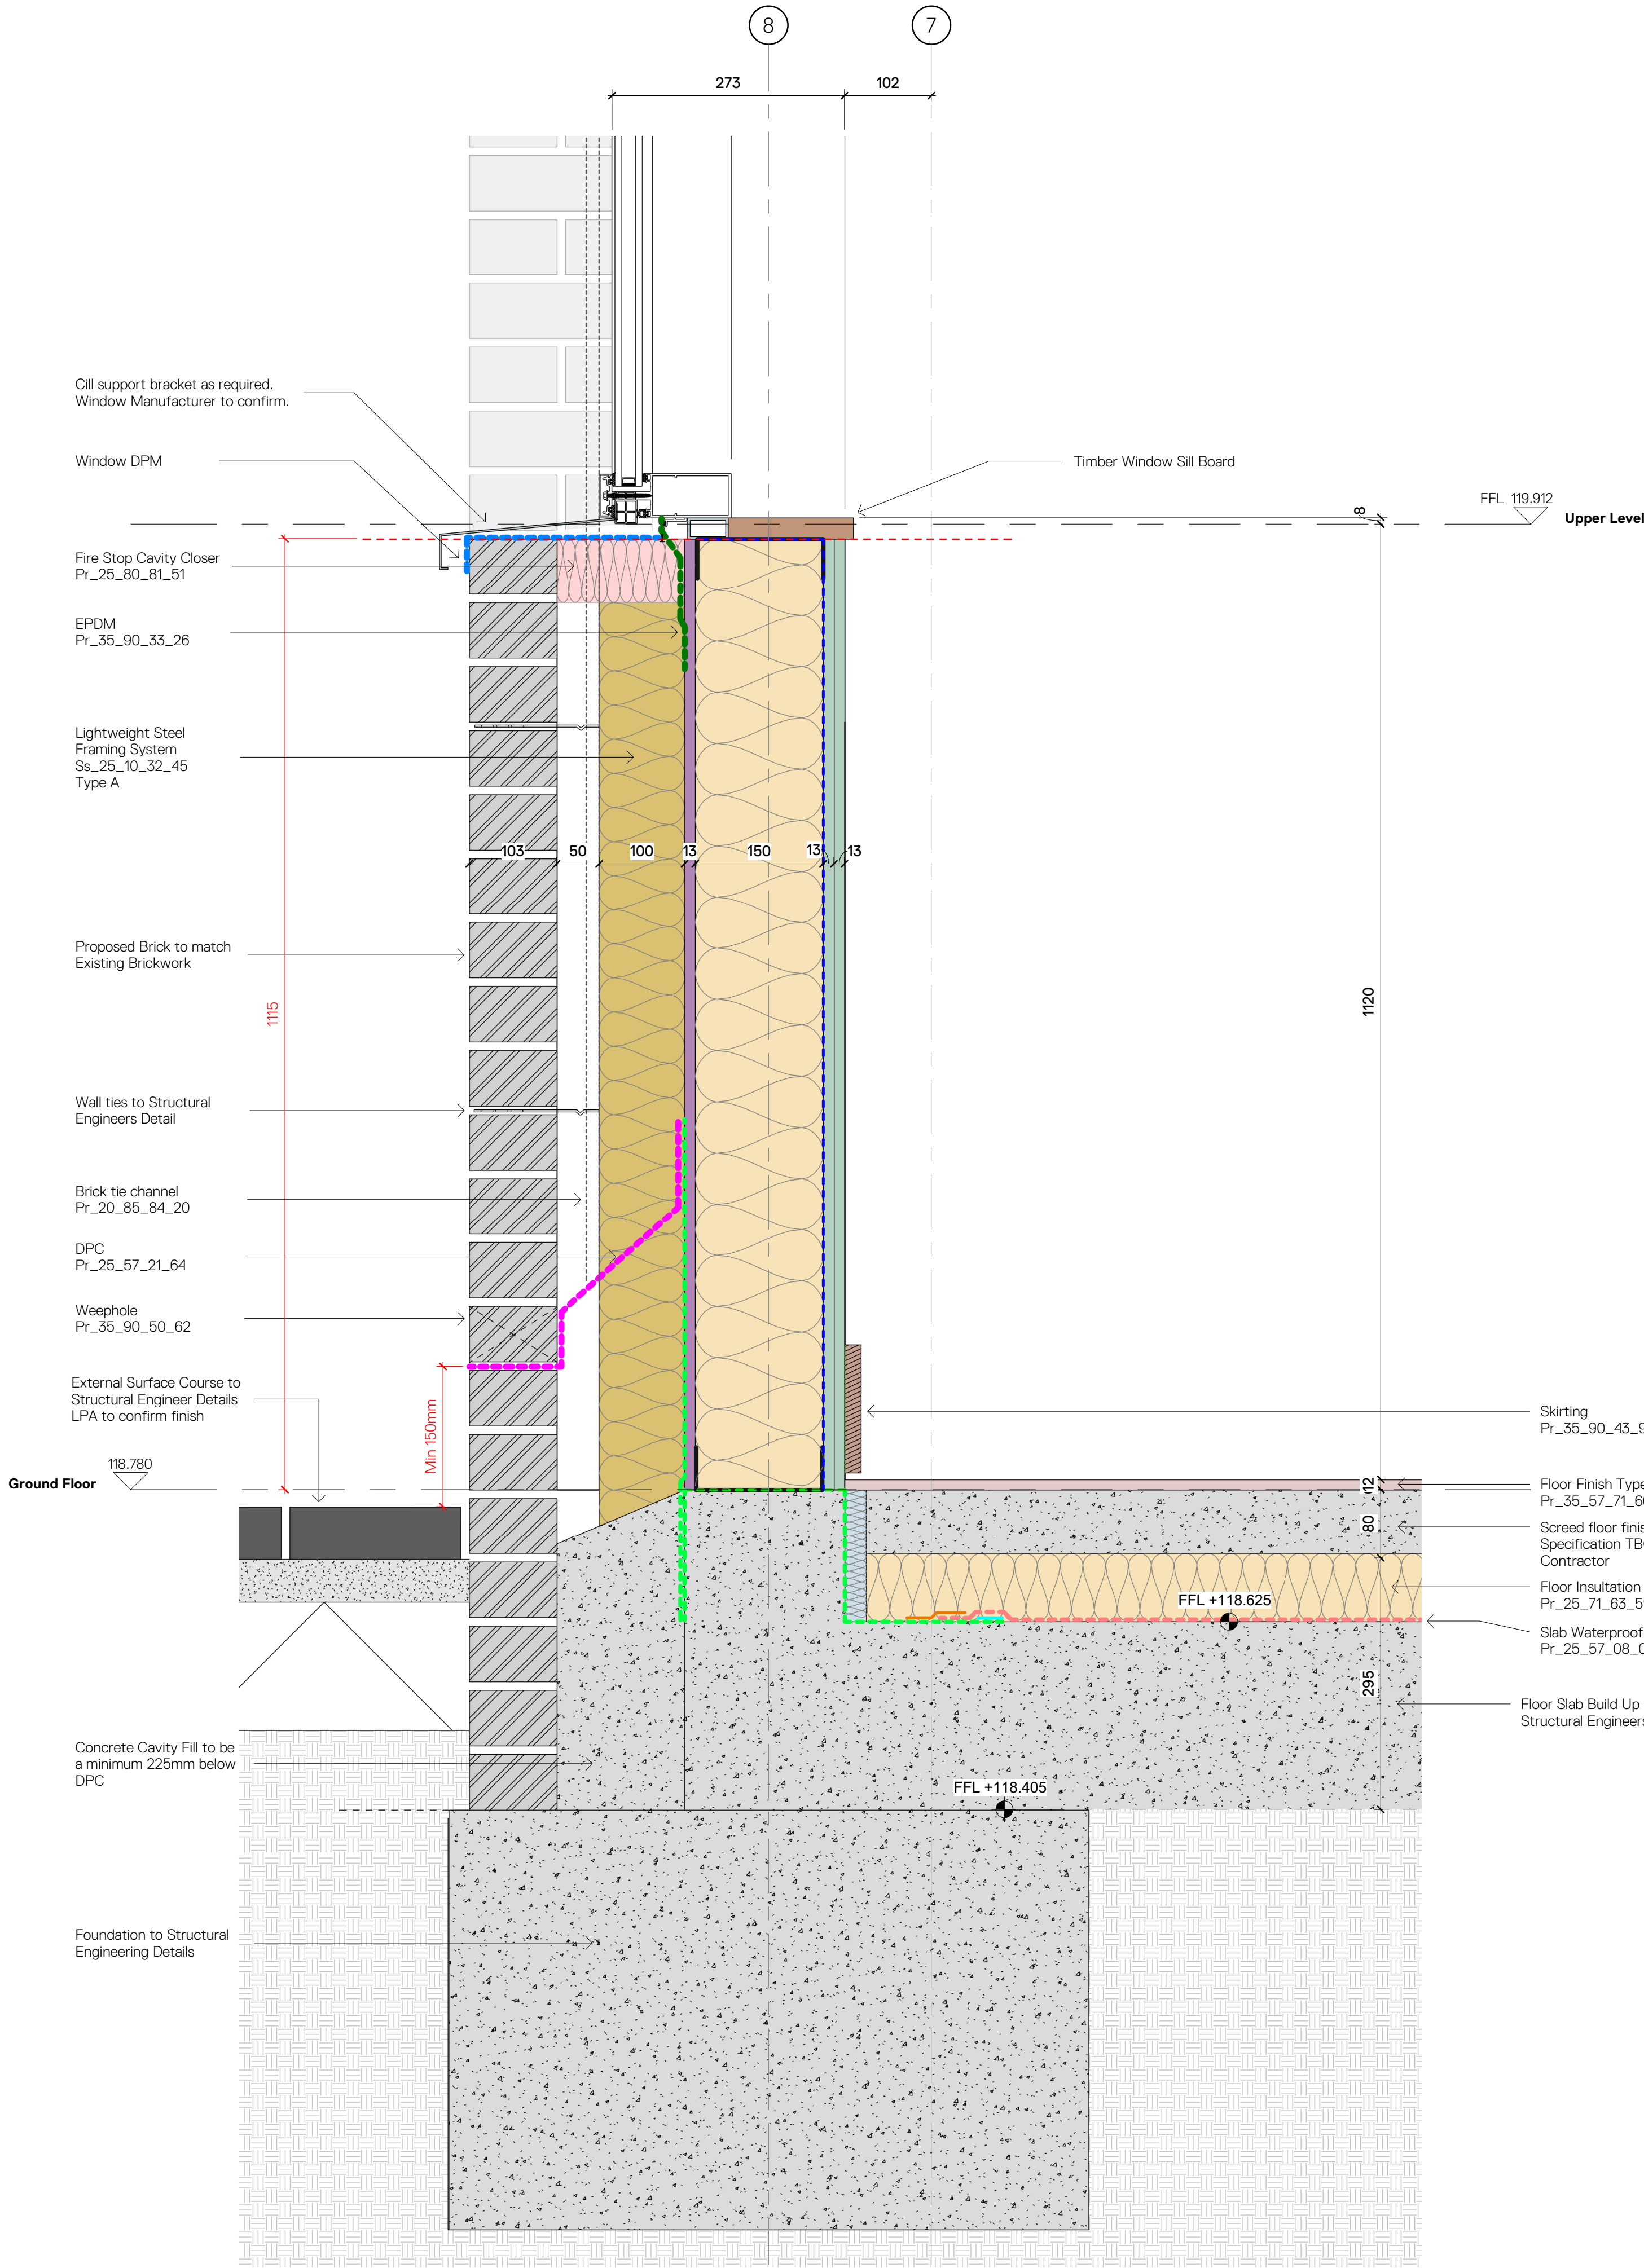

Visqueen DPC Specification

Please refer to RIBA Stage 4 NBS Specification for further information on:

- a. Visqueen Self Adhesive Membrane / HP Tanking Primer - Pr_25_57_08_08
- b. Visqueen High Performance DPM - Pr_25_57_65_60
- c. VisqueenPro Double Sided Jointing Tape - Pr_25_57_65_60
- d. VisqueenPro Single Sided Tape - Pr_25_57_65_60

Specification Notes

21 SERIES DRAWINGS TO BE READ ALONGSIDE TRUE ELEVATIONS

Install cavity tray and DPCs formed from Visqueen Zedex OPT High Performance DPC. All trays identified in the drawing shall be installed in accordance with manufacturers guidance and shall be appropriate for protecting the following. Include for all necessary non-combustible perpend weep holes (@ max 900mm c/c) and the formation of stop ends.

Note - MATERIALS

All proprietary systems and products stated within this drawing may be replaced by contractors choice of similar approved alternatives.

ALL movement joints to new building elements to be confirmed as satisfactory by:

- Contractor
- Structural Engineer
- Specialist Metal Installers
- Specialist Masonry Support

Contractor to refer to Asbestos Refurbishment Survey by Acorn B-44749 07.12.23

1:5 0.1 0.2 0.3 0.5 m

Notes:
DO NOT SCALE. Use figured dimensions only. The contractor is requested to check all dimensions before the work is put in hand. Copyright of this drawing belongs solely to K2 Architects Ltd ©. This drawing must only be used for the purpose for which it is supplied and its contents must not be reproduced for any purpose without written permission. Areas indicated, or areas calculated from this drawing should be used for valuation purposes or as the basis for development contracts. K2 Architects is a limited company registered in England and Wales. Number 803 3023

Drawn	JP	14/05/24	K2 www.k2architects.co.uk 0151 706 9560
Checked	CAS	14/05/24	
Approved	KH	14/05/24	

Project	Heywood Civic Centre LCpl Stephen Shaw MC Way, Heywood Greater Manchester, OL10 1LW	Status	Stage 4
		Issue	Tender
Strip Sections Detail - Proposed External Wall & Window Detail		Scale	As Indicated
Drg No.	564-K2A-B1-ZZ-DR-A-21-600	Revision	P02

1 Section - Proposed External Wall & Window Detail

1:5

Please refer to Sheet 21-401 - Section 1