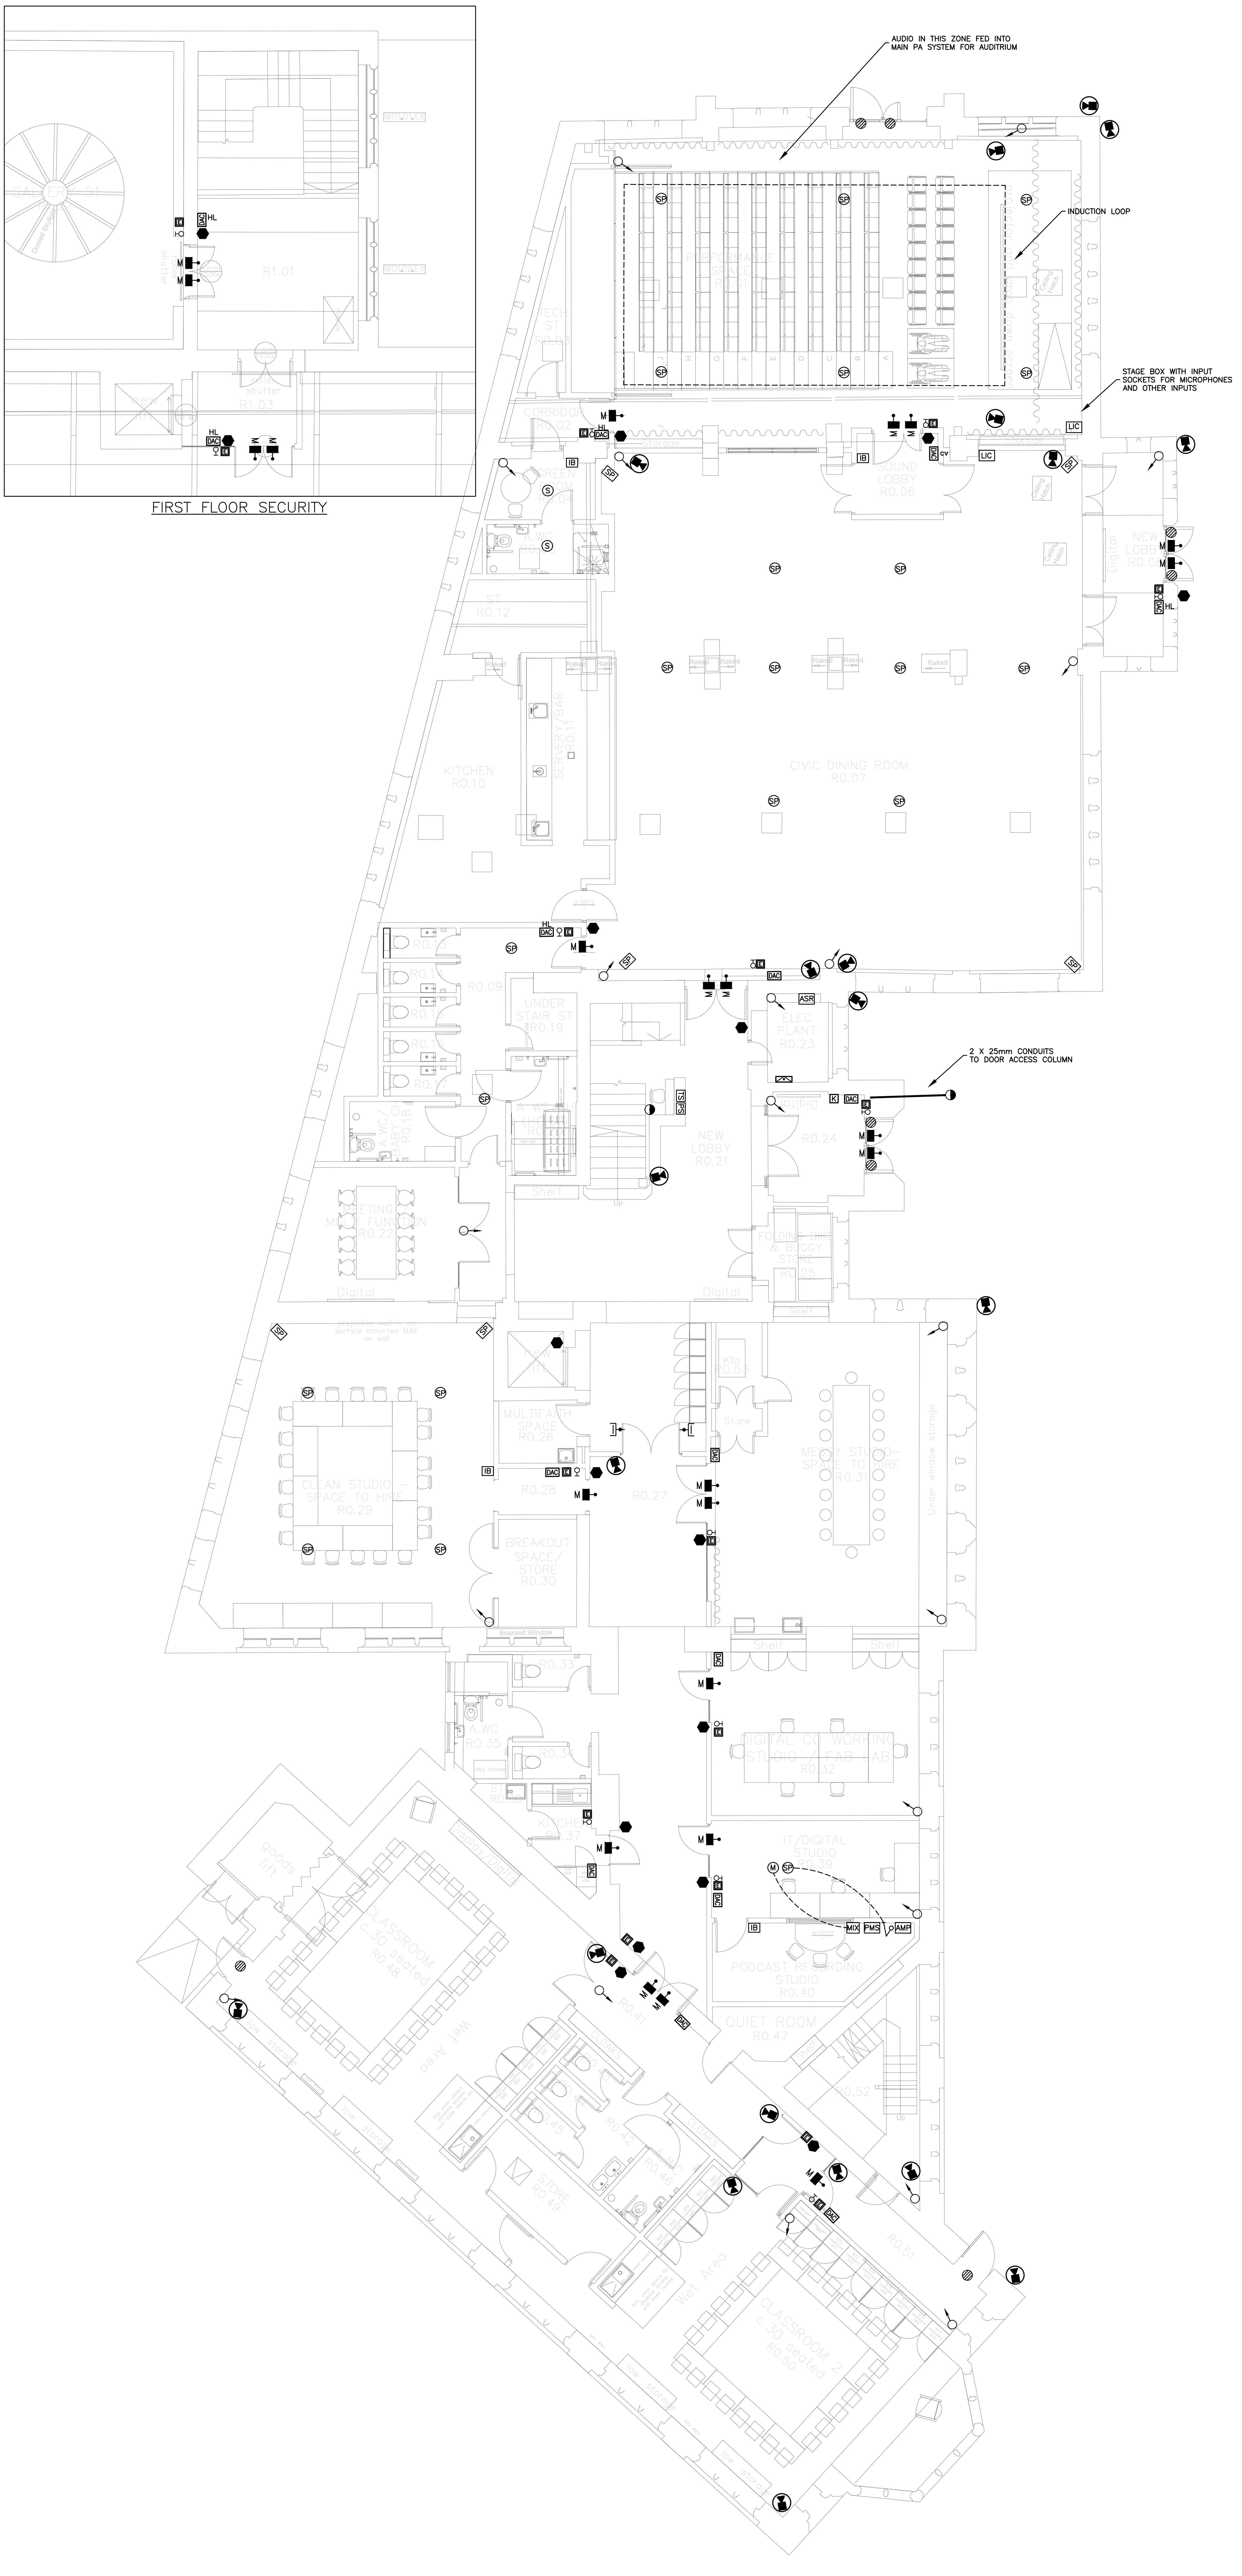
AUDIO IN THIS ZONE FED INTO MAIN PA SYSTEM FOR AUDITRIUM
INDUCTION LOOP
STAGE BOX WITH INPUT SOCKETS FOR MICROPHONES AND OTHER INPUTS
2 X 25mm CONDUITS TO DOOR ACCESS COLUMN
PERFORMANCE SPACE R0.01
CORRIDOR R0.02
TECH ST R0.03
GREEN ROOM R0.04
A.WC
SOUND LOBBY R0.06
CIVIC DINING ROOM R0.07
NEW LOBBY R0.08
R0.09
KITCHEN R0.10
SERVERY/BAR R0.11
ST R0.12
UNDER STAIR ST R0.19
NEW LOBBY R0.21
MEETING / MULTI FUNCTION R0.22
ELEC PLANT R0.23
R0.24
FOLDING BIKE & BUGGY STORE R0.25
MULTIFAITH SPACE R0.26
R0.27
R0.28
CLEAN STUDIO – SPACE TO HIRE R0.29
BREAKOUT SPACE/ STORE R0.30
MESSY STUDIO– SPACE TO HIRE R0.31
DIGITAL CO WORKING STUDIO / FAB LAB R0.32
A.WC R0.35
KITCHEN R0.37
IT/DIGITAL STUDIO R0.39
PODCAST RECORDING STUDIO R0.40
R0.41
QUIET ROOM R0.47
CLASSROOM c.30 seated R0.48
STORE R0.49
CLASSROOM 2 c.30 seated R0.50
R0.51
R0.52
R1.01
SP
M
DAC
IB
LIC
ASR
TS
PS
MIX
PMS
AMP
HL
CV

FIRST FLOOR SECURITY

ALL DIMENSIONS ARE IN MILLIMETRES UNLESS OTHERWISE INDICATED.

DO NOT SCALE FROM THIS DRAWING. IF IN DOUBT ASK.

THIS DRAWING SHALL BE READ IN CONJUNCTION WITH THE PROJECT SPECIFICATION AND ALL OTHER PROJECT DOCUMENTATION.

SECURITY SYSTEMS NOTES

1. THIS DRAWING IS A DESIGN DRAWING ONLY.
2. THE ELECTRICAL SUB–CONTRACTOR SHALL PREPARE HIS OWN CONSTRUCTION/WORKING DRAWINGS BASED UPON THIS AND OTHER ARCHITECTURAL AND STRUCTURAL ENGINEERING DRAWINGS (AVAILABLE FROM OTHERS.
3. ALL PLANT AND EQUIPMENT SHALL BE INSTALLED IN ACCORDANCE WITH THE MANUFACTURERS INSTRUCTIONS.

ACCESS CONTROL LEGEND

⬢	PROXIMITY READER
◐	VIDEO / PROXIMITY READER INTERCOM
♀	PUSH TO EXIT BUTTON
M■	MAGNETIC DOOR LOCK
E	GREEN EMERGENCY BREAK GLASS
DAC	DOOR ACCESS CONTROL PANEL
]⊸	DOOR DETENTE – HOLD OPEN

INTRUDER ALARM

▭	INTRUDER ALARM PANEL
▨	HEAVY DUTY DOOR CONTACT
K	KEY PAD
○→	PIR DETECTOR
⊕	360° PIR DETECTOR

CCTV

◉	DOME CAMERA
◉EX	IP67 EXTERNAL WALL MOUNTED CAMERA
💻	CCTV MONITIORING

AUDIO OBSERVATION SYSTEM

M	CEILING MOUNTED MICROPHONE
SP	WALL MOUNTED HIGH BANDWIDTH SPEAKER (RCF)
SP	BGM CEILING MOUNTED SPEAKER (RCF)
🎤	DESK PAGING MICROPHONE
AMP	AMPLIFIER
PMS	POWERED MONITOR SPEAKER
MIX	COMPACT MIXER AMPLIFIER
LIC	LOCAL IMPUT CONNECTOR
ASR	AUDIO SYSTEM RACK
IB	INHIBIT BUTTON (LOCAL MUTE)
PS	PAGING STATION
TS	TOUCH SCREEN

Revision	Date	Description
T2	09.11.2023	TENDER ISSUE
T1	29.09.2023	TENDER ISSUE
P1	17.08.2023	STAGE 3 ISSUE

Client & Site

YOUR TRUST
TOUCHSTONES
ROCHDALE

Title

PROPOSED SECURITY & PA LAYOUT

GROUND FLOOR

Steven A. Hunt & Associates
Hangar 9, De Havilland Drive, Liverpool L24 8RN
T 0151 427 8009
W www.stevenhunt.com **E** info@stevenhunt.com

Scale:	Size:	Drawn:	Chkd:
1:100	A1	XXX	XXX

Drawing No. ISO19650 Compliant

Project	Origin	Zone	Level	File Type	Role	Number	Suitability	Rev:
4025	SHA	XX	00	DR	E	4000	S2	T2

TENDER

F:\PROJECTS\4025 - Rochdale Touchstones\6.0 Drawings\6.2 Electrical Engineers\E400 - Security.dwg
Plot Date: 9 November 2023/ Layout Name: 4025-SHA-XX-00-DR-E4000 - Proposed Security & PA Layout - Ground Floor/ Paper Size: ISO A1 (594.00 x 841.00 MM)/ ROBERT CHANDLER