



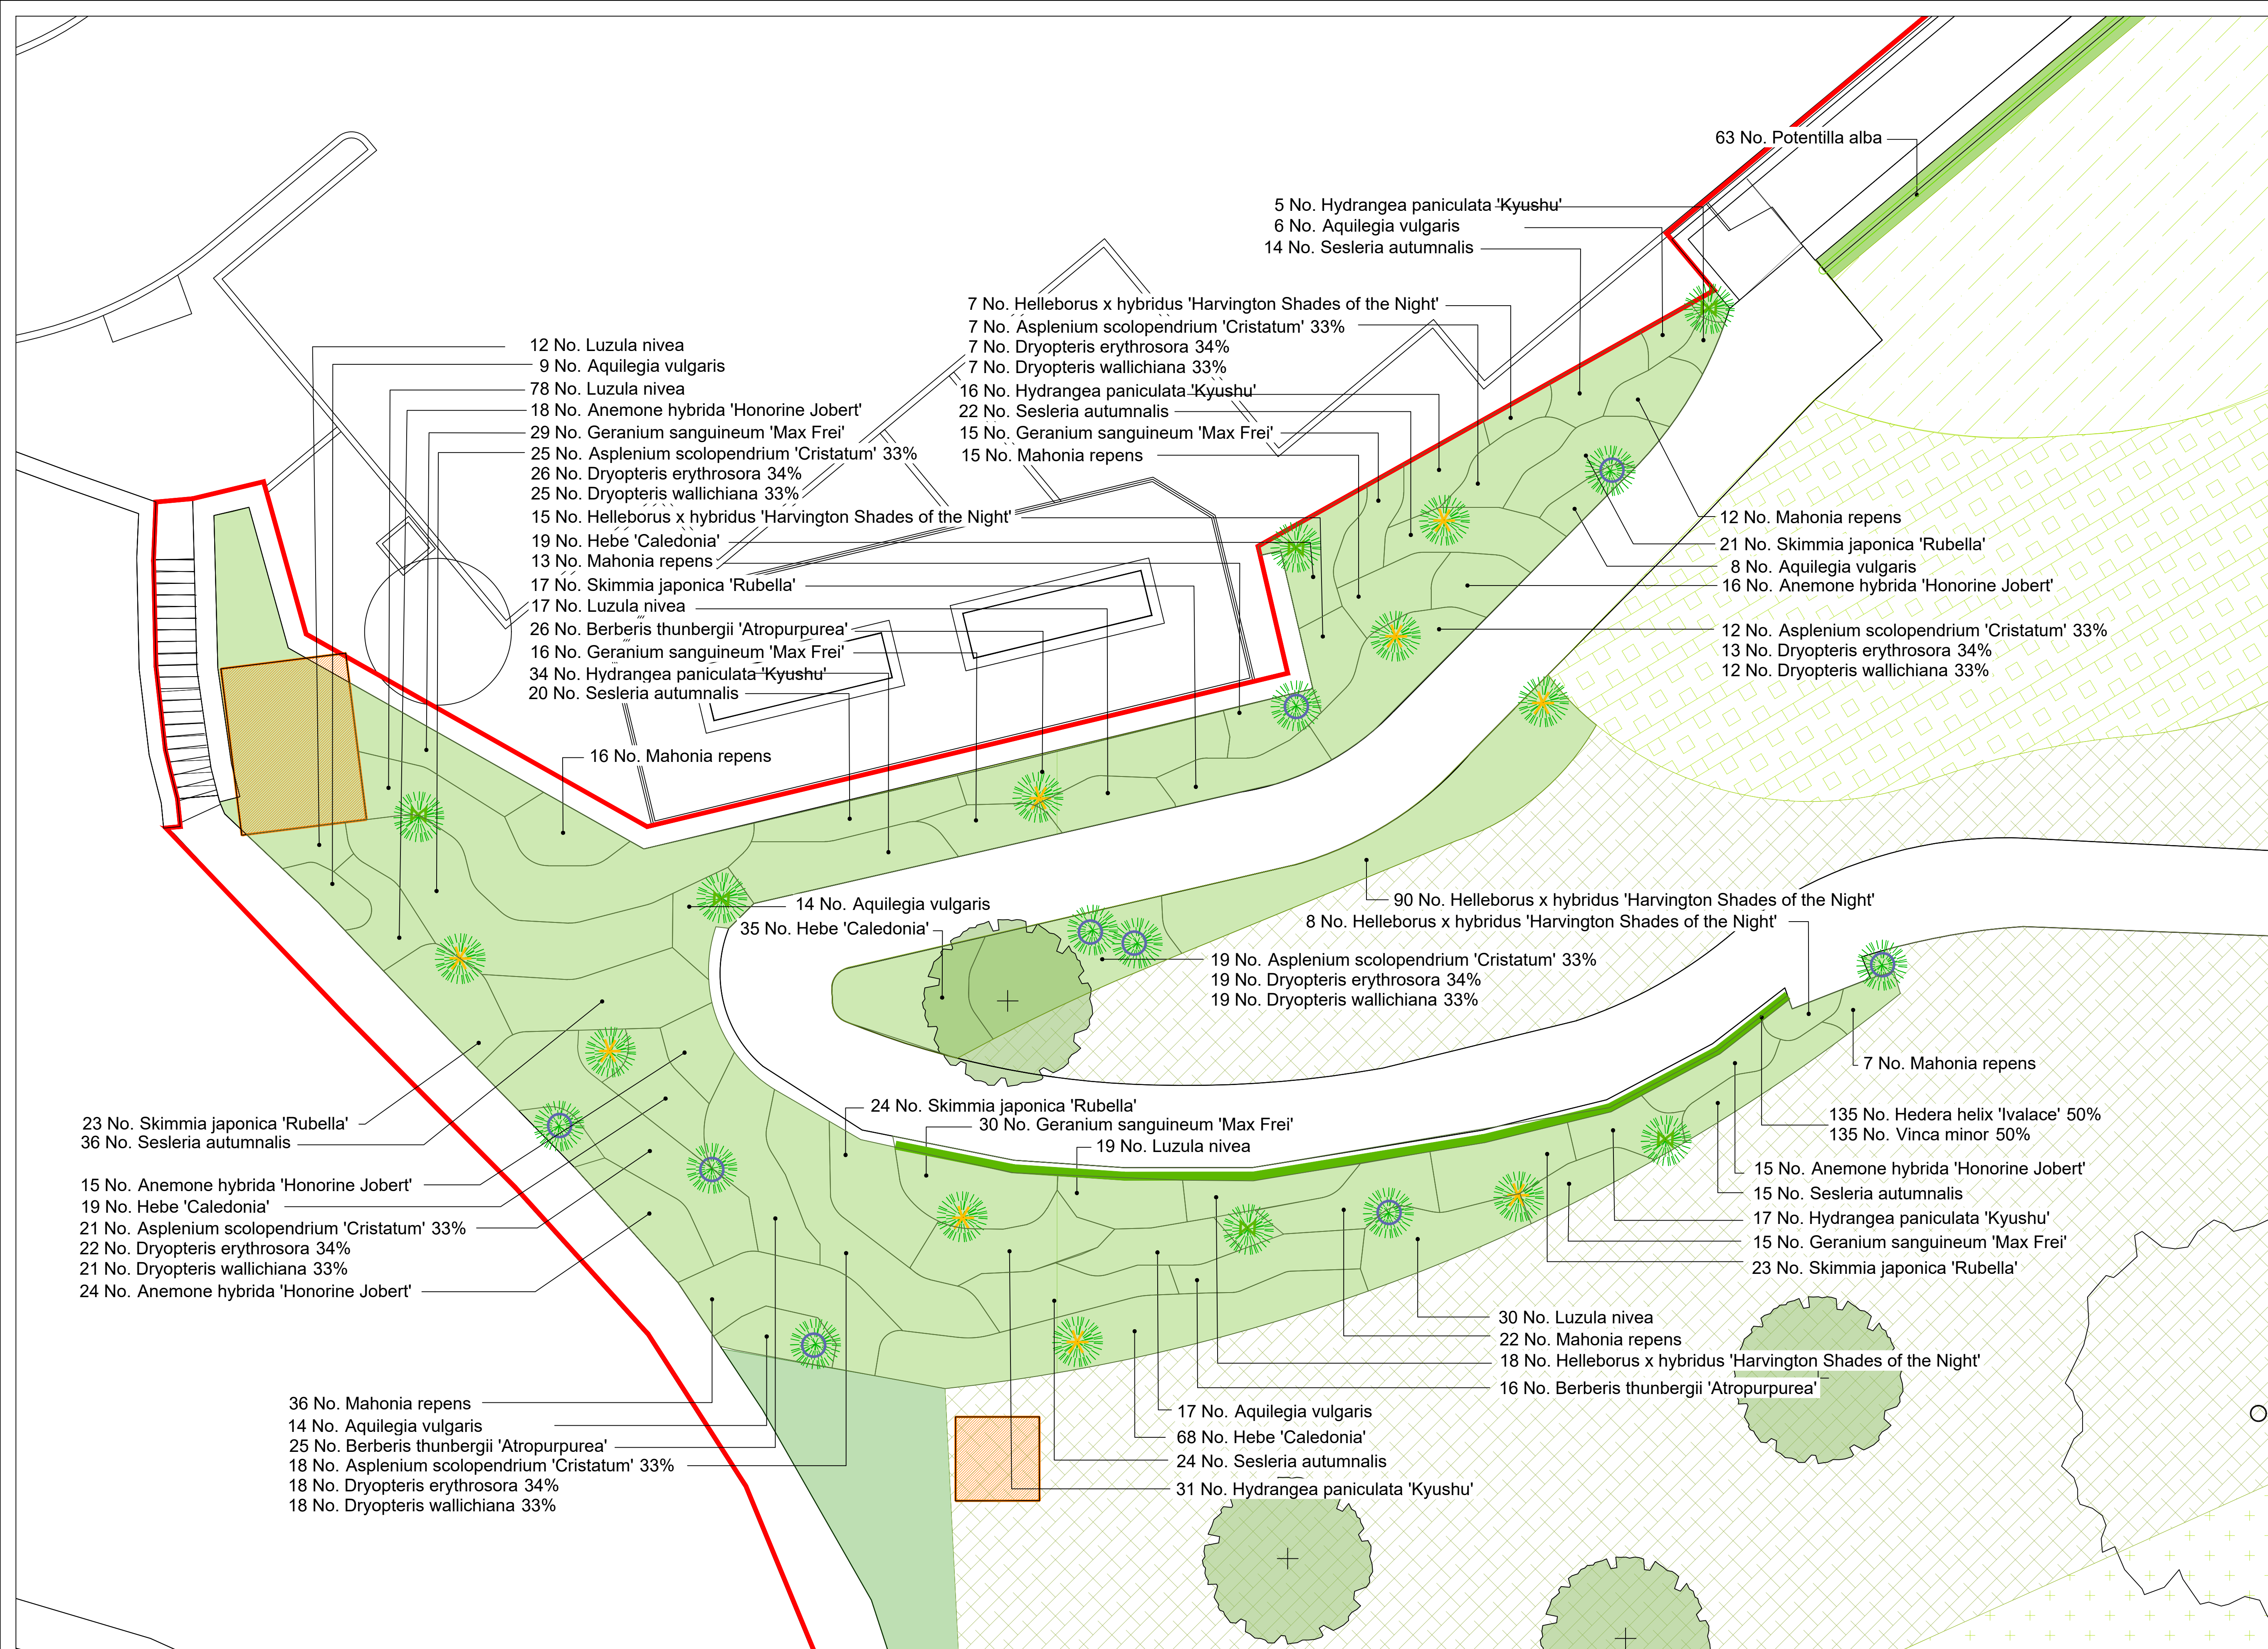


- Site Boundary
- Lawn Grass (Seed)
Total: 320.07m²
Refer to Landscape Specification (P20948-00-001-GIL-0502) Q23/225
- Lawn Grass (Made Good)
Total: 490.40m²
Refer to Landscape Specification (P20948-00-001-GIL-0502) Q23/225
- Multi-purpose Lawn (Turf)
Total m²: 253.20m²
Refer to Landscape Specification (P20948-00-001-GIL-0502) Q23/225
- Amphitheater Lawn (Turf)
Total: 257.09m²
Refer to Landscape Specification (P20948-00-001-GIL-0502) Q23/225
- Wildflower Meadow (Turf)
Total: 965.75m²
Refer to Landscape Specification (P20948-00-001-GIL-0502) Q30/402
- Existing Planting and Landform Retained
Managed to Promote Biodiversity
- Woodland Planting
Refer to Planting Plan P20948-00-001-GIL-0402 & Schedule P20948-00-001-GIL-0502
- Shrub and Herbaceous Planting
Refer to Planting Plan P20948-00-001-GIL-0404-0405 & Schedule P20948-00-001-GIL-0502
- Marginal Planting
Refer to Planting Plan P20948-00-001-GIL-0402 & Schedule P20948-00-001-GIL-0502
- Proposed Trees
Refer to Planting Plan & Schedule P20948-00-001-GIL-0403
- Existing Trees
- Areas of Japanese Knotweed to be protected
- Specimen Shrub
Hydrangea serrata 'Bluebird'
Refer to Planting Schedule P20948-00-001-GIL-0502
- Specimen Shrub
Lonicera pileata 'Moss Green'
Refer to Planting Schedule P20948-00-001-GIL-0502
- Specimen Shrub
Cornus sericea 'Hedgerows Gold'
Refer to Planting Schedule P20948-00-001-GIL-0502

rev	details	by	date
T00	Stage 4 Draft Issue	STo	21.10.2024
T01	Revised Stage 4 Draft Issue	STo	21.10.2024
T02	Revised Stage 4 Draft Issue	STo	25.10.2024

Notes

1.0 Do not scale from drawing, use figured dimensions only
1.1 All dimensions to be checked onsite
1.2 This drawing to be read in conjunction with all other Gillespies drawings and specifications

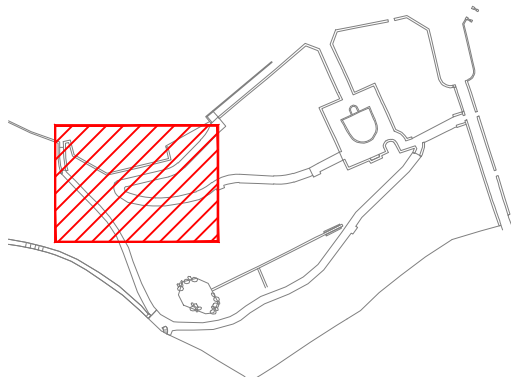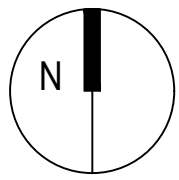

Project title
Broadfield Park Slopes

Drawing title
Lower Path Ornamental Planting Plan

Drawing number P20948-00-001-GIL-0405	Revision T02
Drawing Status TENDER	
Date 18/10/24	Scale 1:75 @ A1
Drawn BK	Checked WC

© copyright GILLESPIES LLP, all rights reserved

Rochdale
Development
Agency

R

Rochdale Development Agency

GILLESPIES

5th Floor, Phoenix House, 3 South Parade, Leeds, LS1 5QX
P: 0113 247 0550 F: 0113 247 0550 E: design.team@gillespies.co.uk