




Inspiring Spaces

The Bank Building , 11 Melbourne Street
Stalybridge, Cheshire - SK15 2JE


T : 0161 402 3340
W: www.opus-4.com
E: hello@opus-4.com

This is the property of OPUS 4. Copyright is reserved by them. The drawing is issued on the condition that it is not copied reproduced or retained by, nor disclosed to any unauthorised person, either wholly or in part, without the consent in writing from OPUS 4. Drawings are for general arrangement only. Dimensions to be checked on site by the contractor and discrepancies to be reported in writing prior to commencement of work. **IF IN DOUBT ASK**

Key:

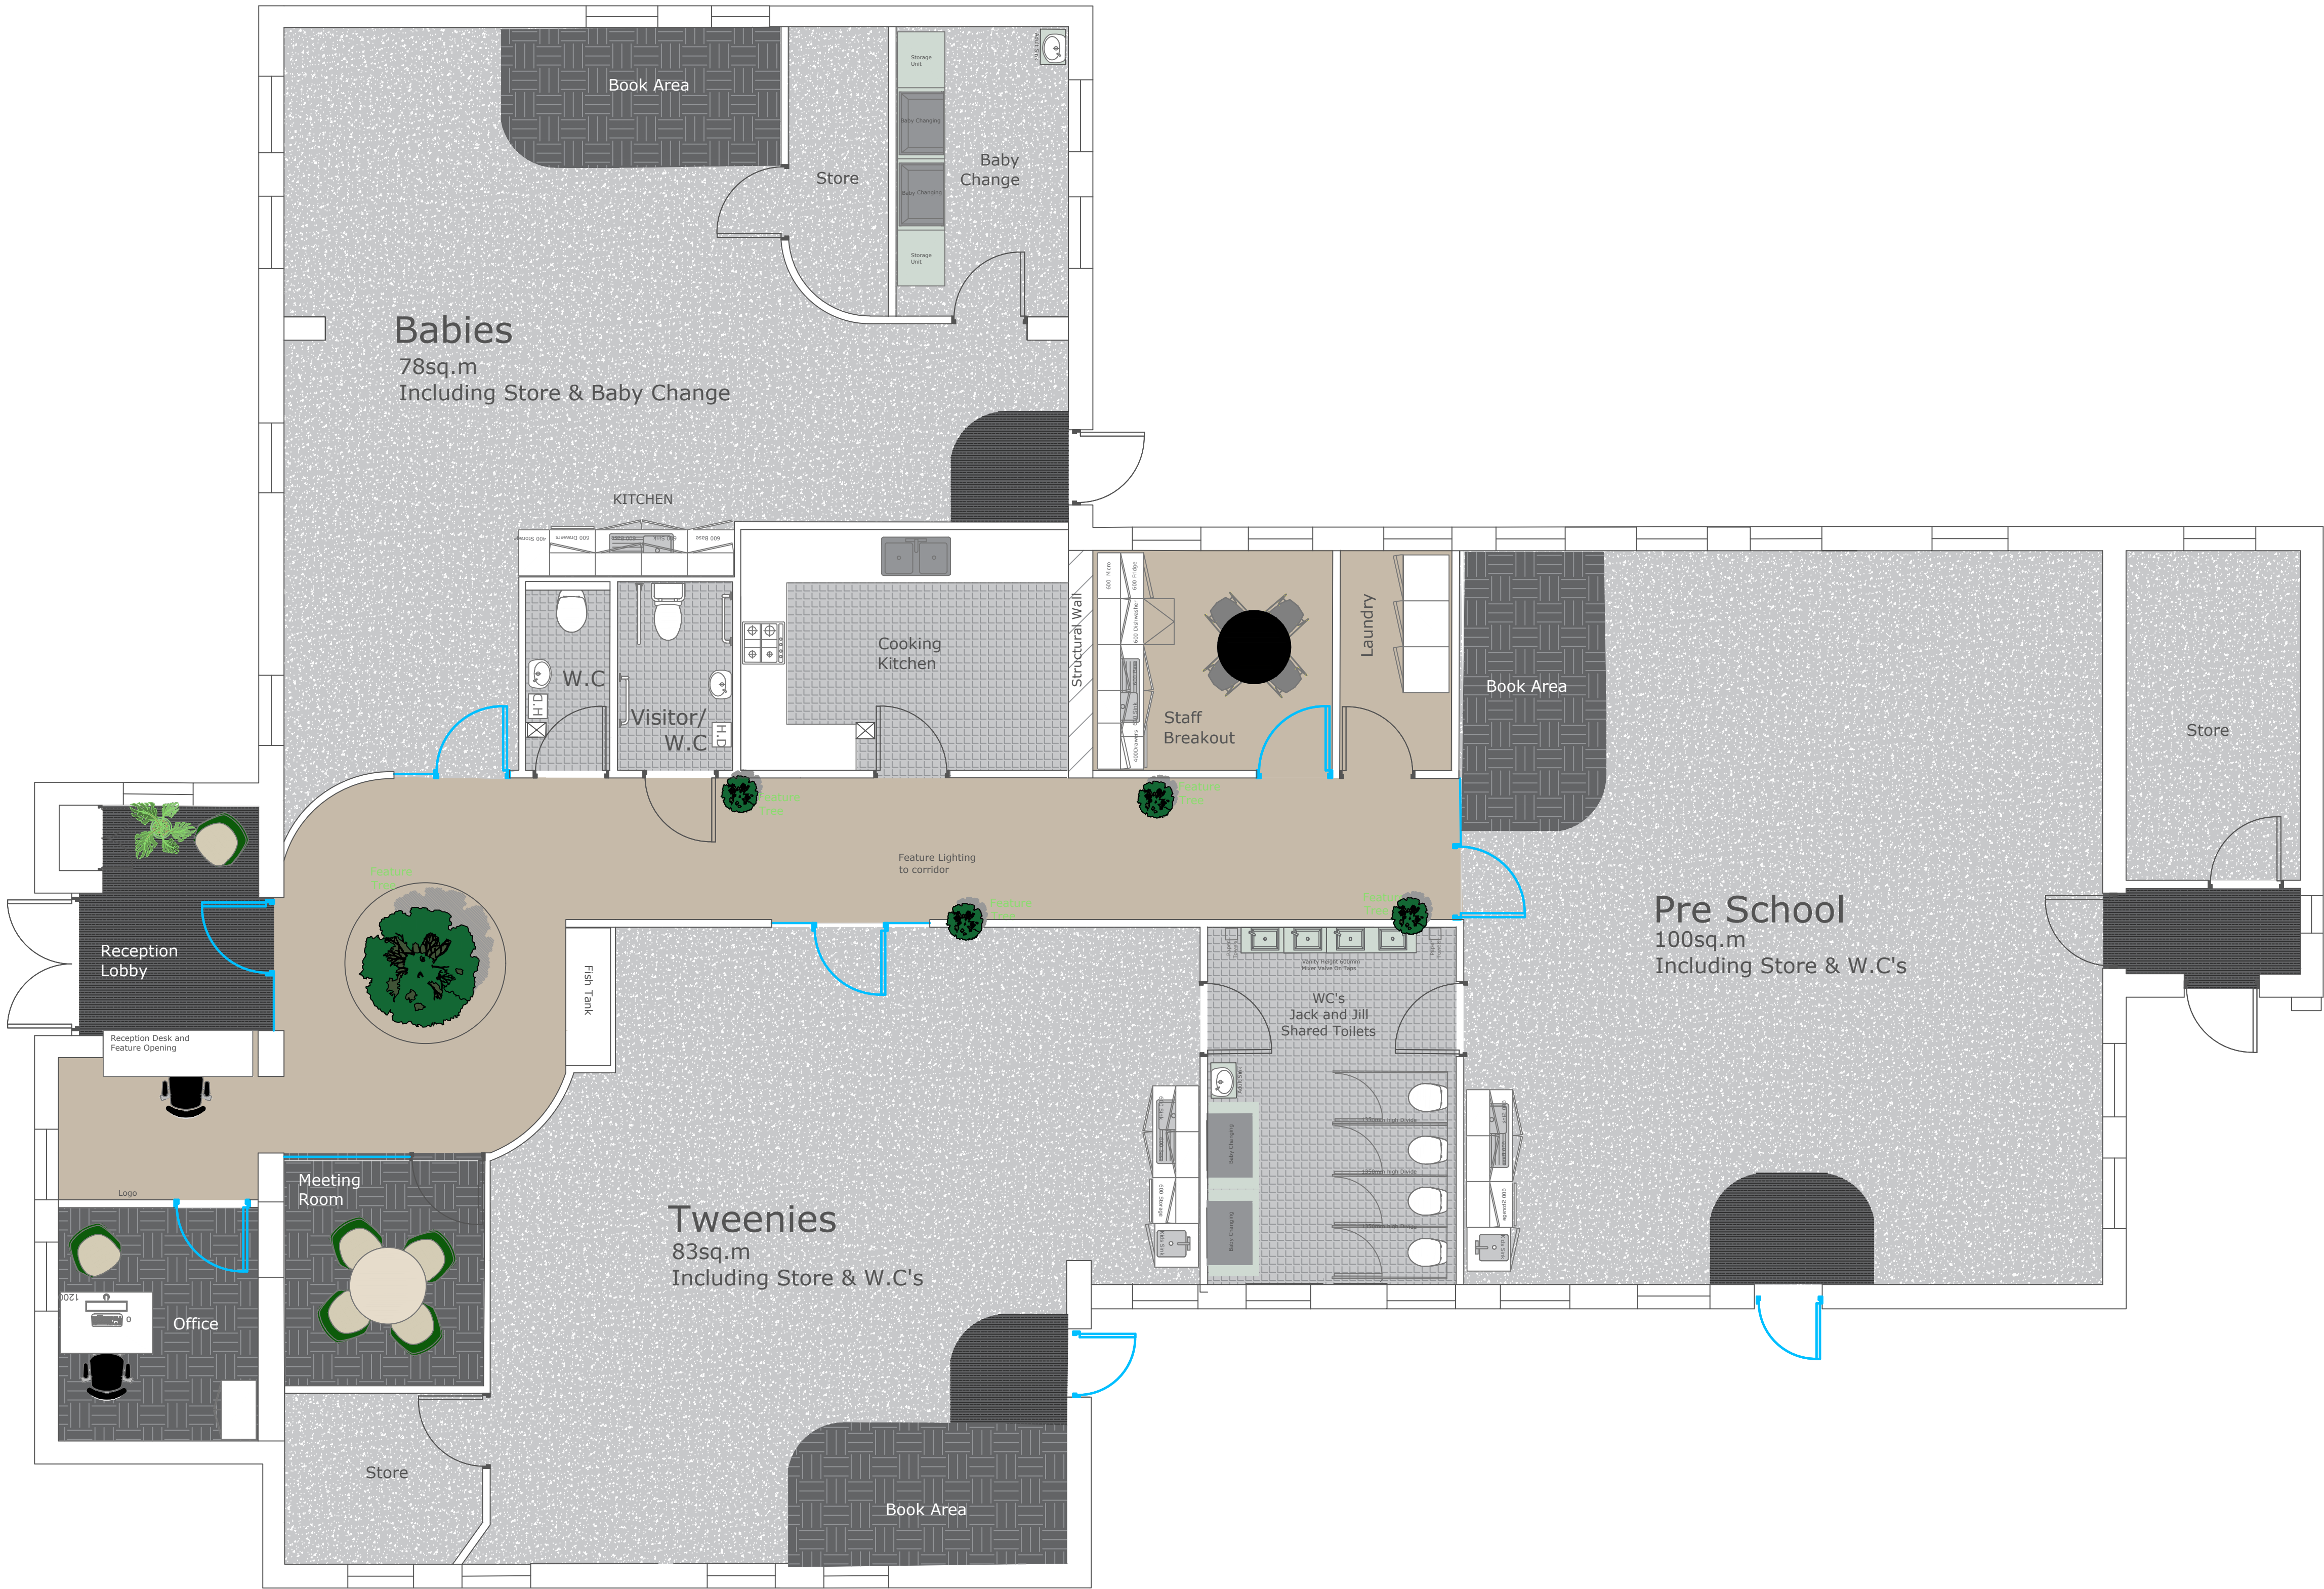

D1	28.02.24	
Rev:	Date:	Description:

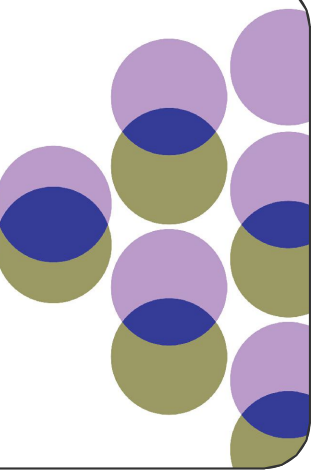

Drawing Title:
GENERAL LAYOUT

DESIGN STAGE

Date: **19/03/24**

Scale:
1:50 @ A1

Drawn By:
EH

Drawing No

Revision

D2

002