


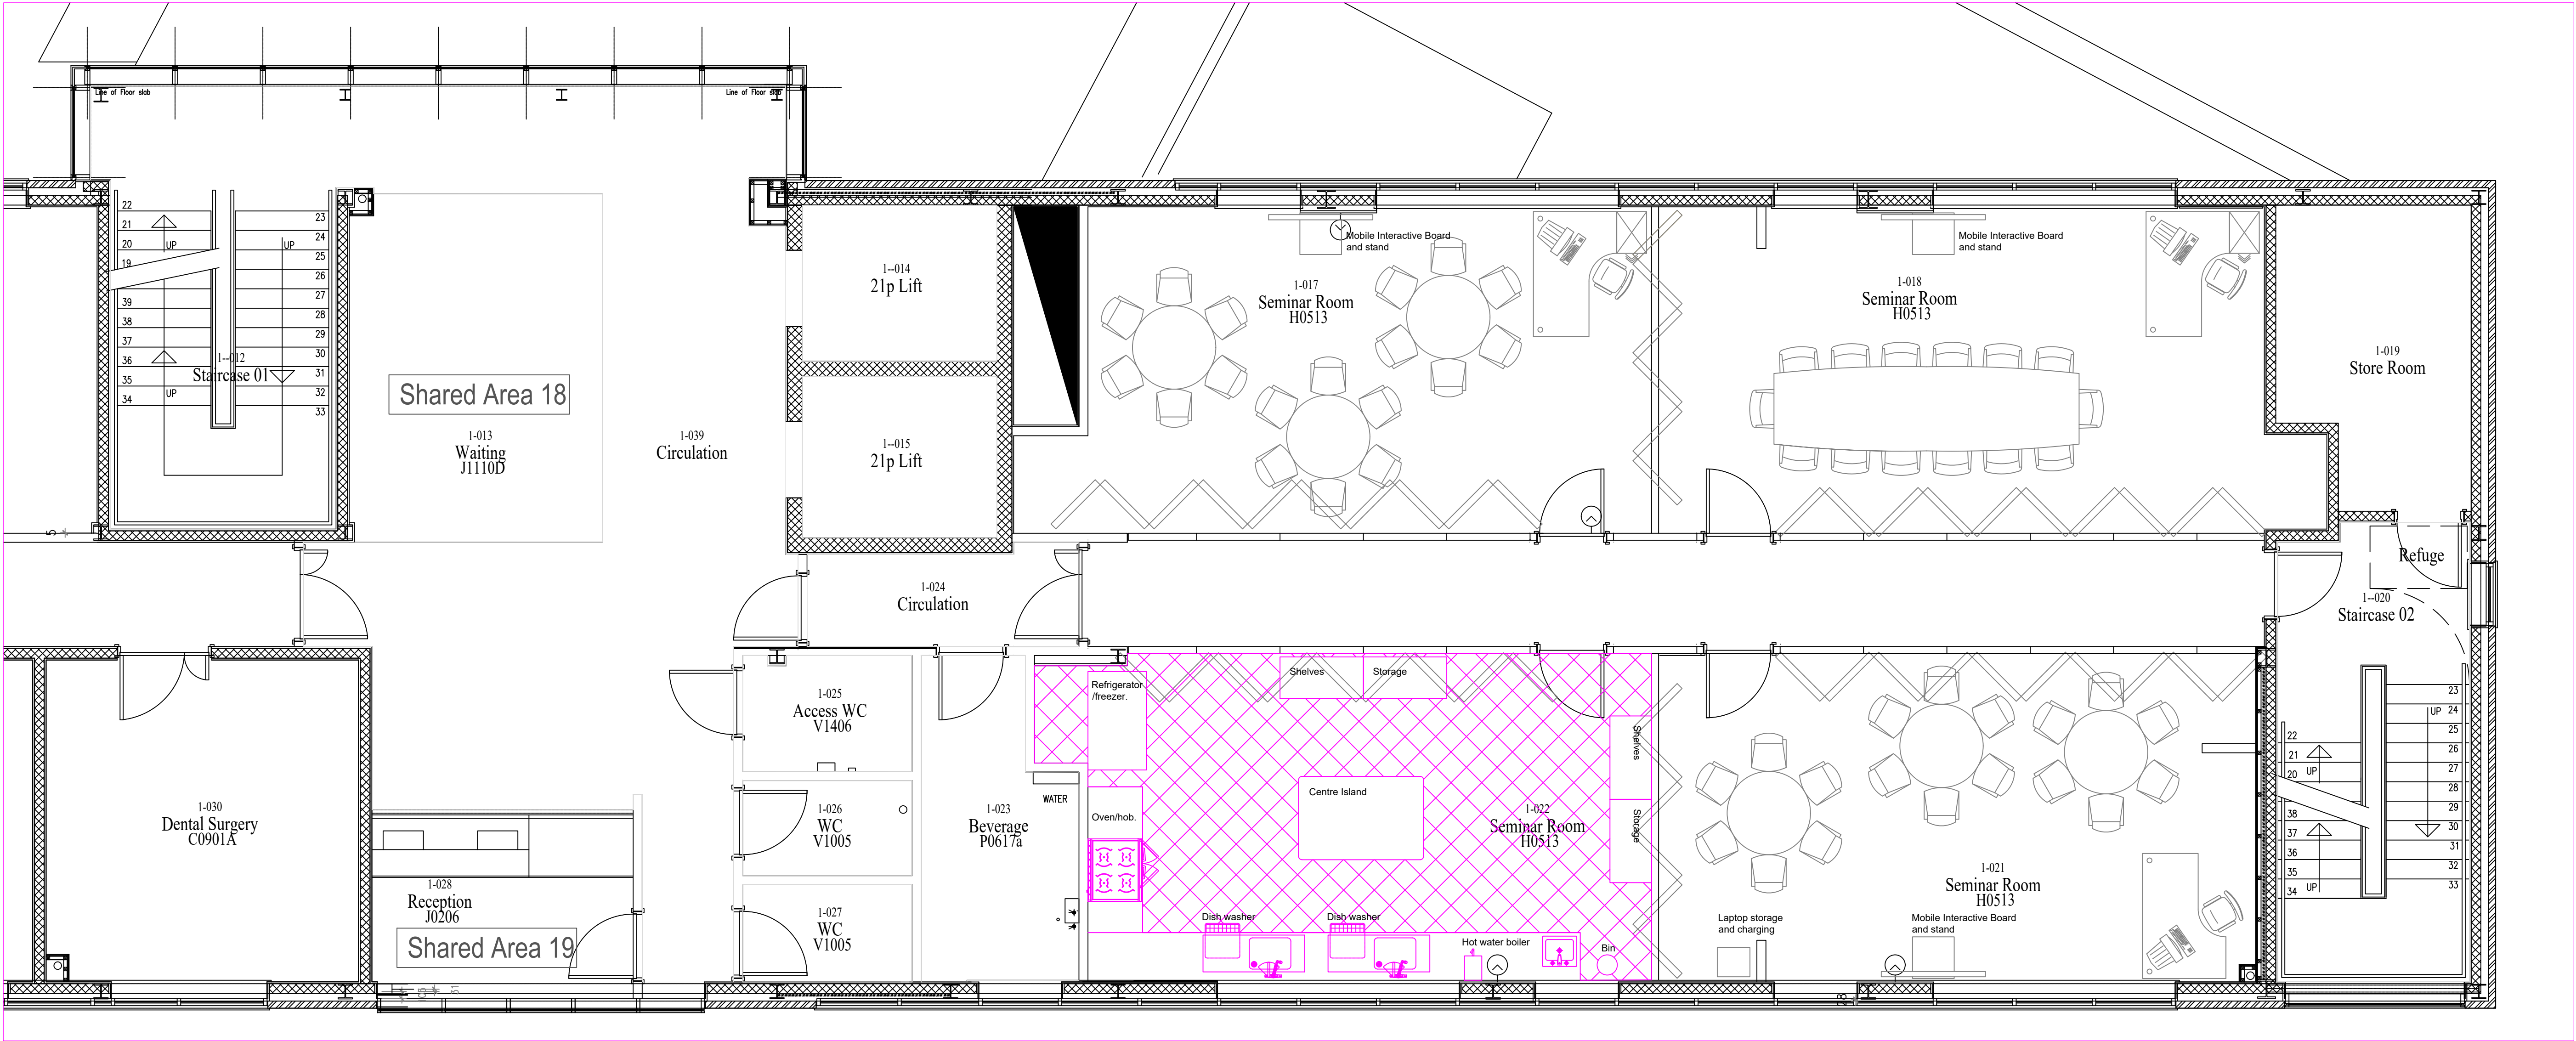

- Non-slip vinyl floor covering.
- Movable stainless steel work top, with
2No sinks and drains.
- 1No stainless steel hand wash basin
- 2No under-counter dish washers.
- 2No mobile stainless steel work tops with open shelves
under
- 2No mobile stainless steel work tops with storage
cupboards under.
- 1No stainless steel centre island with power.
- 1No wall mounted hot water dispenser.
- 1No commercial Refrigerator/freezer.
- 1No freestanding commercial hob/oven, with overhead
canopy and extract to the outside preferred, or though a
charcoal filter.

Figured dimensions to be used. Do not scale from drawing

Rev.	Revision detail	By	CHK	Date
ROCHDALE BOROUGH COUNCIL HIGHWAYS, PROPERTY & STRATEGIC HOUSING www.rochdale.gov.uk Number One Riverside Smith Street Rochdale OL16 1XU (01706) 647474				
Client				
SCHOOLS SERVICES				
Project				
REDWOOD SEN SCHOOL PHOENIX CENTRE - FIRST FLOOR				
Title				
PROPOSED PLAN PART FIRST FLOOR				
Drawn by	Date	Purpose of issue	Scale	
RW	Oct 2024	Feasibility	1:50 @ A1	
Checked by	Date	Project No.	2005256	
Approved by	Date	Drawing No.	01	Rev.