
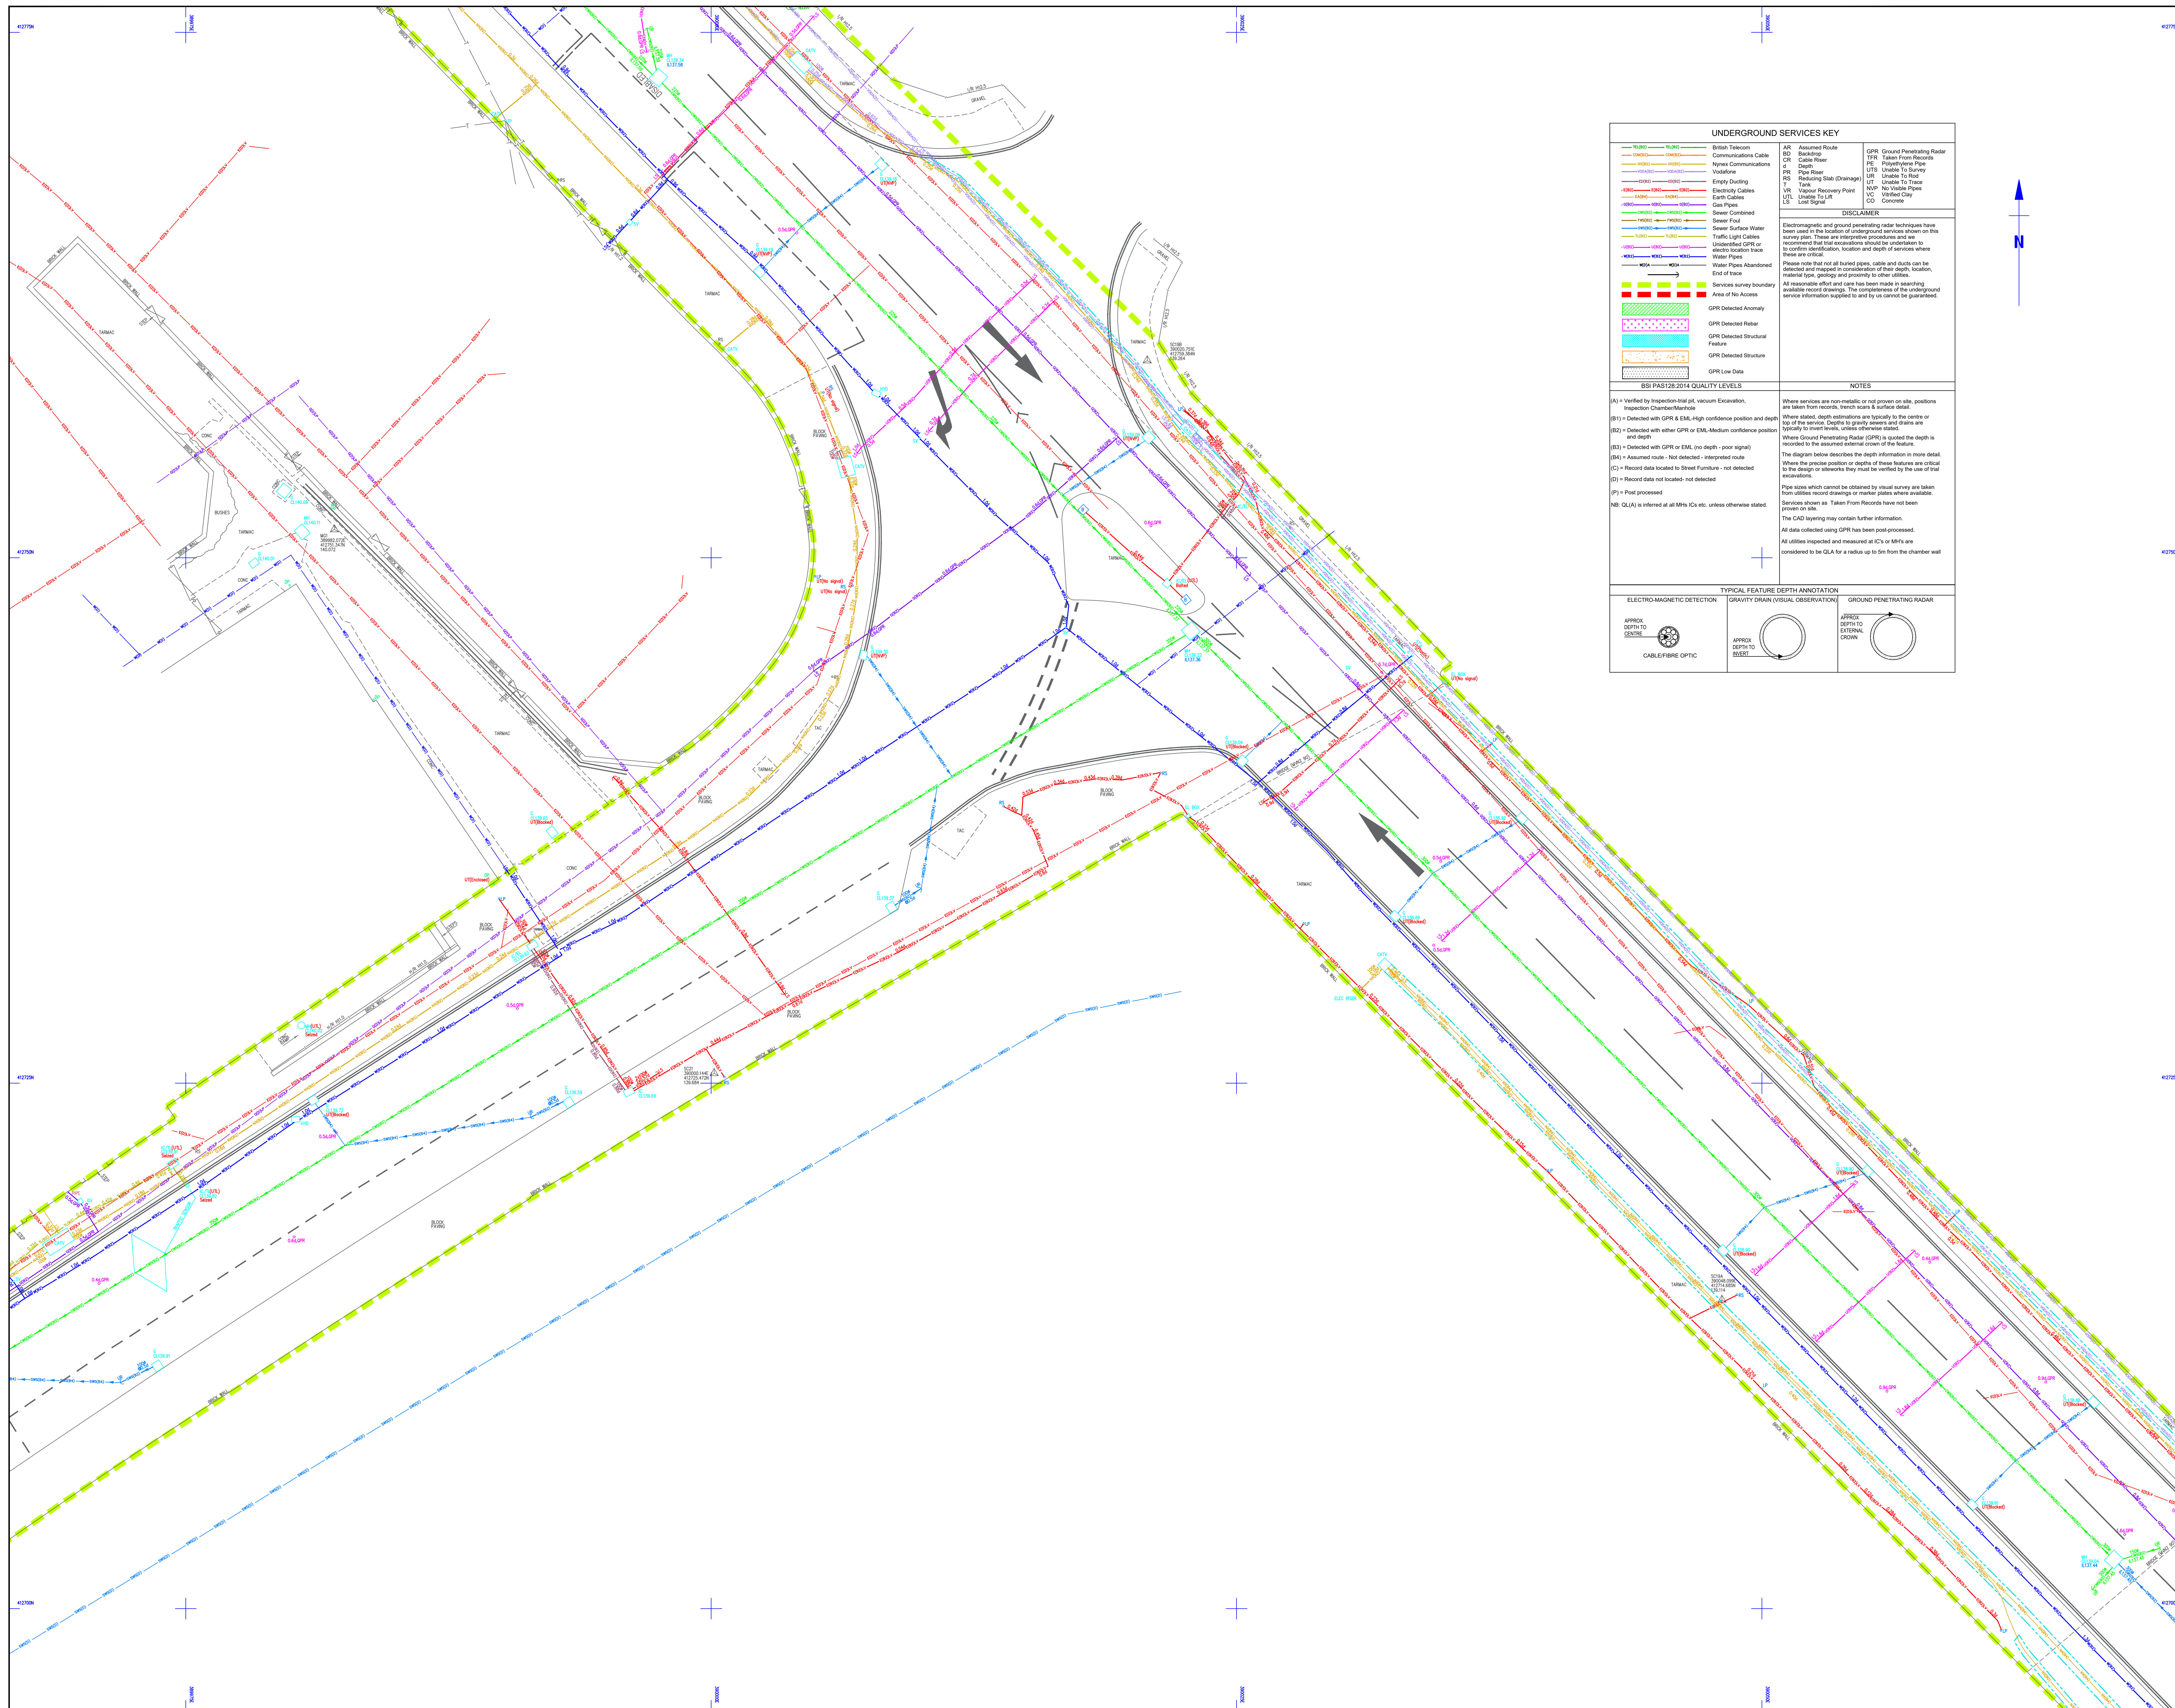


[illegible][illegible]

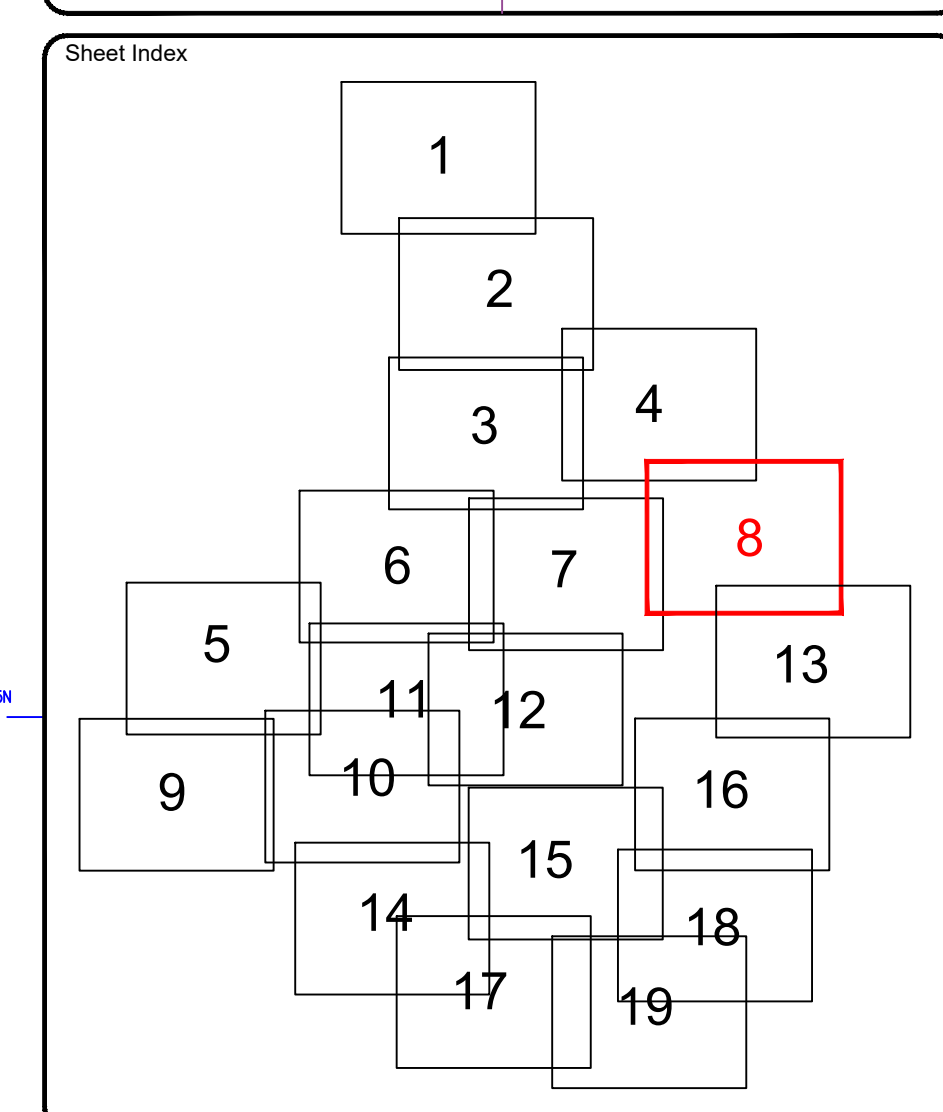

**MALCOLM
HUGHES**

**CHARTERED
LAND SURVEYORS**

65 Cross Street, Salford, Manchester
M3 7HF. Tel 0161 905 1265
www.malcolmhughes.co.uk
survey@mh.co.uk

Accreditations








Client

WSP UK LTD.
8 FIRST STREET
MANCHESTER M15 4RP

Project


ROCHDALE STATION SQUARE

OL11 1DS

Drawing Title

UNDERGROUND SERVICES
SURVEY
SHEET 8/19

Drawn By	PS	04/08/21	Survey Date	APRIL 2021
Checked by	ED	04/08/21	Scale	A0@1:100
Drawing No			Revision	
56653/8				

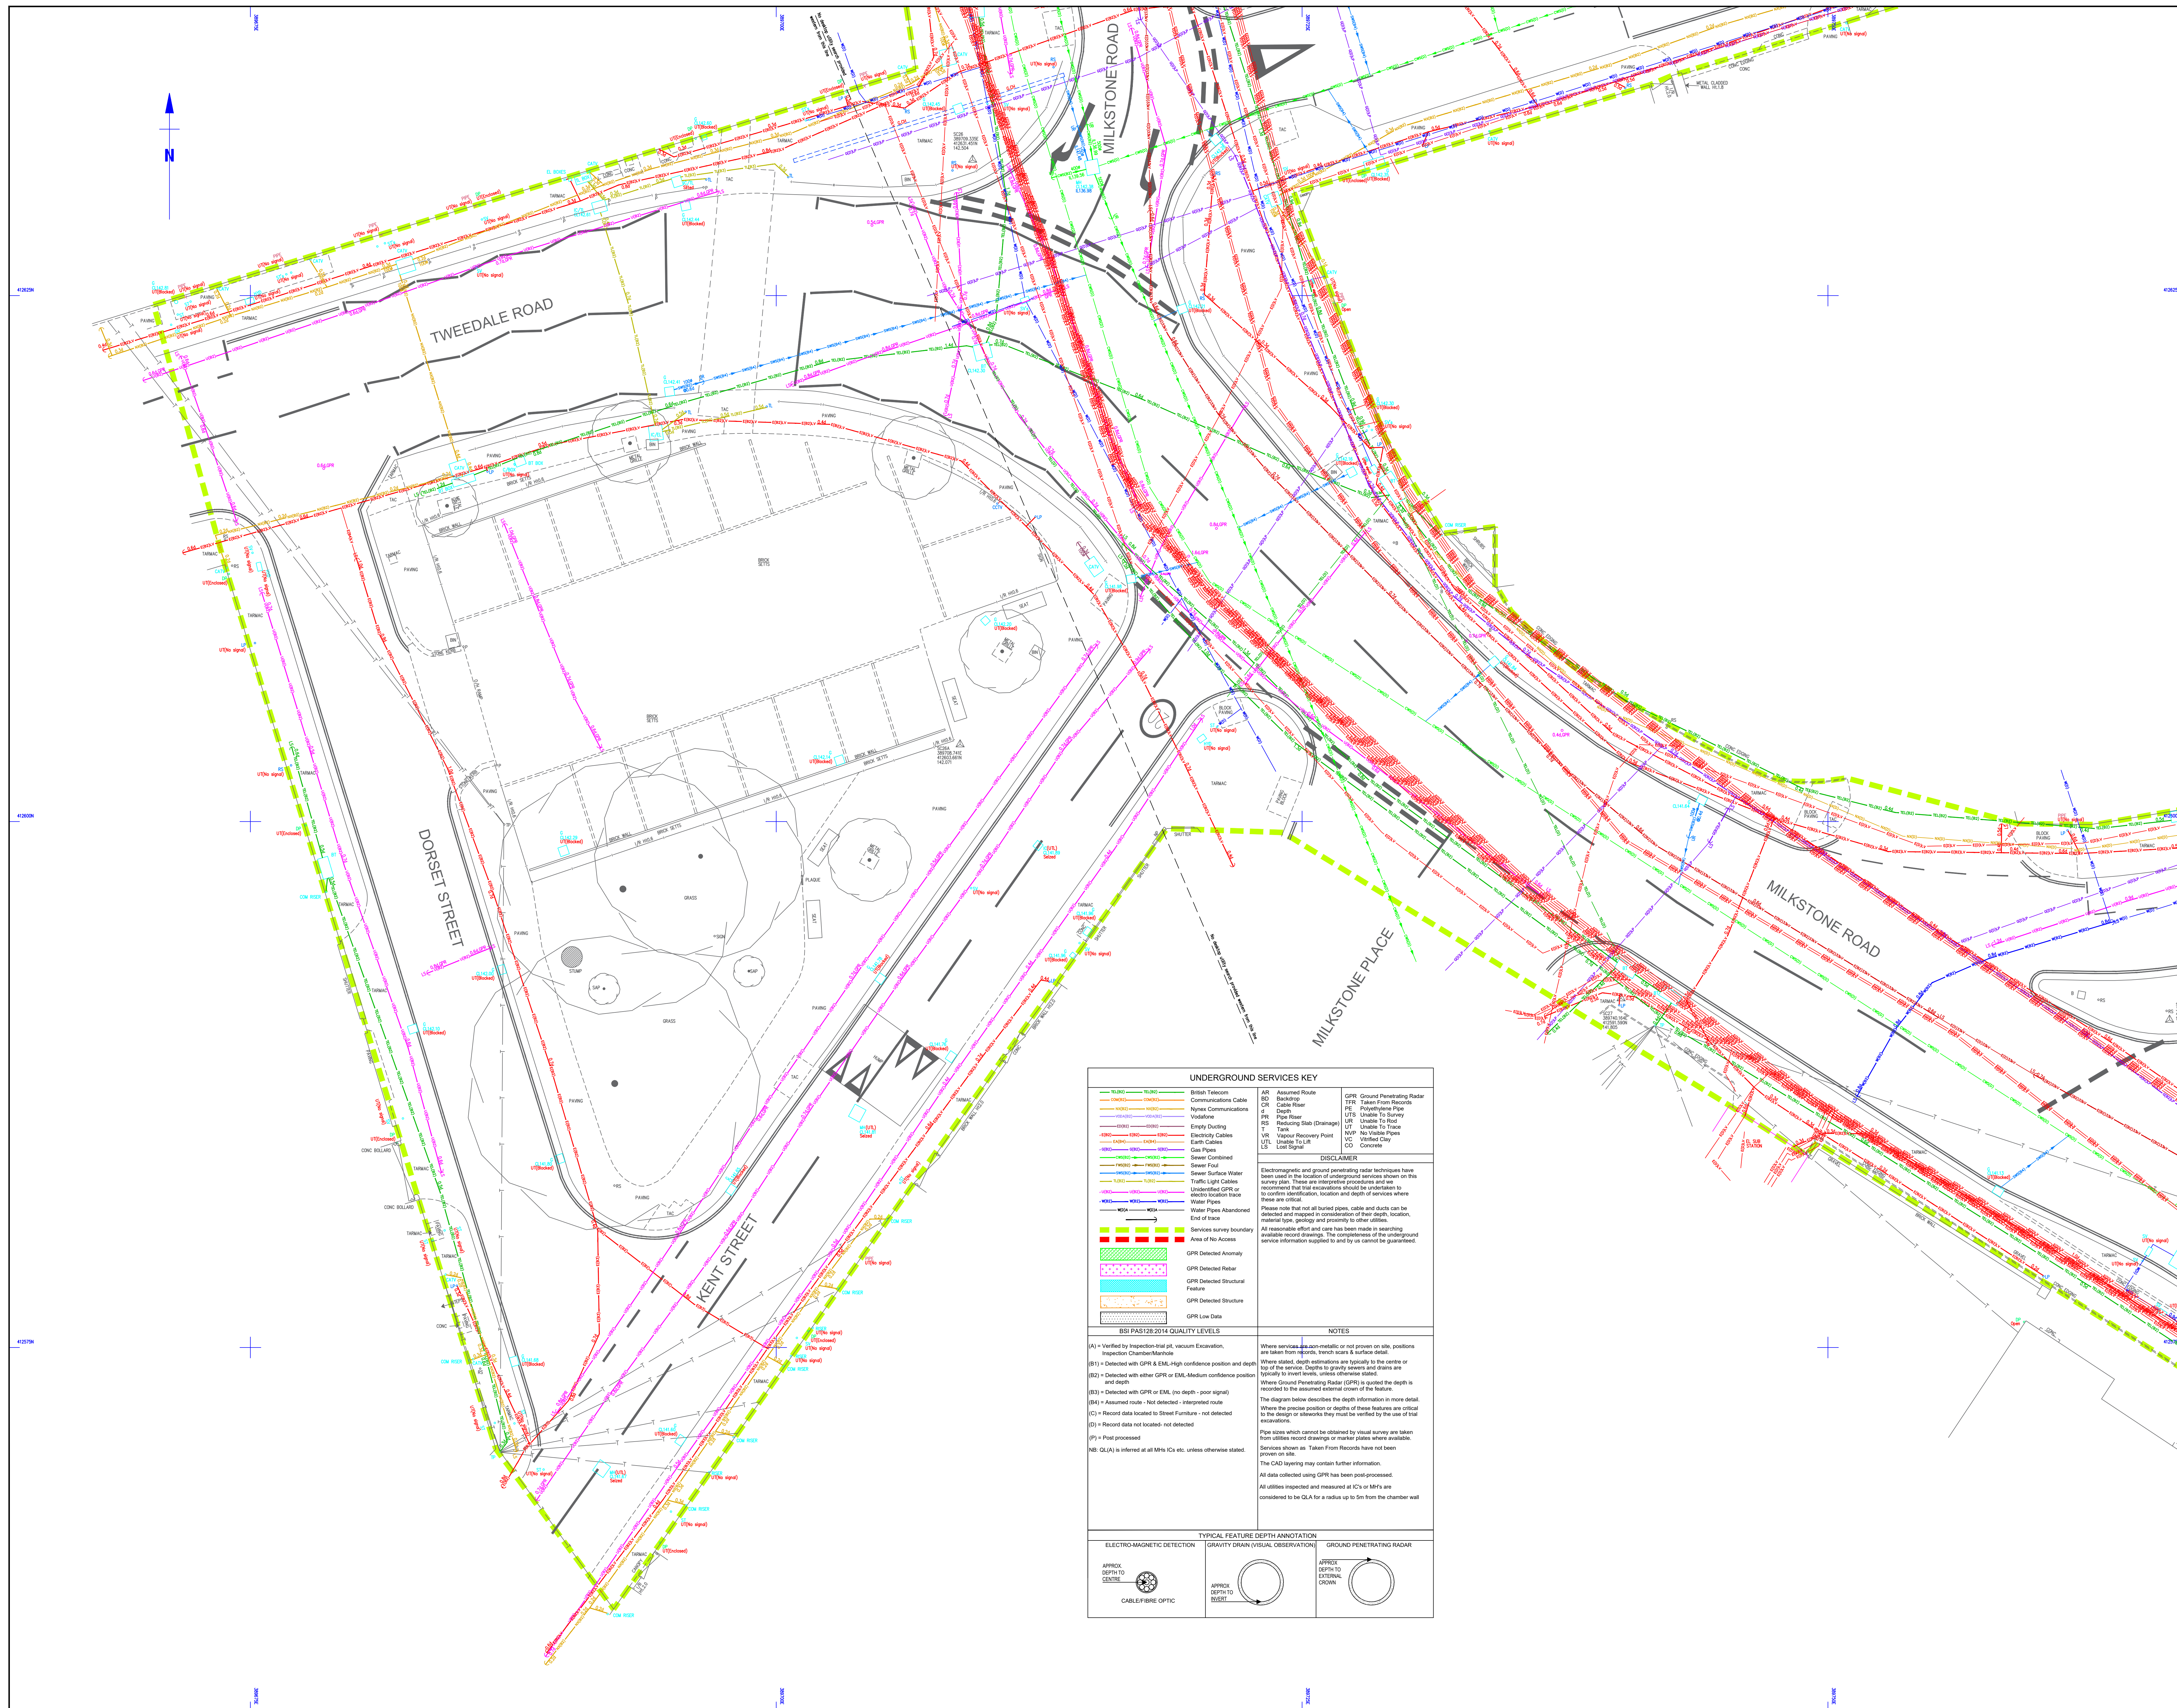[illegible]

Sheet Index

Diagram showing the arrangement of 19 sheets (numbered 1 to 19) in a grid. Sheet 9 is highlighted with a red border.

[illegible]



**MALCOLM
HUGHES**

**CHARTERED
LAND SURVEYORS**

65 Cross Street, Sale, Manchester
M33 7HF. Tel: 0161 905 1266
www.malcolmhughes.co.uk
survey@mh.co.uk

Accreditations








Client

WSP UK LTD.
8 FIRST STREET
MANCHESTER M15 4RP

Project

ROCHDALE STATION SQUARE
OL11 1DS

Drawing Title


UNDERGROUND SERVICES

SURVEY

SHEET 9/19

Drawn By	PS	04/08/21	Survey Date	APRIL 2021
Checked by	ED	04/08/21	Scale	A0@1:100

Drawing No	56653/UG9	Revision
------------	-----------	----------

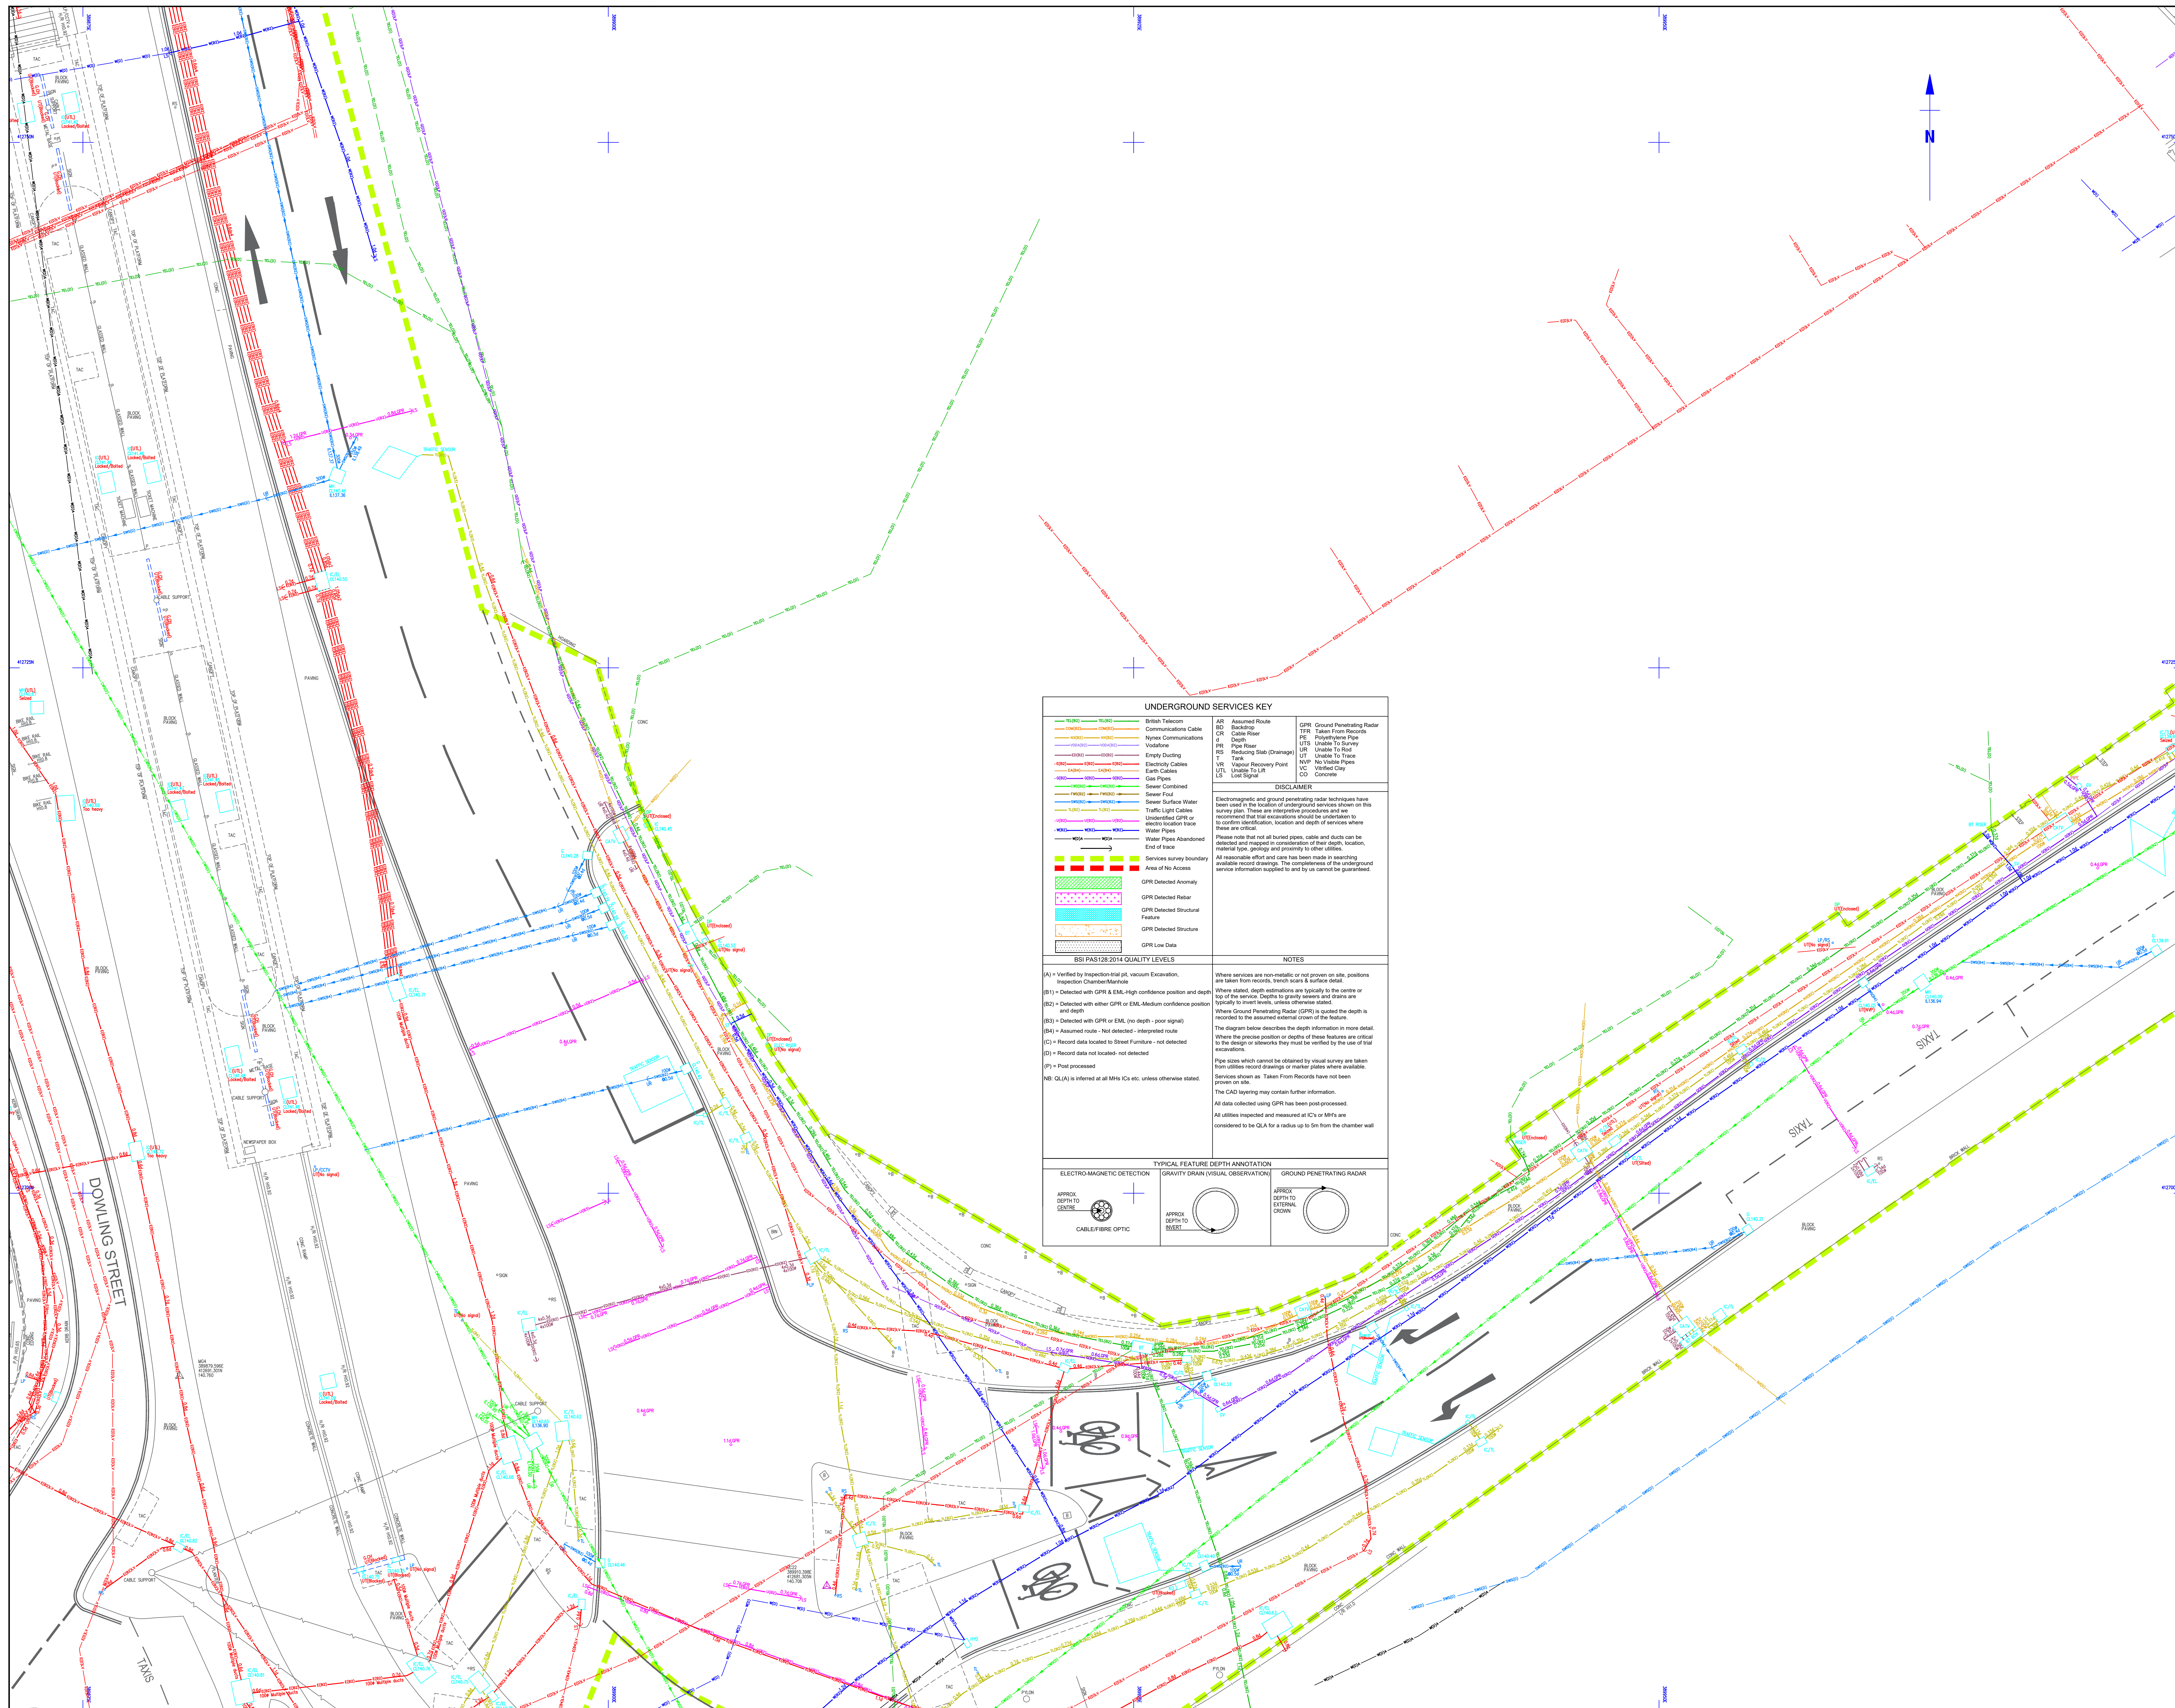[illegible]

Sheet Index

1

2

3

4

5

6

7

8

9

10

11

12

13

14

15

16

17

18

19

[illegible]



**MALCOLM
HUGHES**

**CHARTERED
LAND SURVEYORS**

65 Cross Street, Sale, Manchester
M33 7HF. Tel: 0161 905 1266
www.malcolmhughes.co.uk
survey@mh.co.uk

Accreditations



RICS
THE SURVEY
ASSOCIATION



RICS
THE SURVEY
ASSOCIATION



RICS
THE SURVEY
ASSOCIATION

Client

WSP UK LTD.
8 FIRST STREET
MANCHESTER M15 4RP

Project

ROCHDALE STATION SQUARE

OL11 1DS

Drawing Title

UNDERGROUND SERVICES
SURVEY

Drawn By PS 04/08/21		Survey Date APRIL 2021	
Checked by DJ 04/08/21		Scale A0@1:100	
Drawing No 56653/UG7		Revision	