


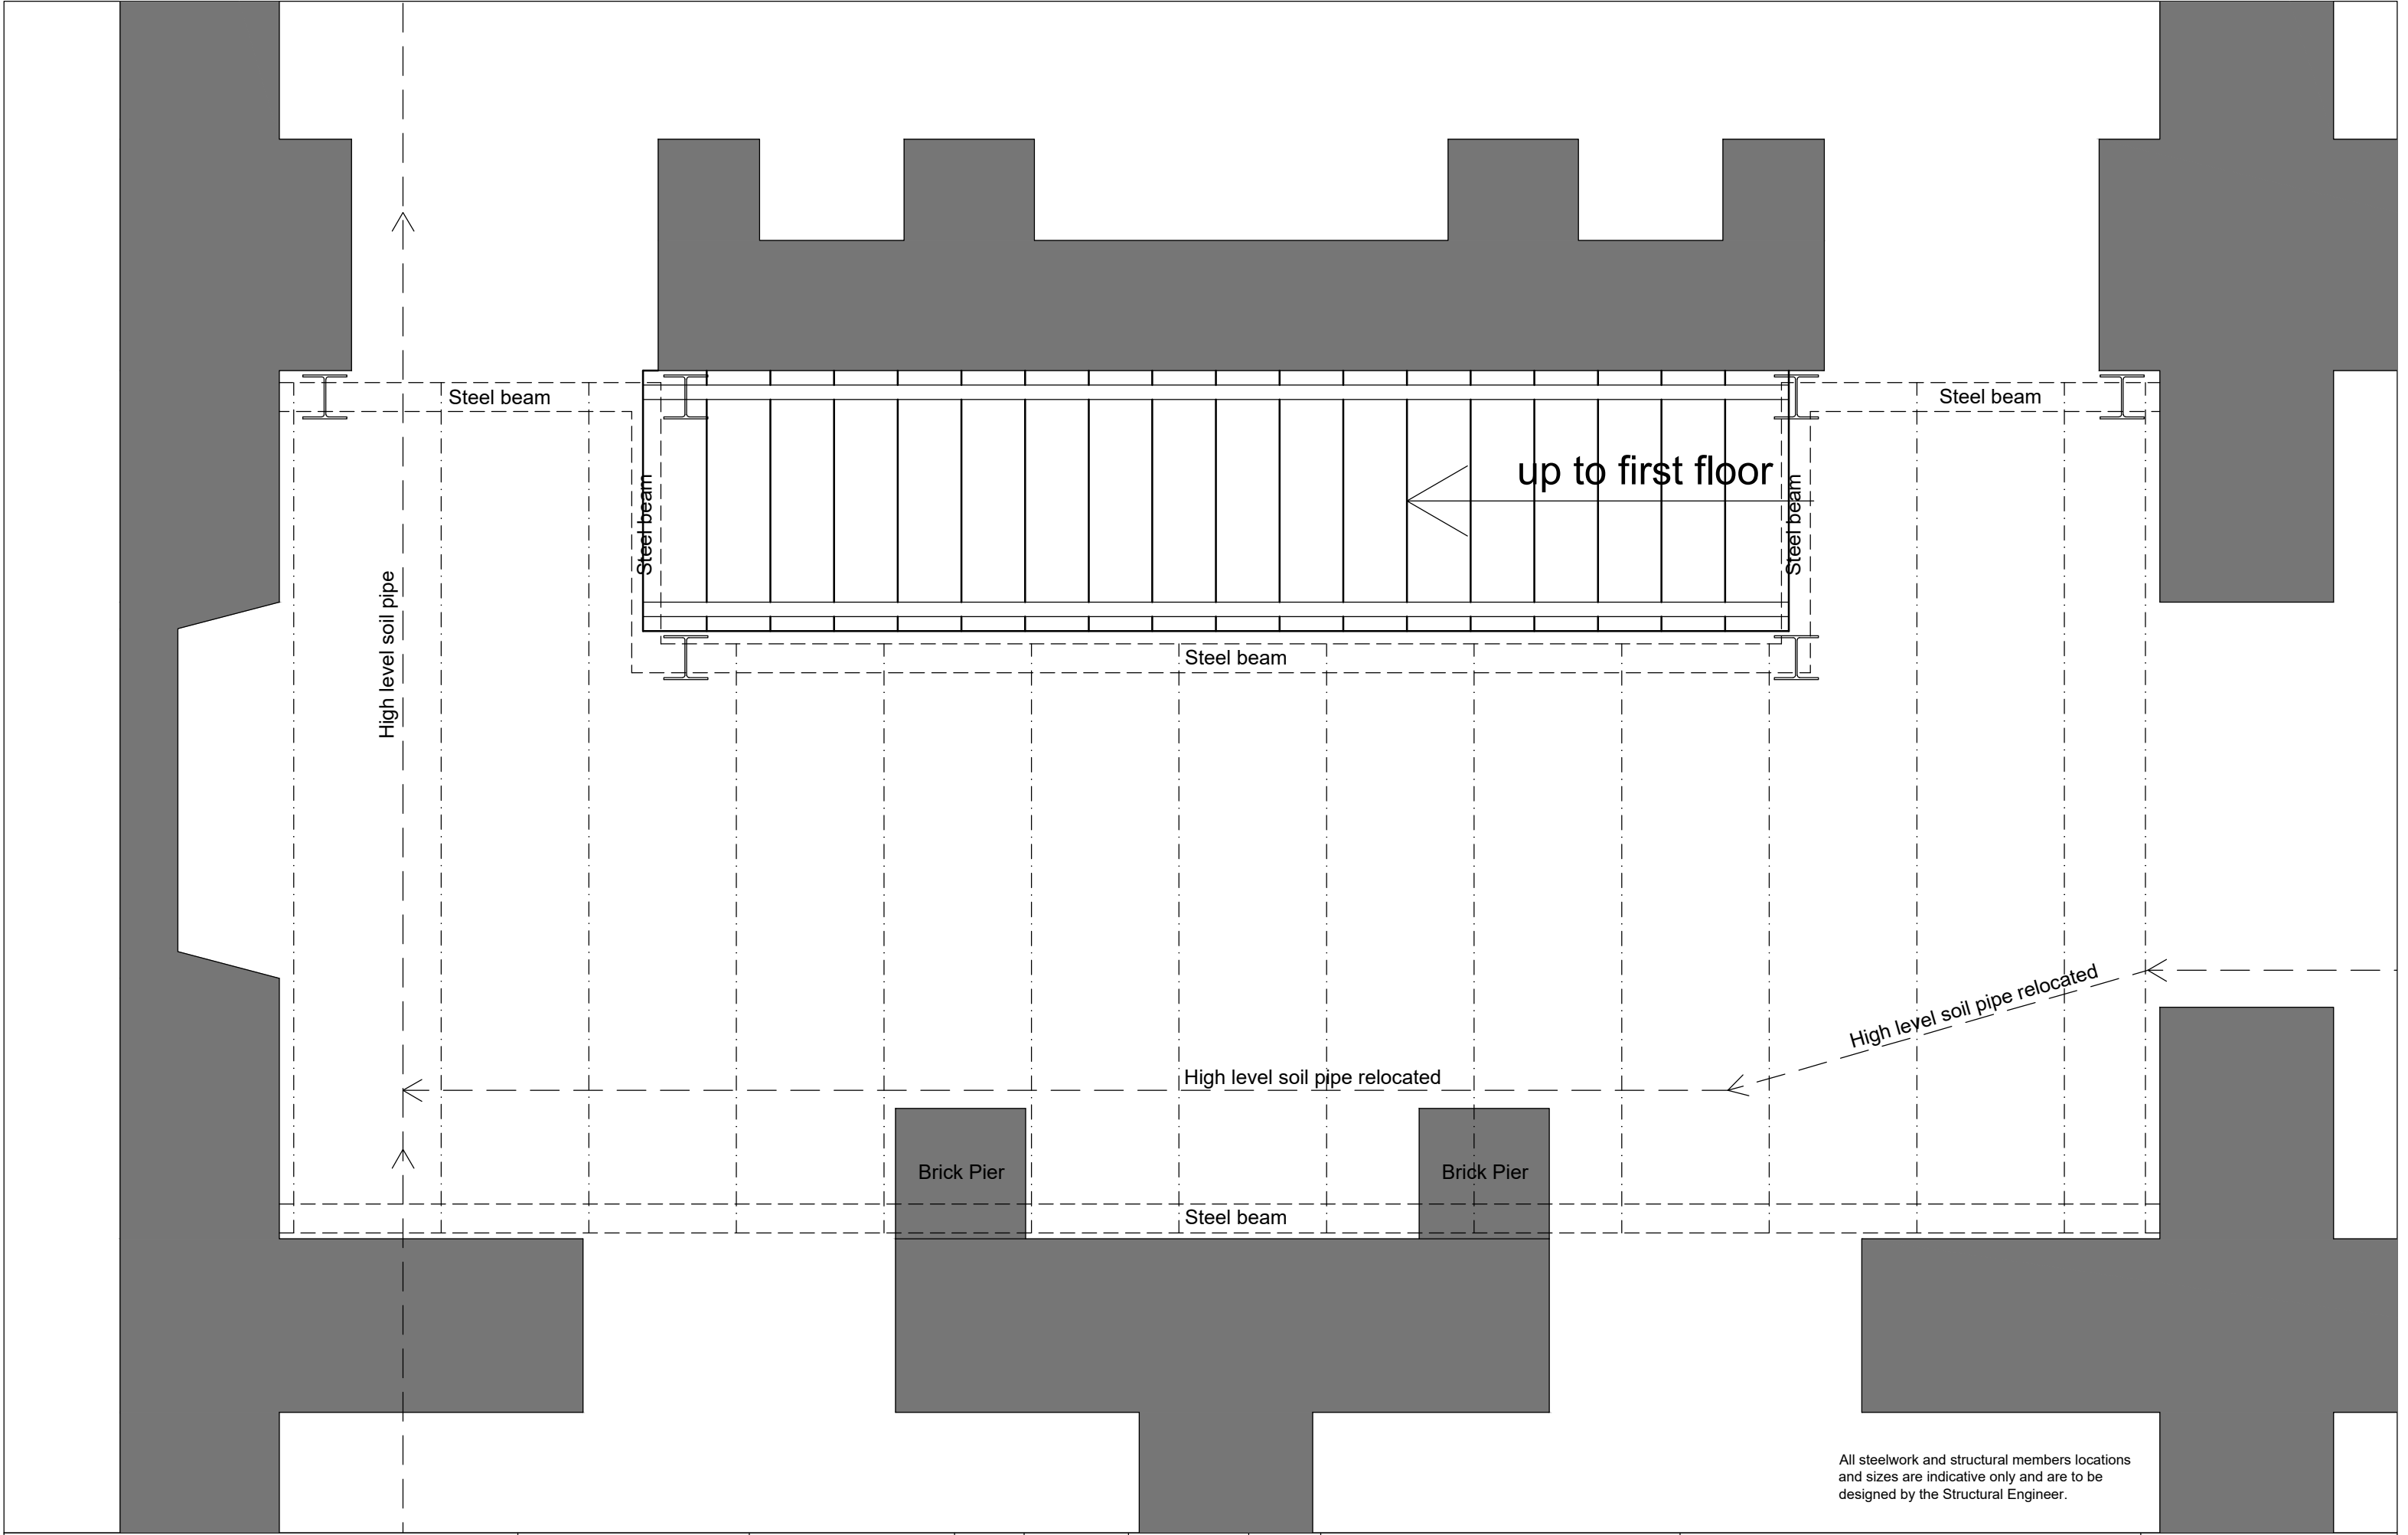

All steelwork and structural members locations and sizes are indicative only and are to be designed by the Structural Engineer.

Ian Bright Architects
Chartered Architects – Conservation Architects

Short House
1-5 Short Street
Macclesfield
SK11 6JY

RIBA 
Chartered Practice
arb 
Architects Registration Board
t : 0161 818 2225
m: 0777 56 88825
w: www.ianbrightarchitects.com
e : ib@ianbrightarchitects.com

job title	Alkrington Hall East
drawing purpose	Planning and Listed Building Consent



drawing title	Basement Plan Proposed
drawing status	Application

scale	1:20
job no.	2529

sheet print size	A3
drawing no.	1-2-21-1

date of this issue	15/12/2022
drawn by	ITB
rev	

revisions record		
rev	date	details

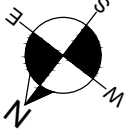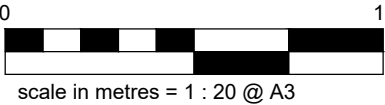

Do not scale from this drawing. Use figured dimensions only. This drawing must only be used for the purpose for which it is supplied. The copyright of this drawing remains with Ian Bright Architects Ltd and cannot be used by any other party for any purpose without prior written agreement.