


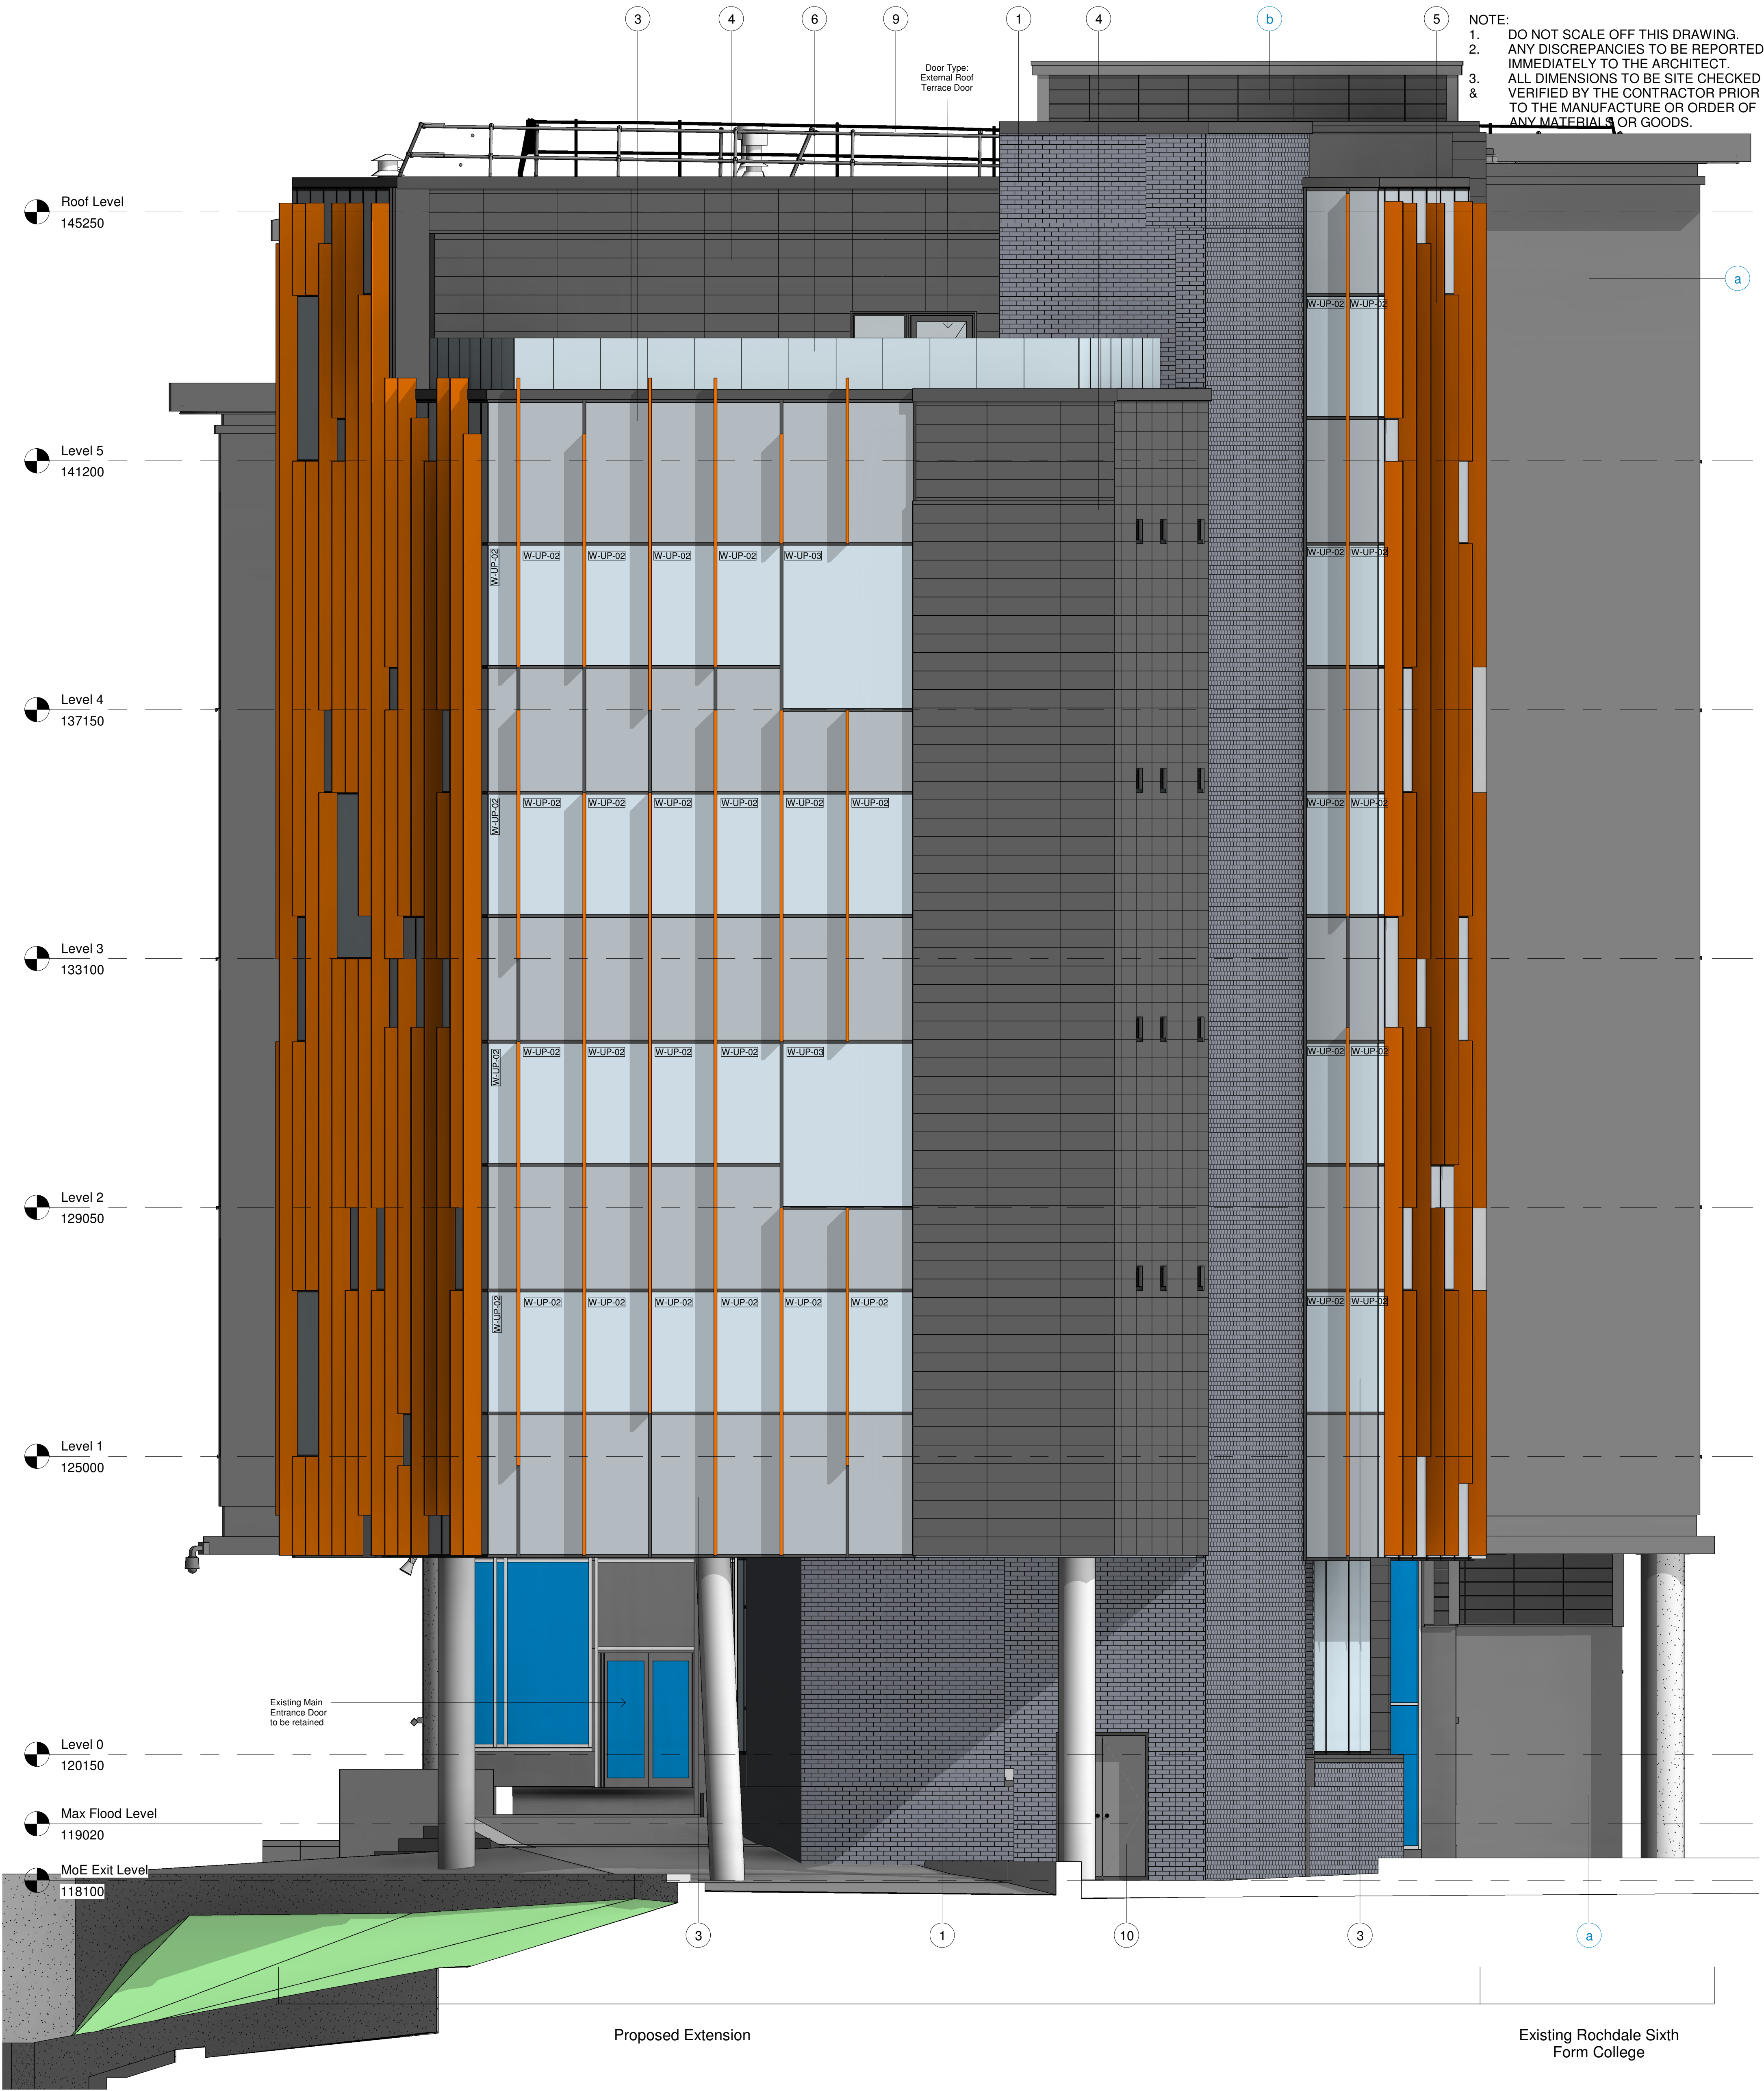

Detailed GA Elevation - North 1 to 50

1 : 50

MATERIALS KEY:

Proposed Materials

- 1 Ibstock Staffordshire blue brindle brick (to match existing) laid in stretcher bond
- 2 Tentel 60 with Flat Cap curtain wall system with clear glazing
- 3 Tentel 60 with Flat Cap curtain walling with clear glazing, grey/black opaque glass spandrel panels and projecting orange ppc fins
- 4 300mm slate grey coloured Flat Terracotta Tile 22mm thick. 900mm x 200mm to match existing

- 5 Omitted
- 6 Framed Glazed Balustrade
- 7 Curtain walling system with clear glazing and blanking panels
- 8 GRC Concrete Columns to match existing
- 9 Freestanding aluminium Balustrade to roof
- 10 PPC Aluminium External Fire Escape Door
- 11 PPC Aluminium Louvred Vents Colour to match Terracotta Tile

Existing Materials

- a Blue/grey brick laid in stretcher bond
- b Slate grey terracotta rainscreen cladding, stack bonded
- c PPC aluminium framed window and curtain walling systems
- d Orange coloured transparent window film
- e SSG transoms

- f PPC aluminium coloured aerofoil fins - 300mm projection fixed to curtain walling mullions
- g Doubled glazed insulated spandrel panels
- h PPC aluminium louvre panels
- i High quality finish concrete encased steel columns
- k Roof lights

P1 Discharge charge of condition application - Additional information on window and door added 19.12.23

Rev	Description	Date
-----	-------------	------

PLANNING

Rochdale Sixth Form College
College Road, Rochdale, OL12 6HY

Detailed Elevations - North

DRAWING NUMBER
3940-ABW-ZZ-ZZ-DR-A-2827

DATE	REVISION	STATUS
07/03/23	P1	PURPOSE OF ISSUE

SCALE
As indicated

ABW architects Ltd.
architecture building workshop

A1
©
19/12/2023 10:36:40