


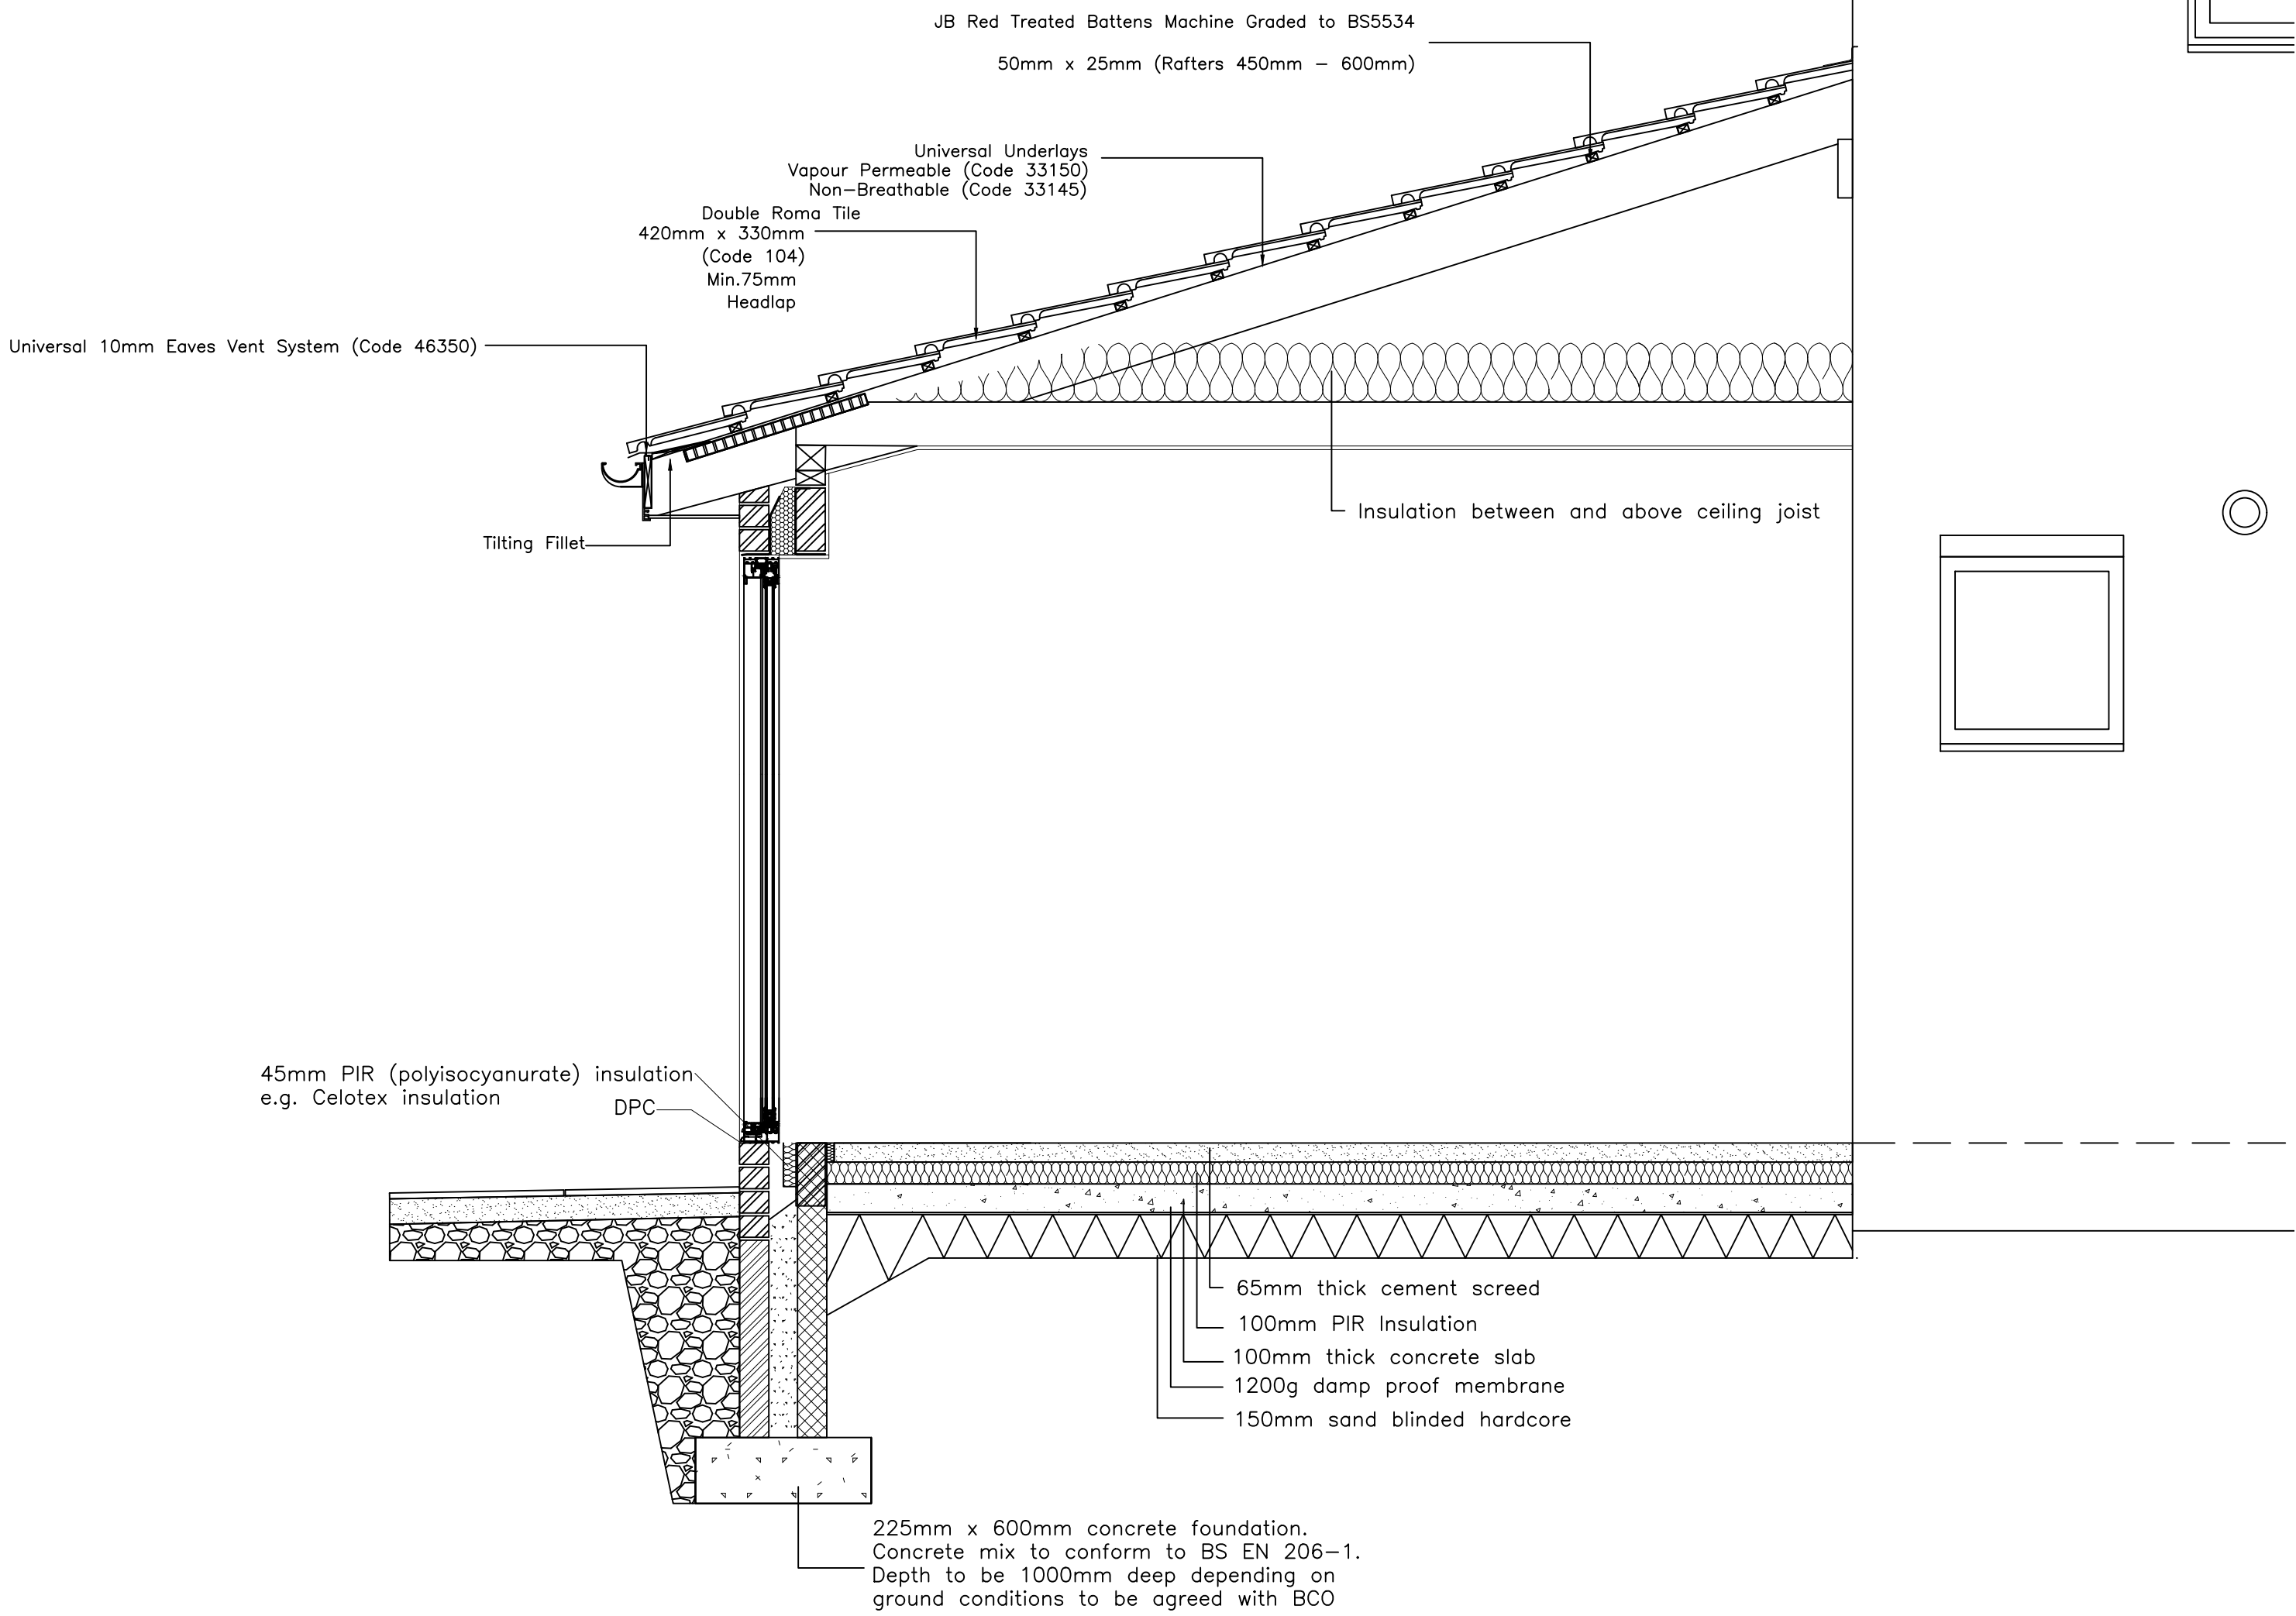

SECTION A-1

Notes:

NOTES

|         |              |     |       |
|---------|--------------|-----|-------|
| -       | -            | -   | -     |
| -       | -            | -   | -     |
| -       | -            | -   | -     |
| REV:    | DESCRIPTION: | BY: | DATE: |
| STATUS: |              |     |       |

Client:  
M J Dewitt BSc (Hons)  
240 Preston Rd  
Grimsargh  
Preston  
PR2 5JS  
Tel: 07741 556958

Client:  
Mr Mr Jeorjios Semini

Address:  
N/A

|                                                      |                            |               |                 |
|------------------------------------------------------|----------------------------|---------------|-----------------|
| Site: 29 Kirstall Rd Middleton<br>Manchester M24 6EU |                            |               |                 |
| Title: SECTION A-1                                   |                            |               |                 |
| Scale at A1:<br>1:20@A1                              | Date:<br>10/03/2024        | Drawn:<br>MJD | Checked:<br>MJD |
| Project No:<br>02-2024                               | Drawing No:<br>GS-003-2024 | Revision:     |                 |