


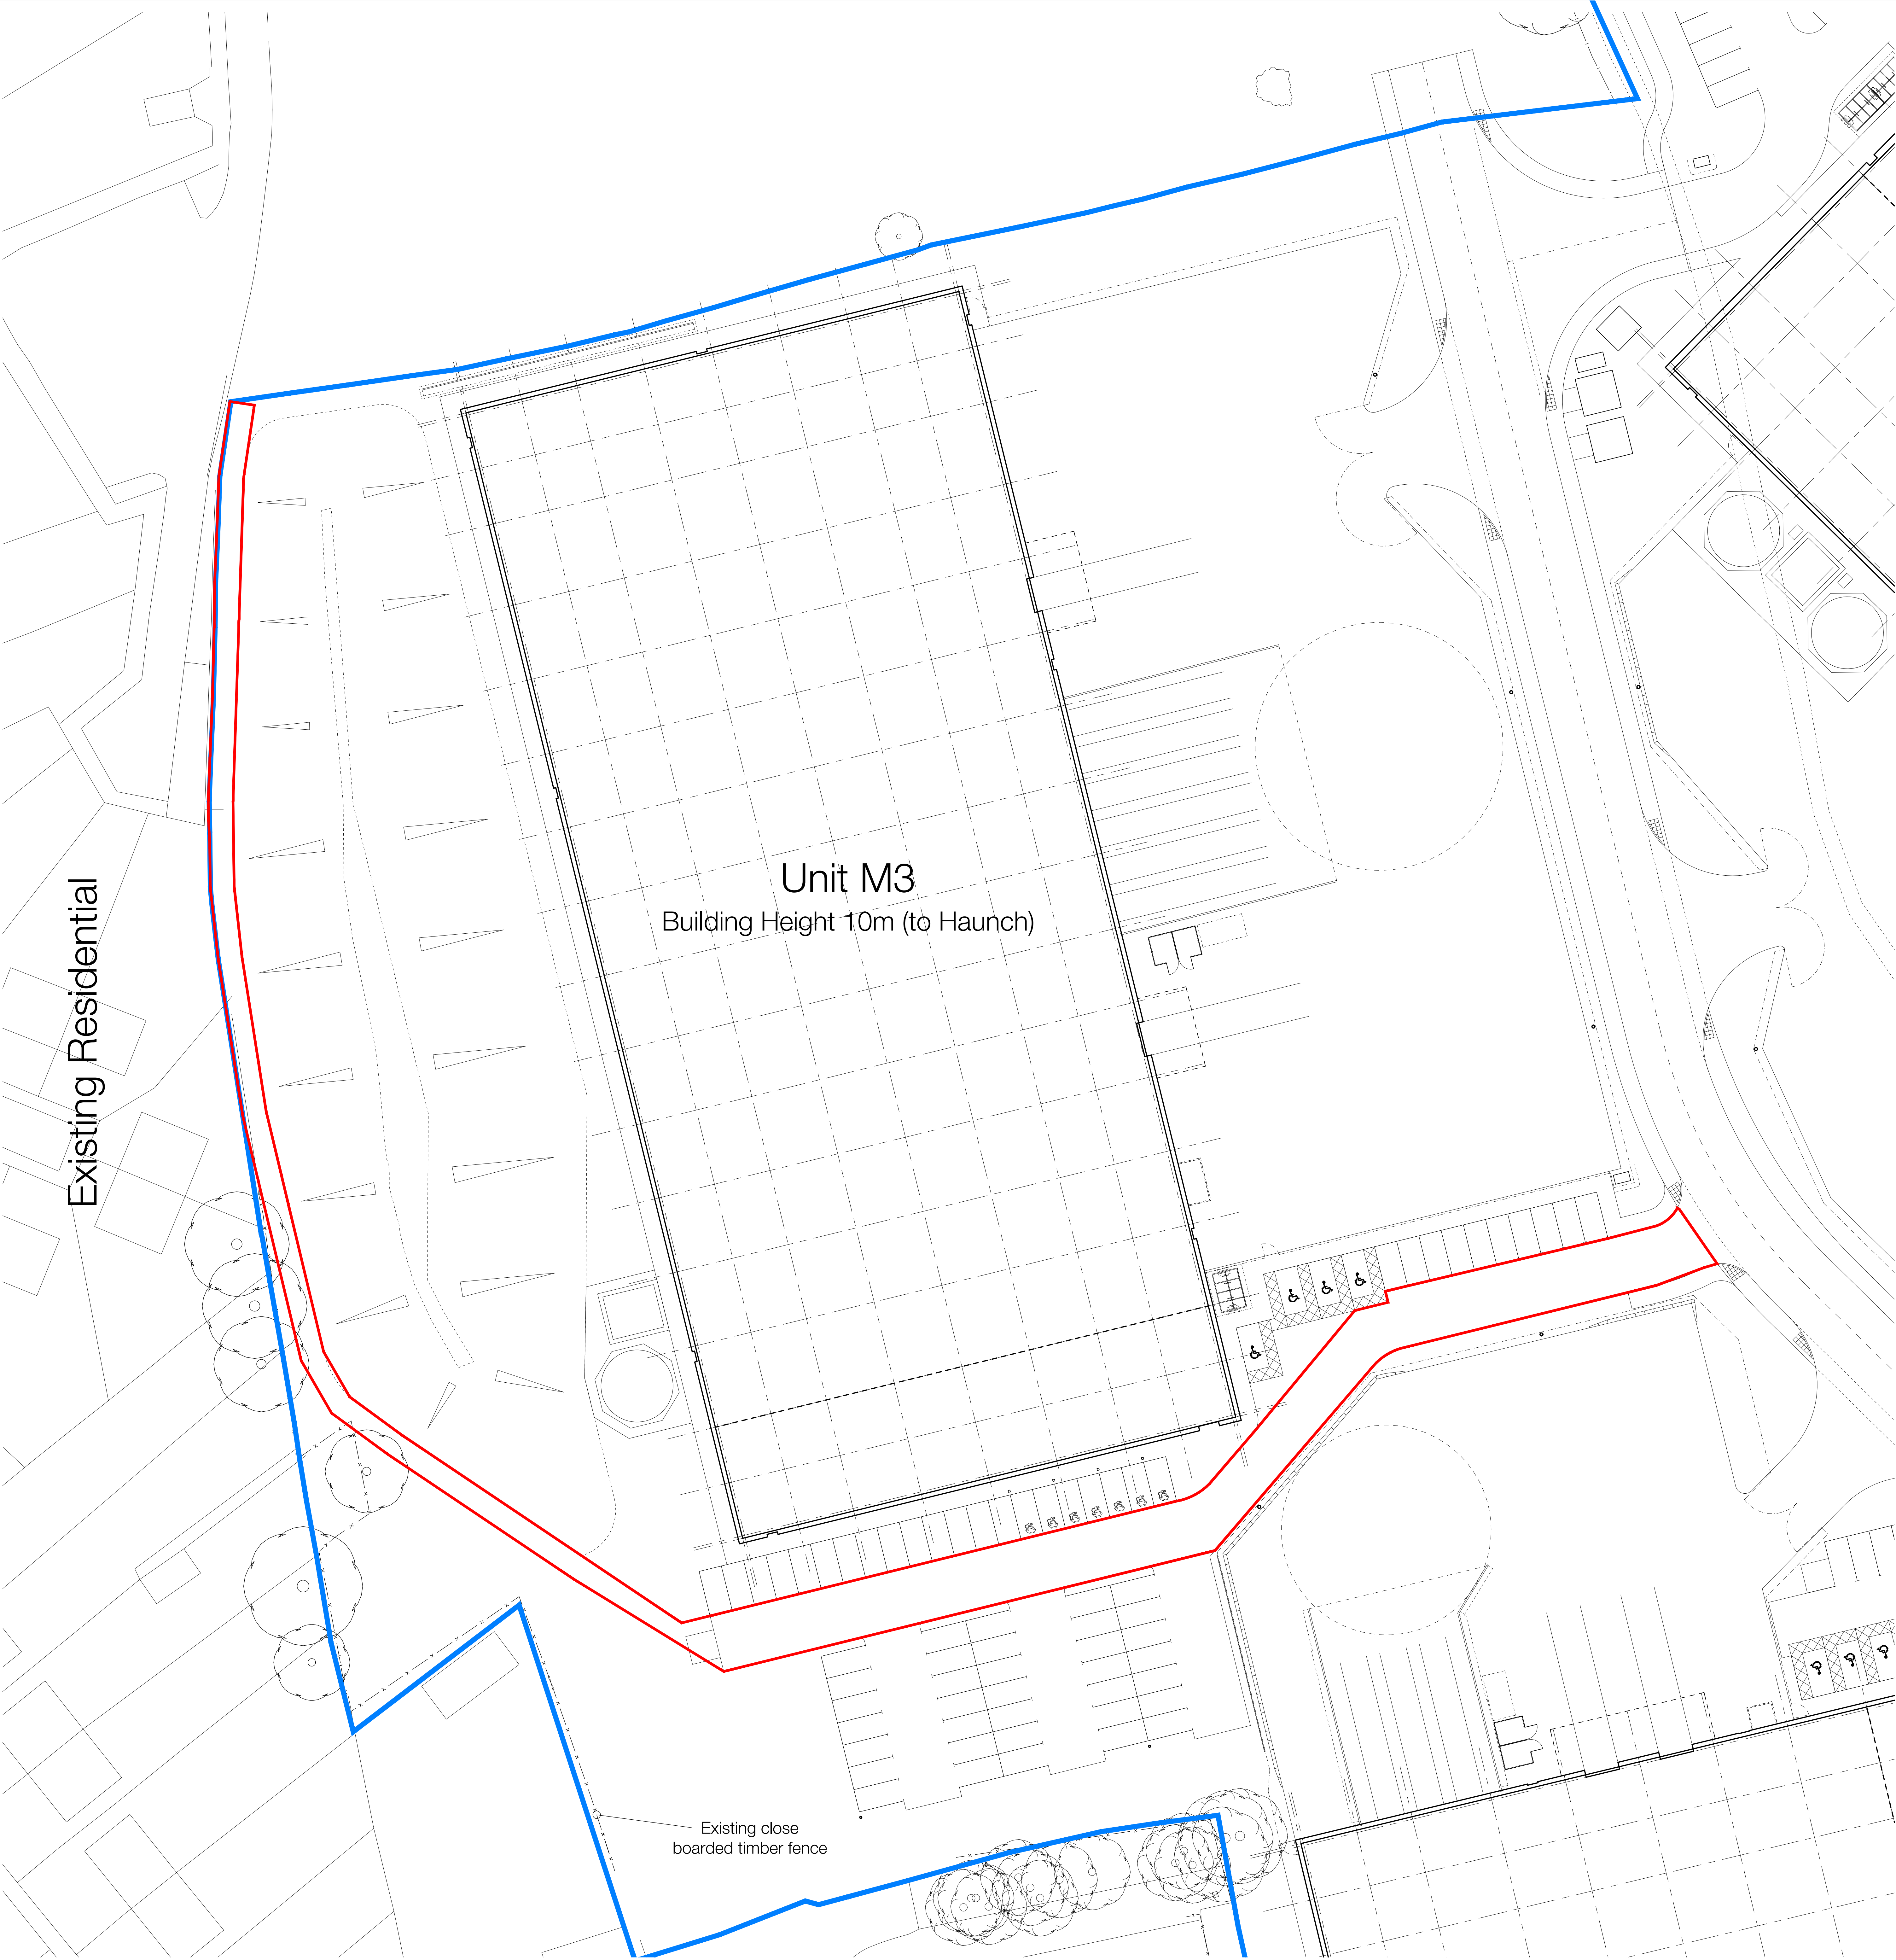

Existing Residential


Unit M3
Building Height 10m (to Haunch)

Existing close
boarded timber fence

- Fencing key
- Estate Boundary
 - Planning Boundary
 - Existing 2.4m high anti-intruder weld mesh type fencing over soft / gravel / asphalt surfaced area - root fixed
 - Existing close boarded timber fence



Note: This is a colour drawing, in order to ensure any subsequent reproduction is viewed correctly it is to be re-printed in full colour

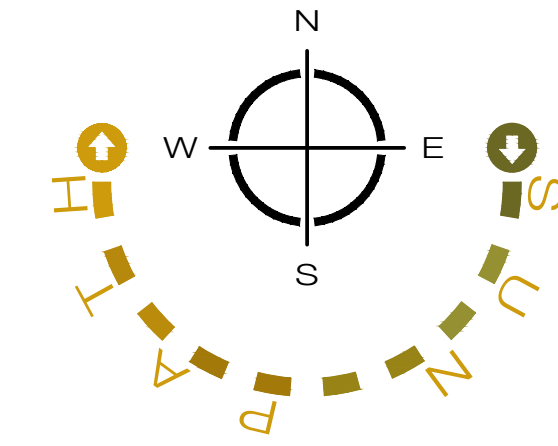

PROJECT
KINGSWAY BUSINESS PARK
PLOT M

TITLE
EXISTING SITE PLAN

SCALE
1:250

DATE
18/07/23

DLA REF
2021-135

DRAWN
CF

REVIEWED
PT

PROJECT ORIGINATOR ZONE LEVEL TYPE ROLE NUMBER
G1135 DLA MS XX DR A 90081

STATUS
PLANNING

REVISION
P 01

T:\2021\2021-135\CAD\05-Autocad\Drawn\90081.dwg