


BAILLIE STREET

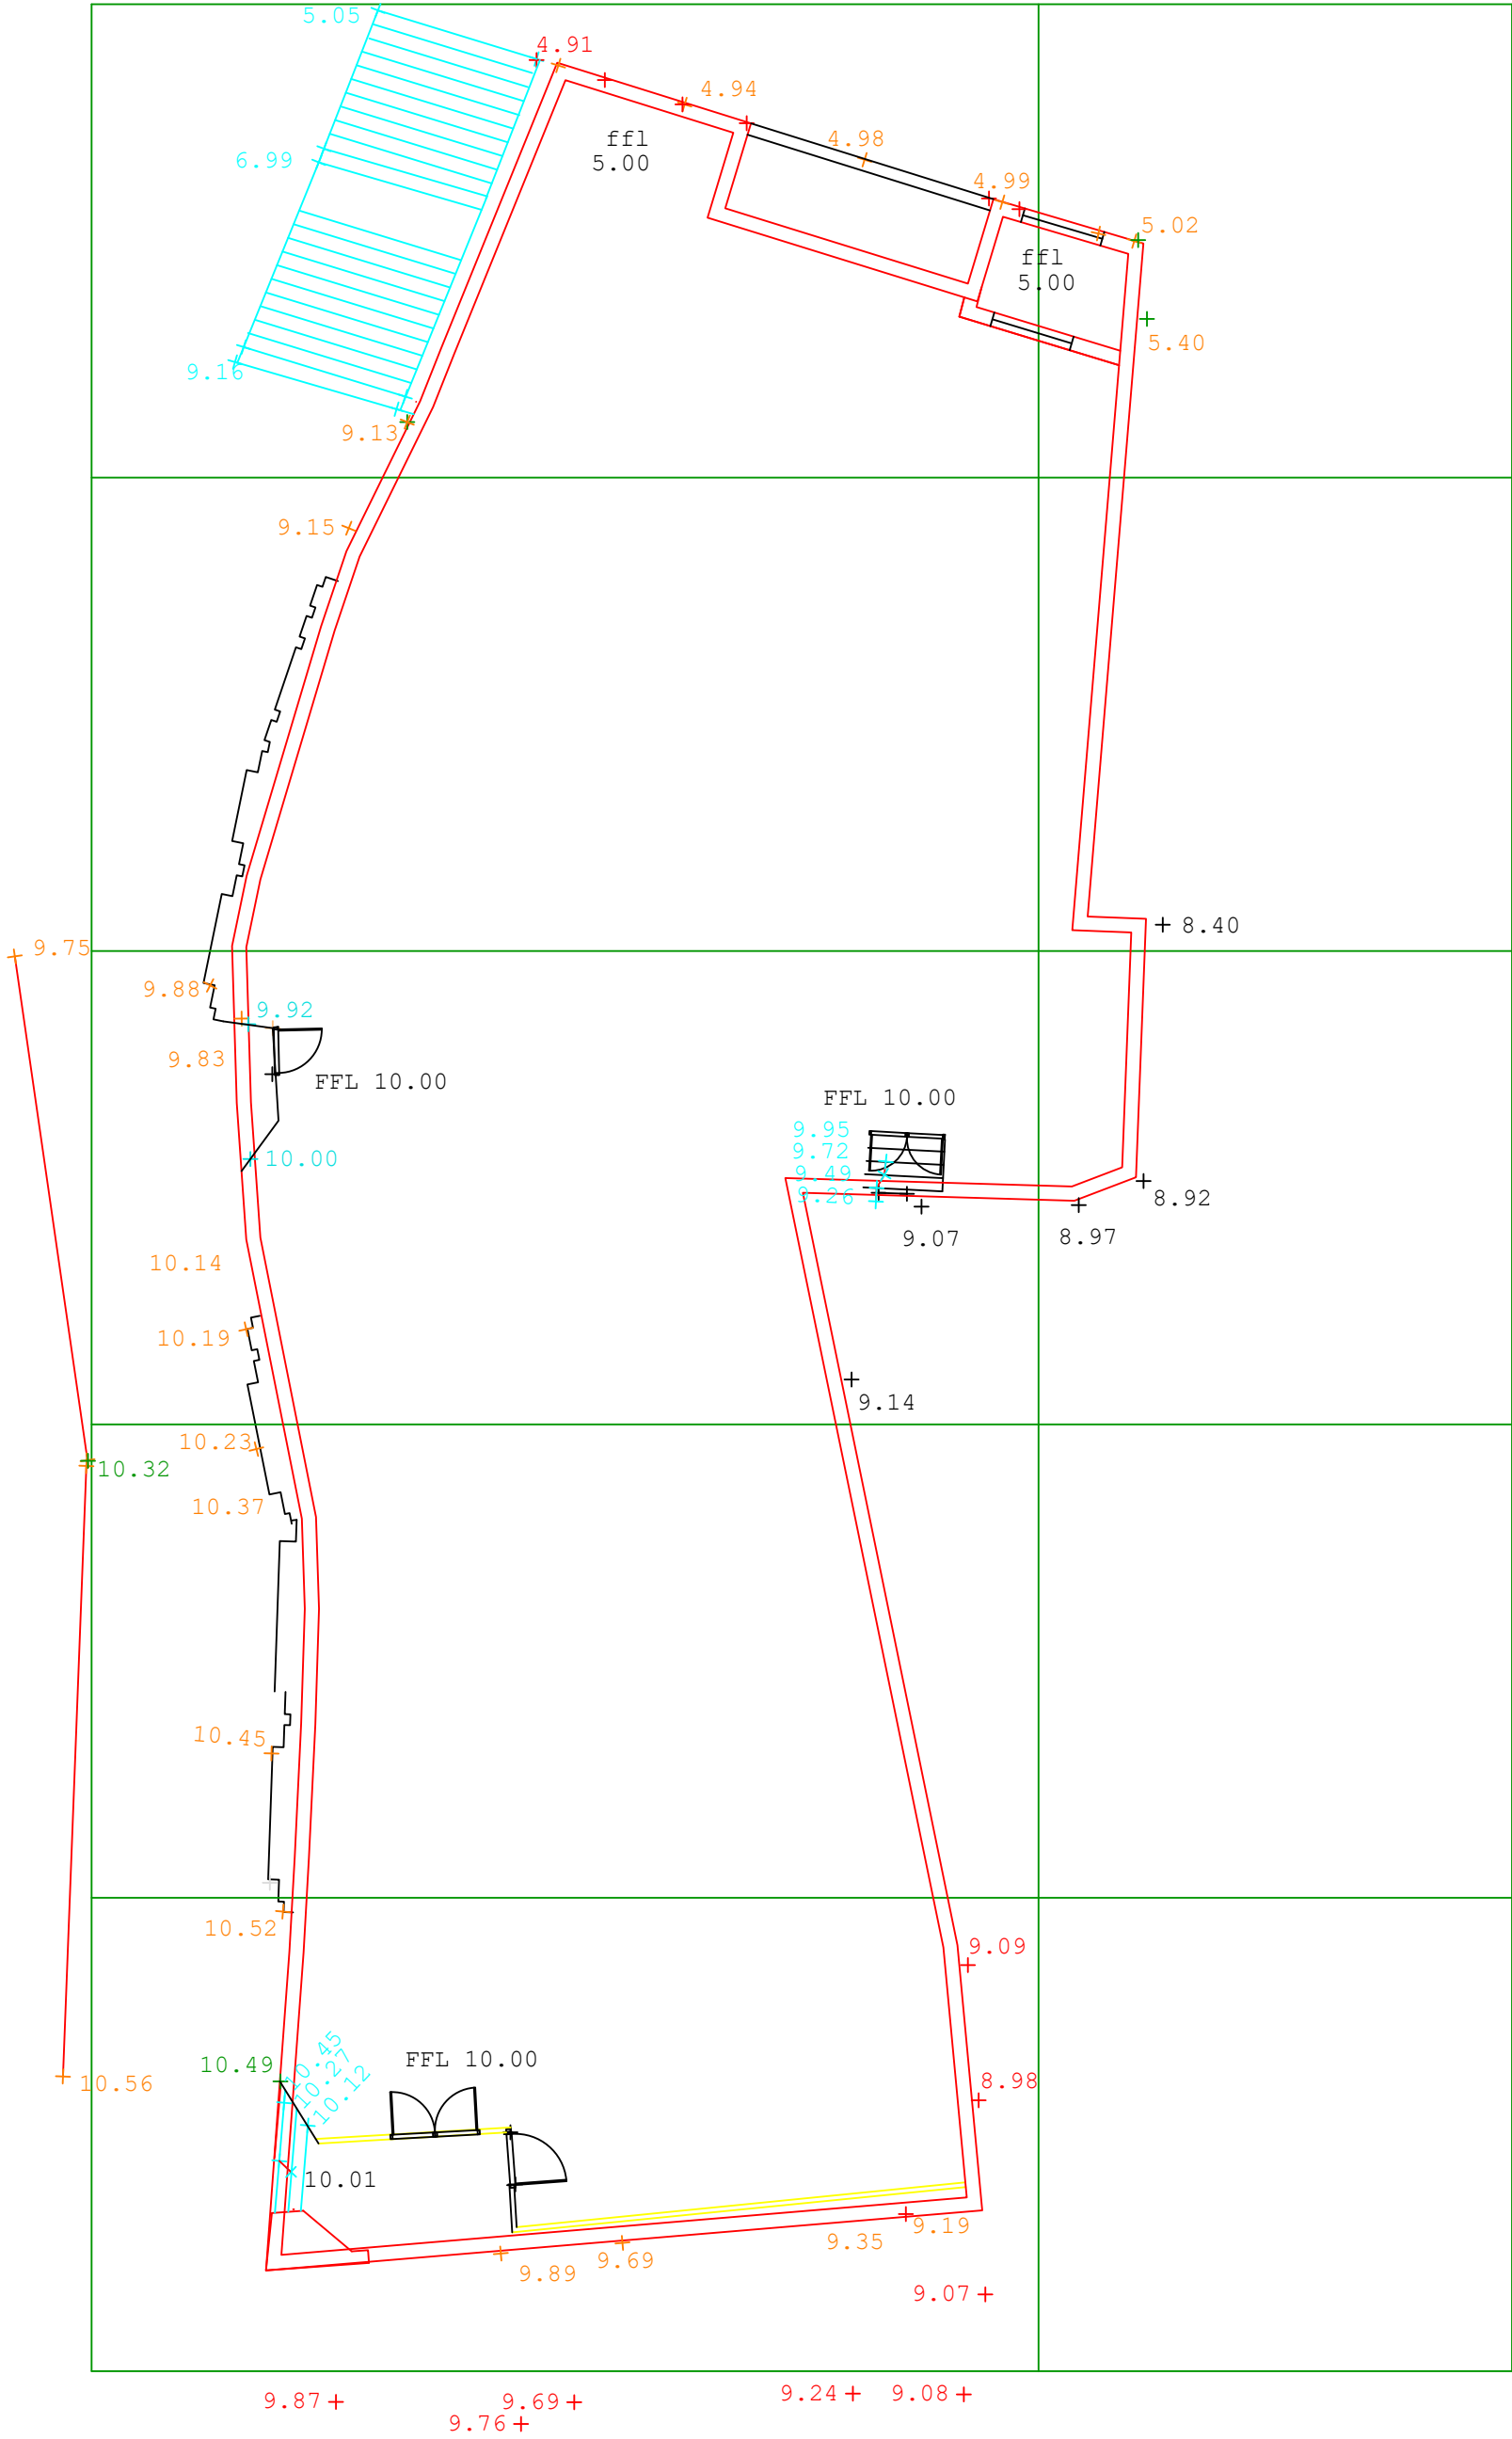

YORKSHIRE STREET

EXTERNAL LEVELS