
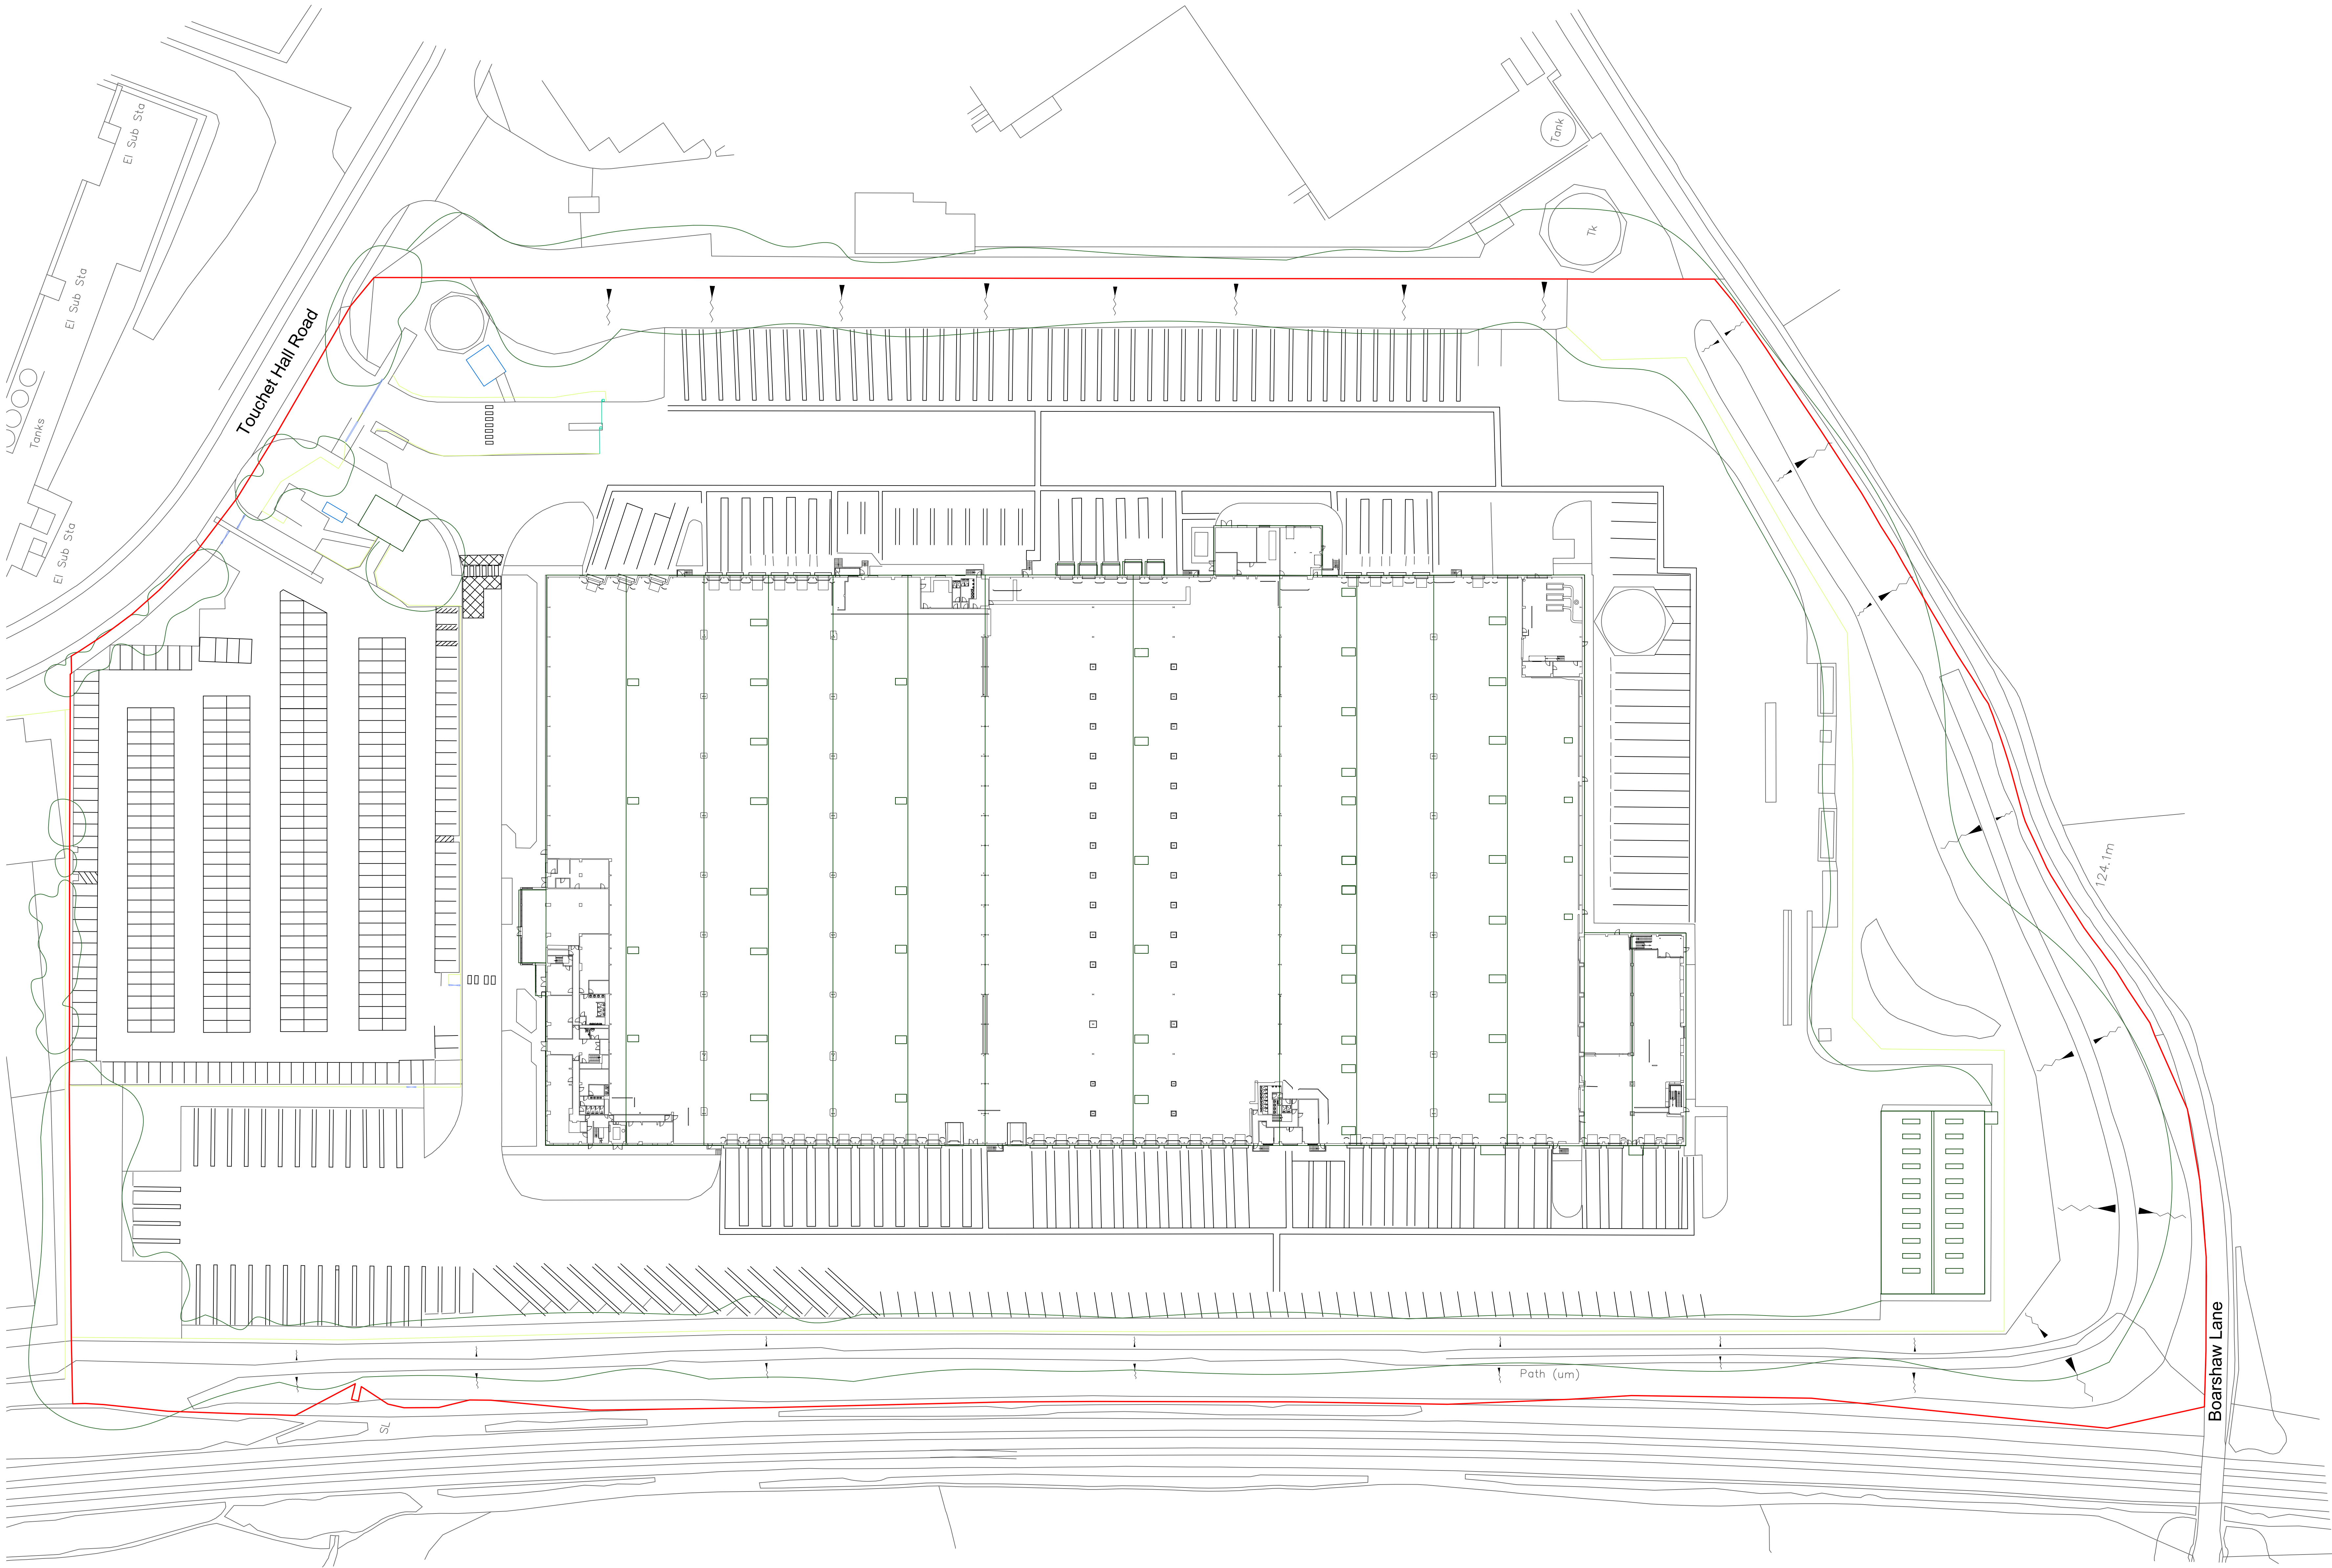


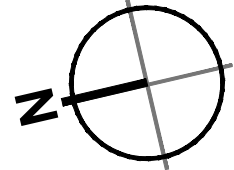

Existing Site Layout Scale 1:500

PLANNING

THIS DRAWING IS TO BE USED FOR THE EXISTING PROPOSED ONLY AND SHOULD NOT BE USED FOR ANY OTHER

rev | amendments | by | dtd | date

GXO - Middleton

Existing Site Layout

LOD 1 | LOI 1

GXO

umc architects

REBA Proj Stage: 3 - Spatial Coordination
Document Suitability: S1
Drawn / Checked: JL / JLM
Date: 14/06/2024
Scale: 1:500
UMC Project Number: 24099
Document Reference: Drawing no: 0505
Revision: C05

10m SCALE 1:500