

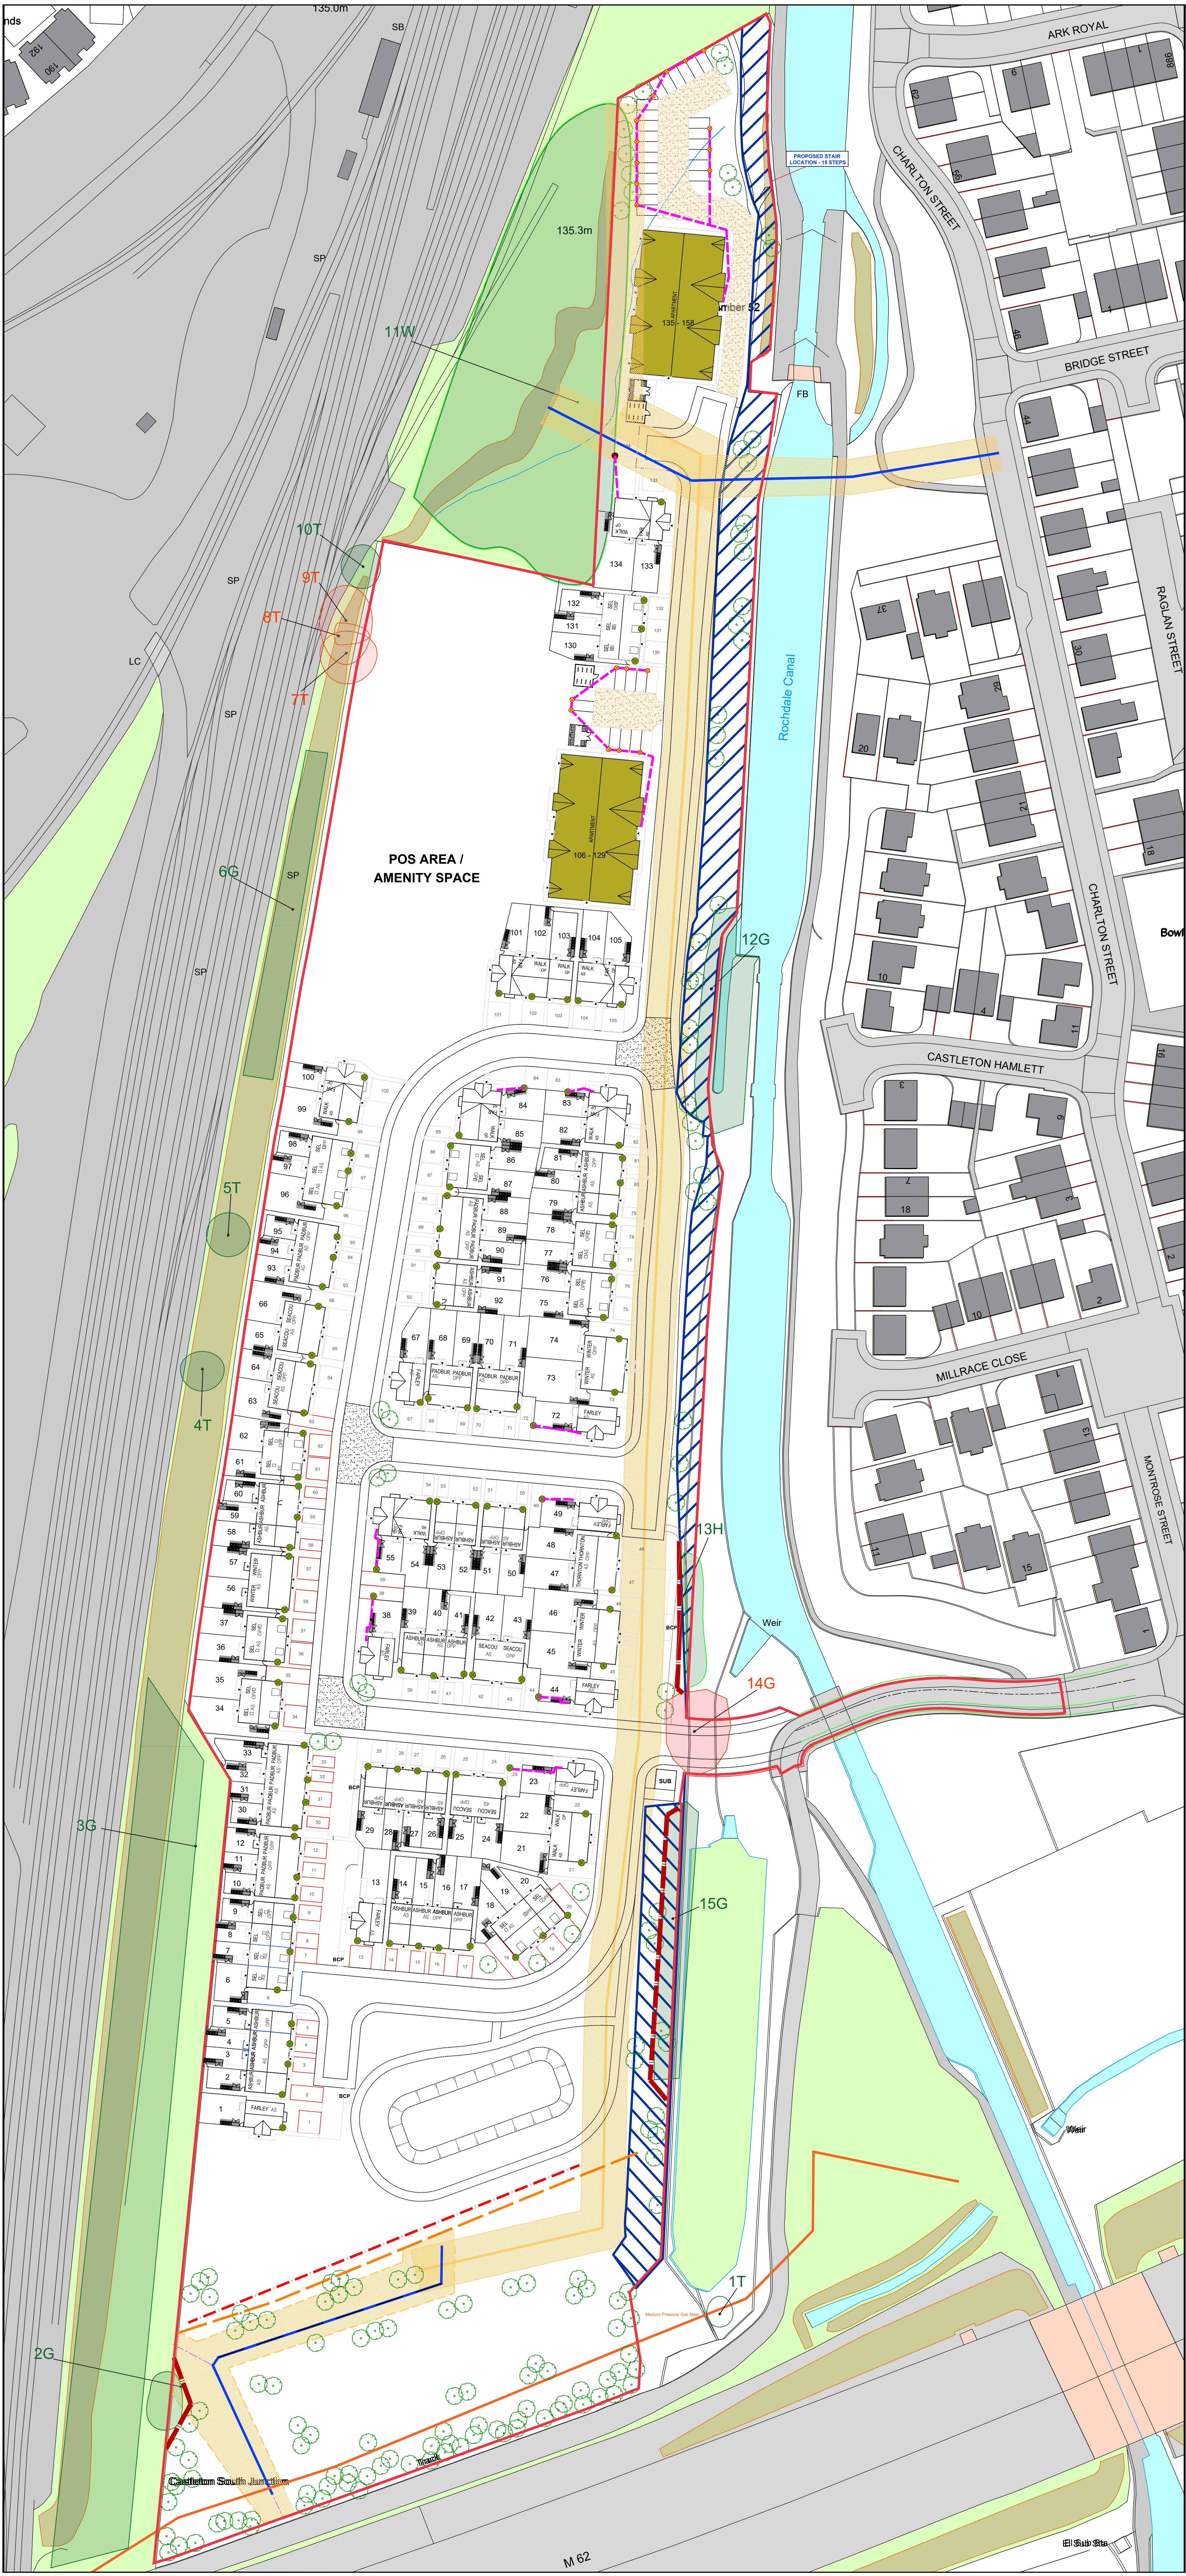


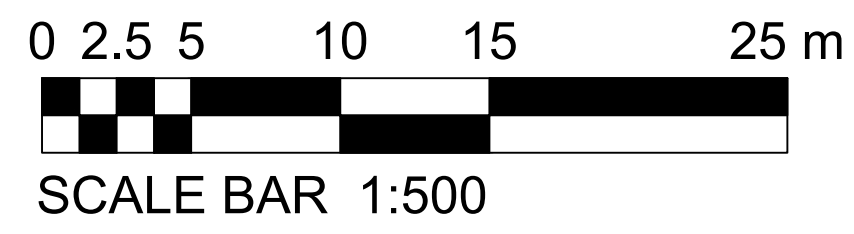

KEY

- Indicative wall mounted EV charging unit
- Indicative post mounted EV charging unit
- Indicative dual post mounted EV charging unit
- Indicative ducting to min. 450mm deep

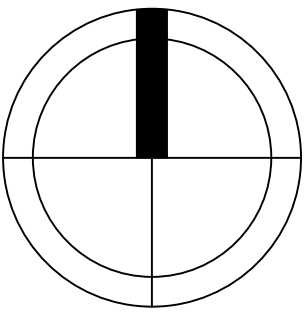

B		24/03/2025	LS	UPDATED TO LATEST LAYOUT	
A		10/03/2025	LS	UPDATED TO LATEST LAYOUT	
REV	DATE	DRAWN	DESCRIPTION		ARCH CHECK
TITLE					
CAR CHARGING LAYOUT					
 MCI A KEEP MOAT HOMES COMPANY M.C.I. Developments Ltd. 15 Beecham Court, Smithy Brook Road, Wigan, WN3 6PR tel: 08448871467 fax: 08448871468 web: www.mcidevelopments.com email: admin@mcidevelopments.com					
PROJECT					
TRUB FARM, ROCHDALE					
DRN BY	LS	SCALE	JOB REF	DRAWING NUMBER	REV
DATE	10.03.25	1:500 @ A0	000	MCI-100-DR-A-505	B