



SECTION C-C

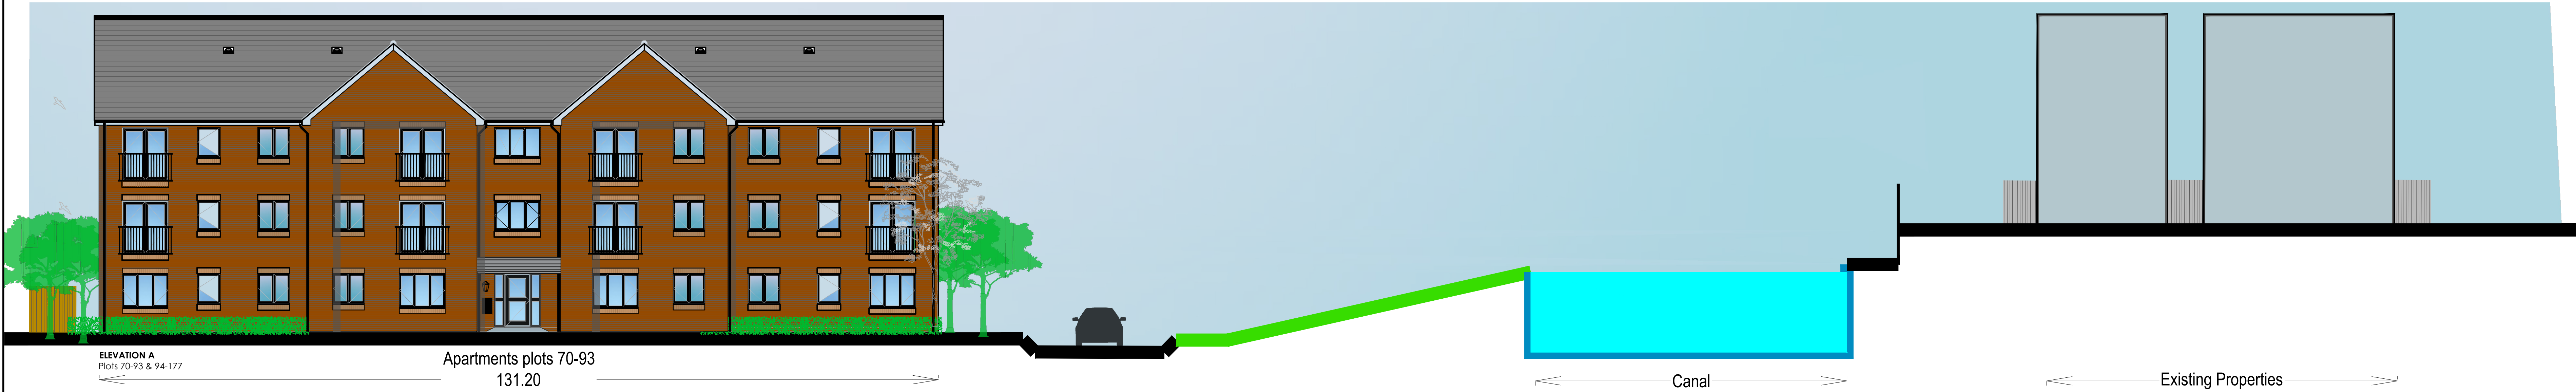

SECTION D-D



SECTION E-E

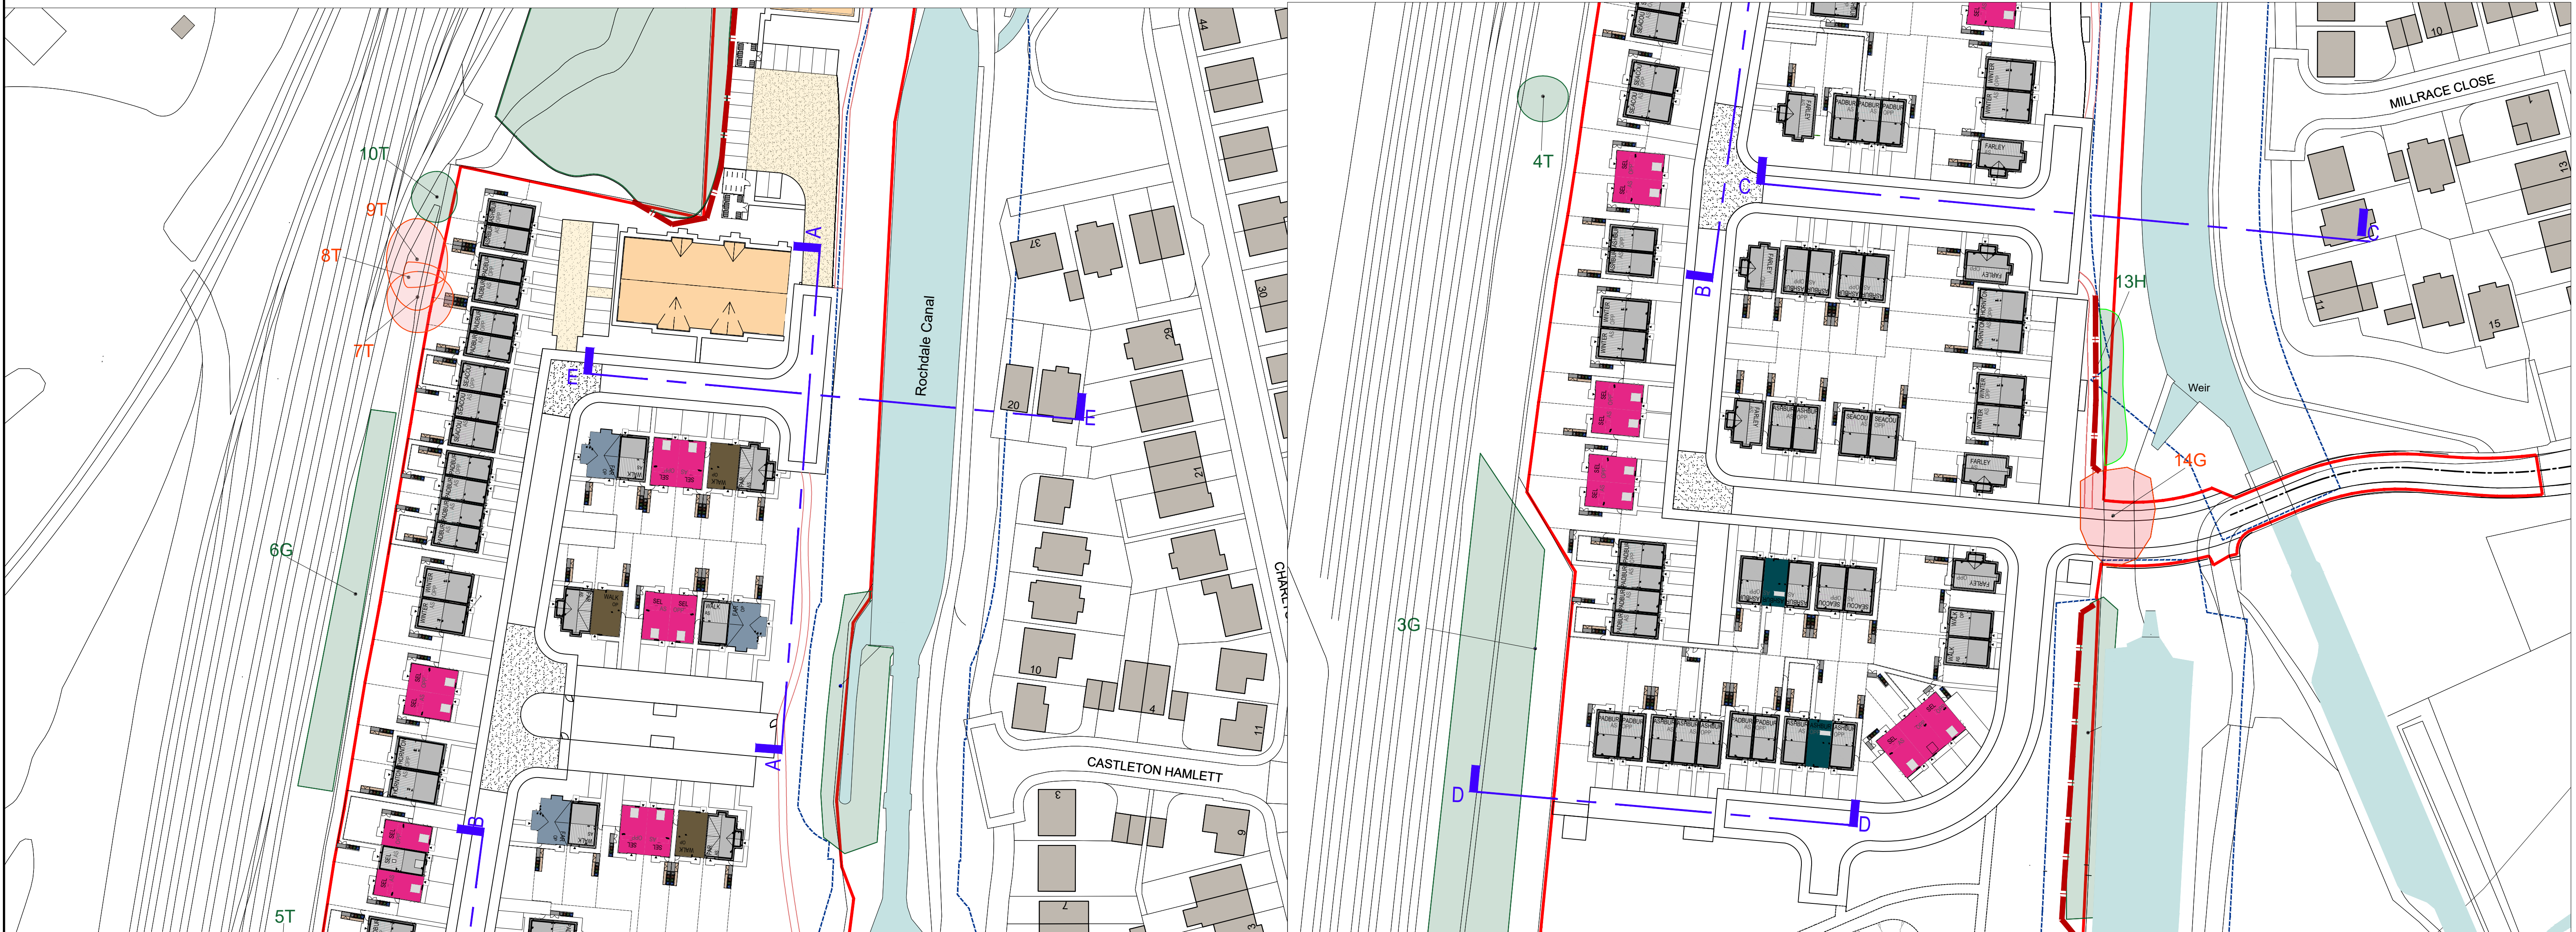

P2	10.9.24	IG	UPDATED TO REFLECT ELEVATION TREATMENTS		-	-
P1	2.7.24	IG	UPDATED TO MATCH CURRENT ELEVATIONS		-	-
REV	DATE	DRAWN	DESCRIPTION	ARCH CHECK	ENG CHECK	
TITLE						
STREET SCENES 2 OF 2						
			M.C.I. Developments Ltd.			
			15 Beecham Court, Smithy Brook Road, Wigan, WN3 6PR tel: 08448871467 fax: 08448871468 web: www.mcidevelopments.com email: admin@mcidevelopments.com			
A KEEPMOAT HOMES COMPANY						
PROJECT						
Trub Farm, Rochdale						
DRN BY	IG	SCALE	JOB REF	DRAWING NUMBER	REV	
DATE	18.03.24	1:100 @ A0	100	MCI-100-DR-A-410	P2	