


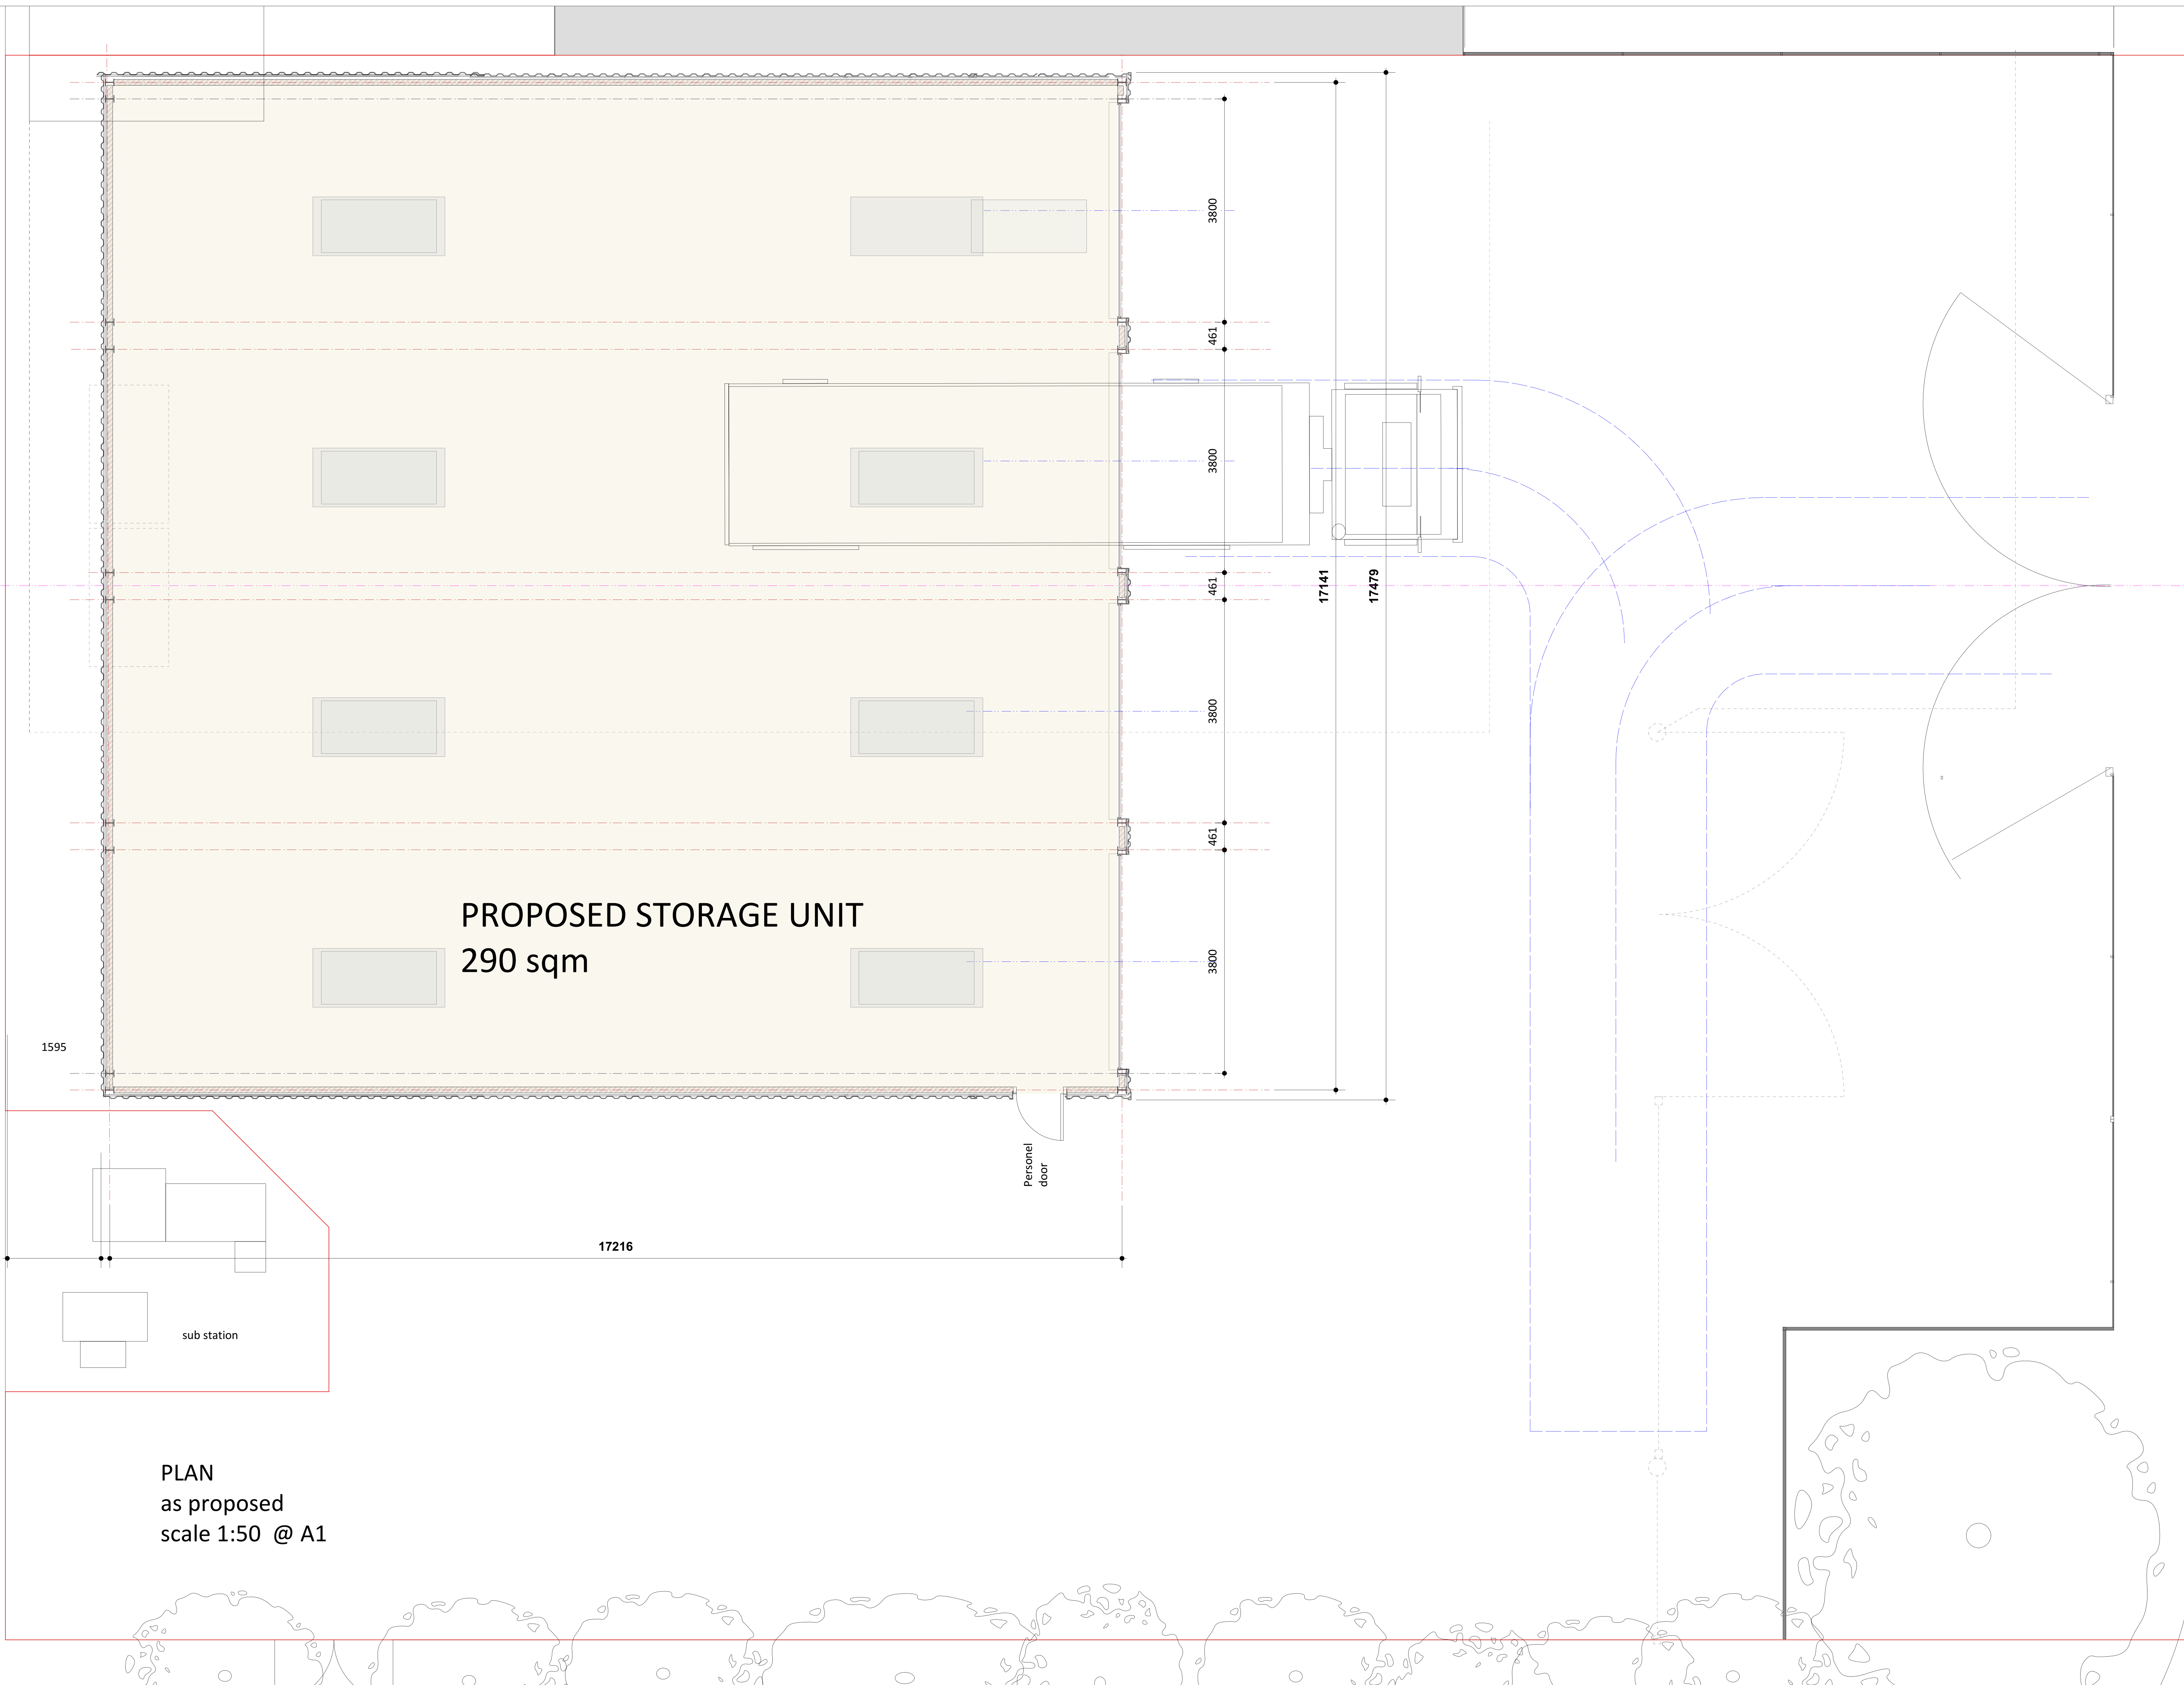

PLAN
as proposed
scale 1:50 @ A1

SUBJECT TO PLANNING & BUILDING REGULATION APPROVAL
Commencement on site before full Building Regulation approval at own risk

Revisions	

client	Planning amendments	Sept 2024
Mr M. Bates		
project		
Proposed Vehical Garage Unit		
site		
Bates Concrete, Land Off Grimshaw Lane , Middleton, Rochdale, M24 2AE		
drawing	date	Sept 2024
PLAN	sheet no.	3
as proposed	scale	as indicated @ A1
status	Planning Submission	
	A	rev.