



File name: C:\PERSONAL\SUITE\WSP\WSP-SHP3-PLOT-DR-D-0104.DWG, printed on 28 November 2024 08:43:48, by Ramon, Dorian

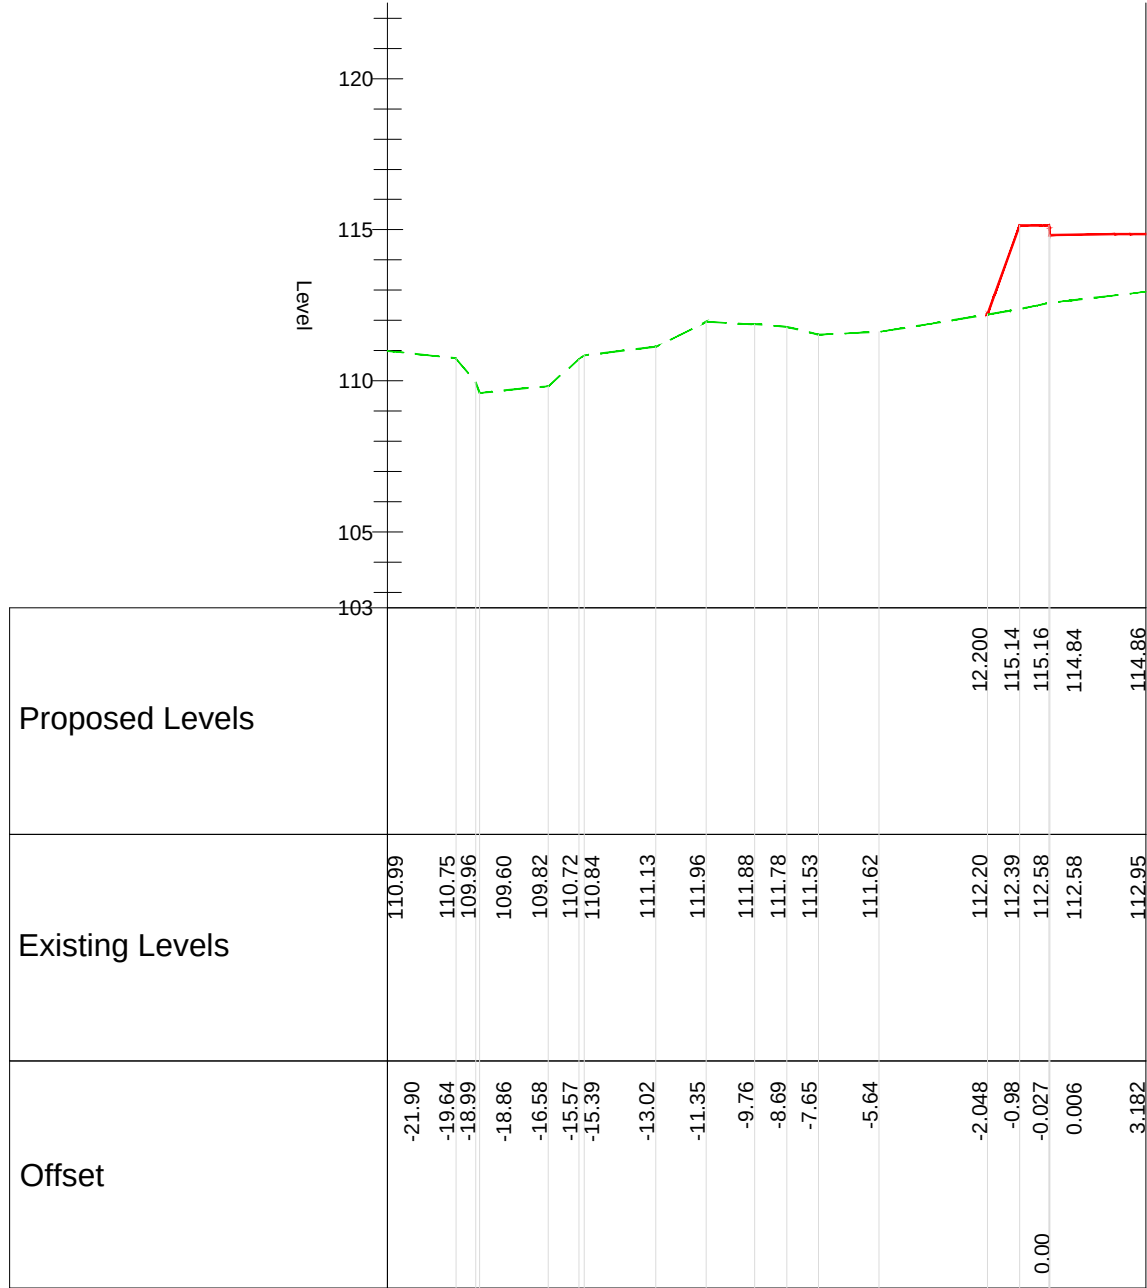


SECTION J-J

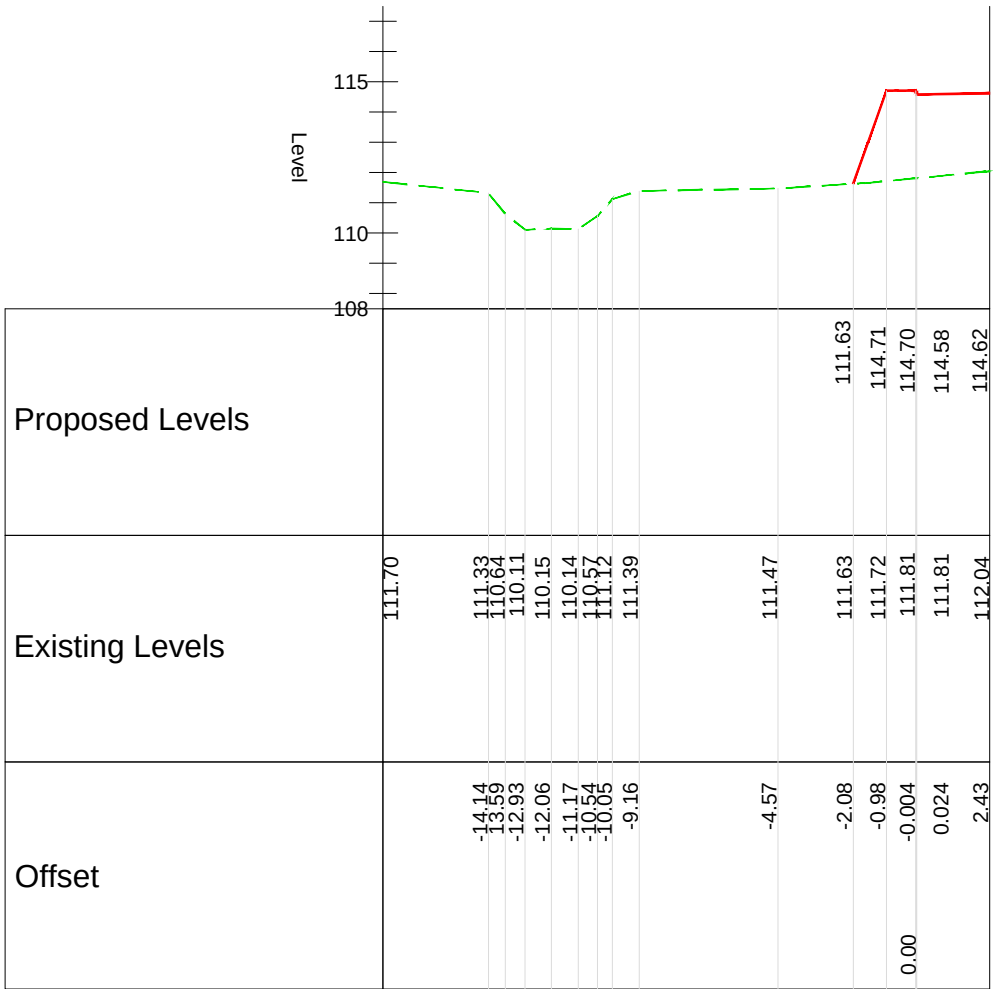

SECTION K-K




SECTION L-L

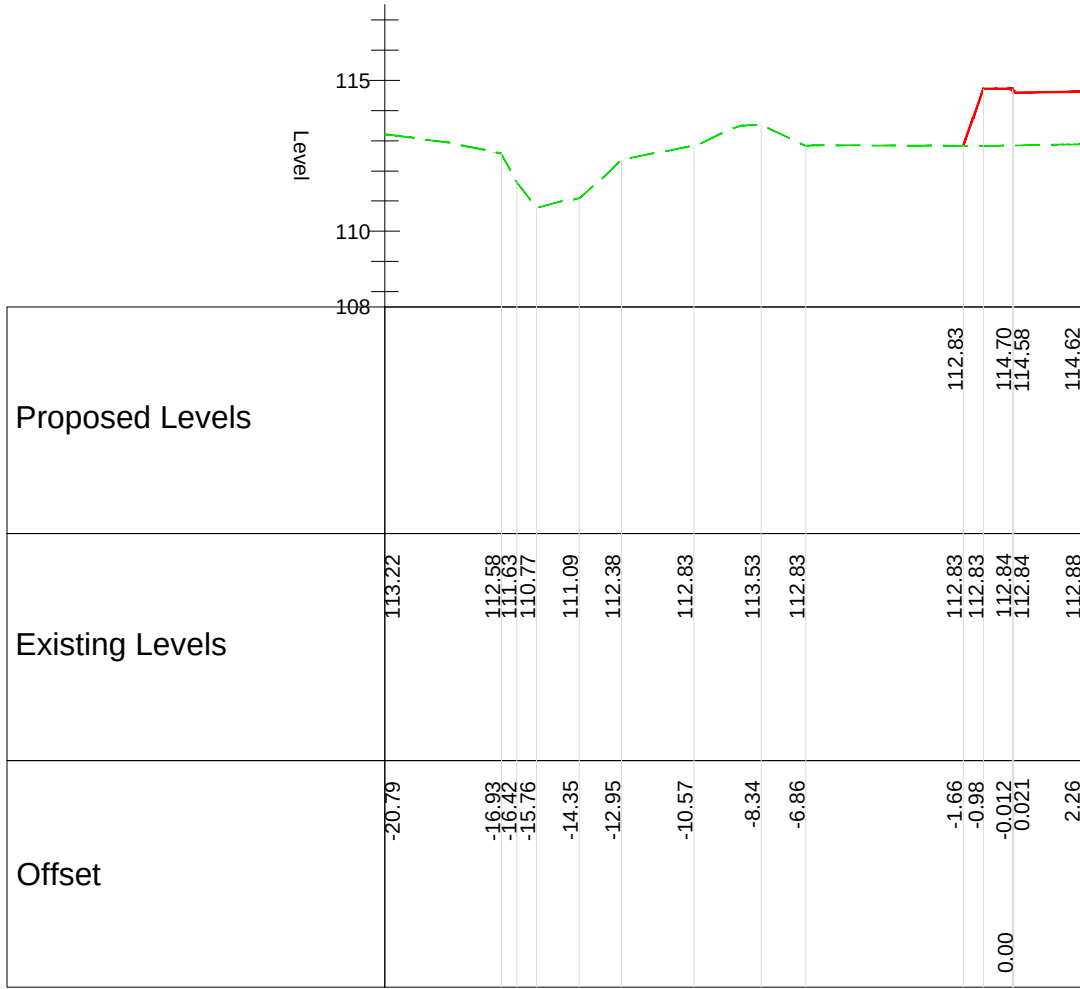

SECTION M-M



SECTION N-N

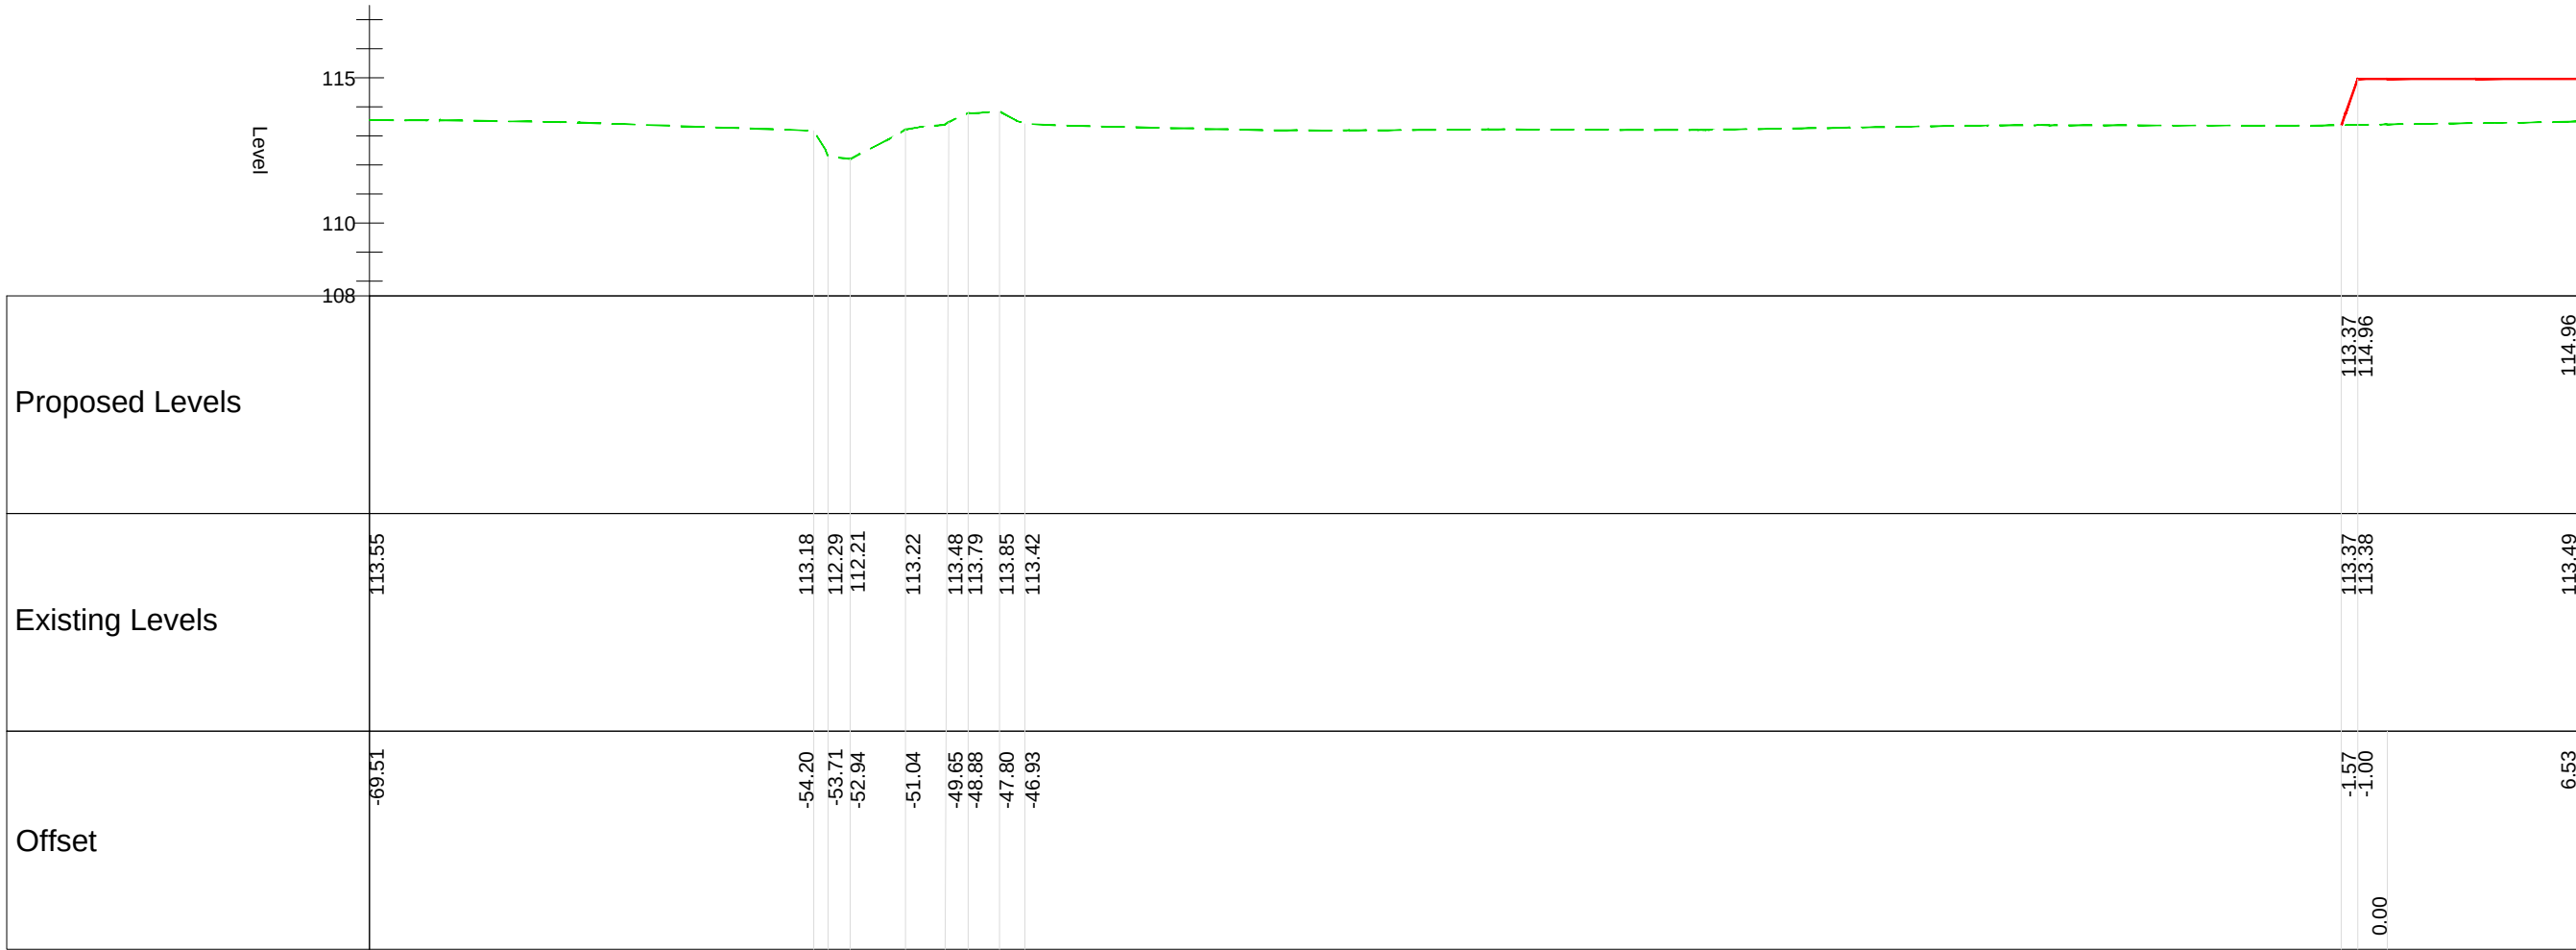

SECTION O-O

DO NOT SCALE

- NOTES:
- DO NOT SCALE FROM THIS DRAWING.
 - DRAWING TO BE PRINTED IN COLOUR.
 - ALL DIMENSIONS ARE IN METRES UNLESS OTHERWISE STATED.
 - FOR LOCATION OF SECTION MARKERS REFER TO SOHW-WSP-SHP3-PLOT-DR-D-0102

KEY:

— PROPOSED SURFACE

- - - EXISTING SURFACE

P01	28/11/2024	SR	FIRST ISSUE	DW	DW
REV	DATE	BY	DESCRIPTION	CHK	APP

DRAWING STATUS:	S2 - FOR INFORMATION
-----------------	----------------------



8 First Street, Manchester, M15 4GU, UK
T+ 44 (0) 161 200 5000
wsp.com

CLIENT:	RUSSELLS SOUTH HEYWOOD COMMERCIAL LTD
---------	---------------------------------------

ARCHITECT:	AEW ARCHITECTS
------------	----------------

SITE/PROJECT:	SOUTH HEYWOOD PLOT 3
---------------	-------------------------

TITLE:	EXISTING NORTHERN AND SOUTHERN WATERCOURSE CROSS SECTIONS SHEET 2 OF 2
--------	--

SCALE @ A1:	1/250	CHECKED:	DW	APPROVED:	DW
PROJECT NO:	70089657	DESIGNED:	SR	DRAWN:	SR
				DATE:	November 24

DRAWING No:	SOHW-WSP-SHP3-PLOT-DR-D-0104	REV:	P01
-------------	------------------------------	------	-----