



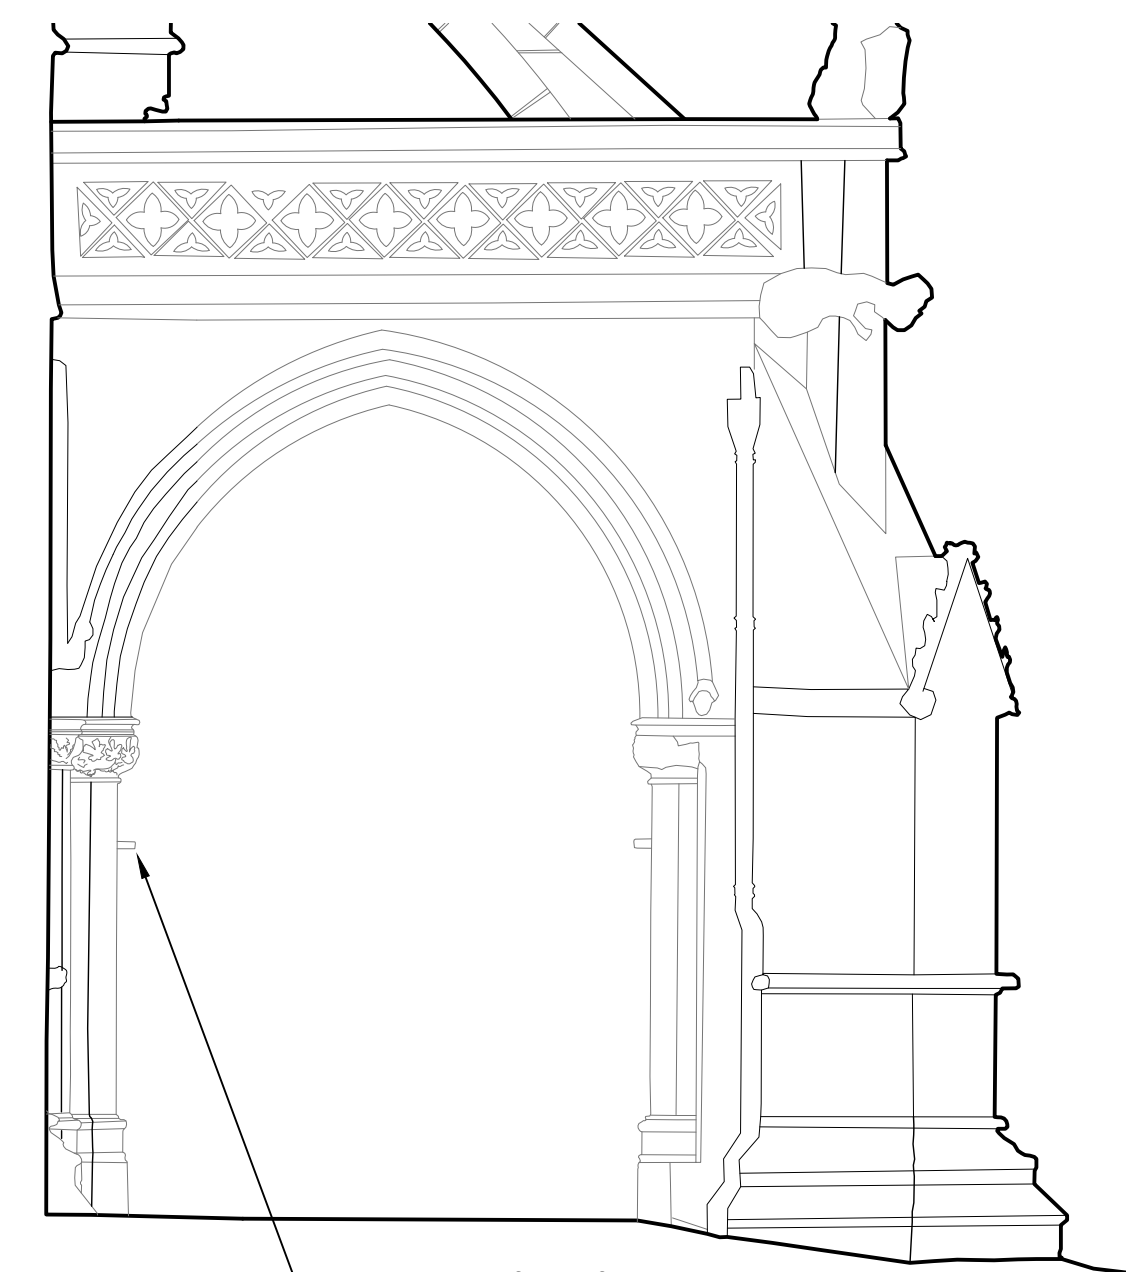

Existing Elevation PP
1:50 @ A1

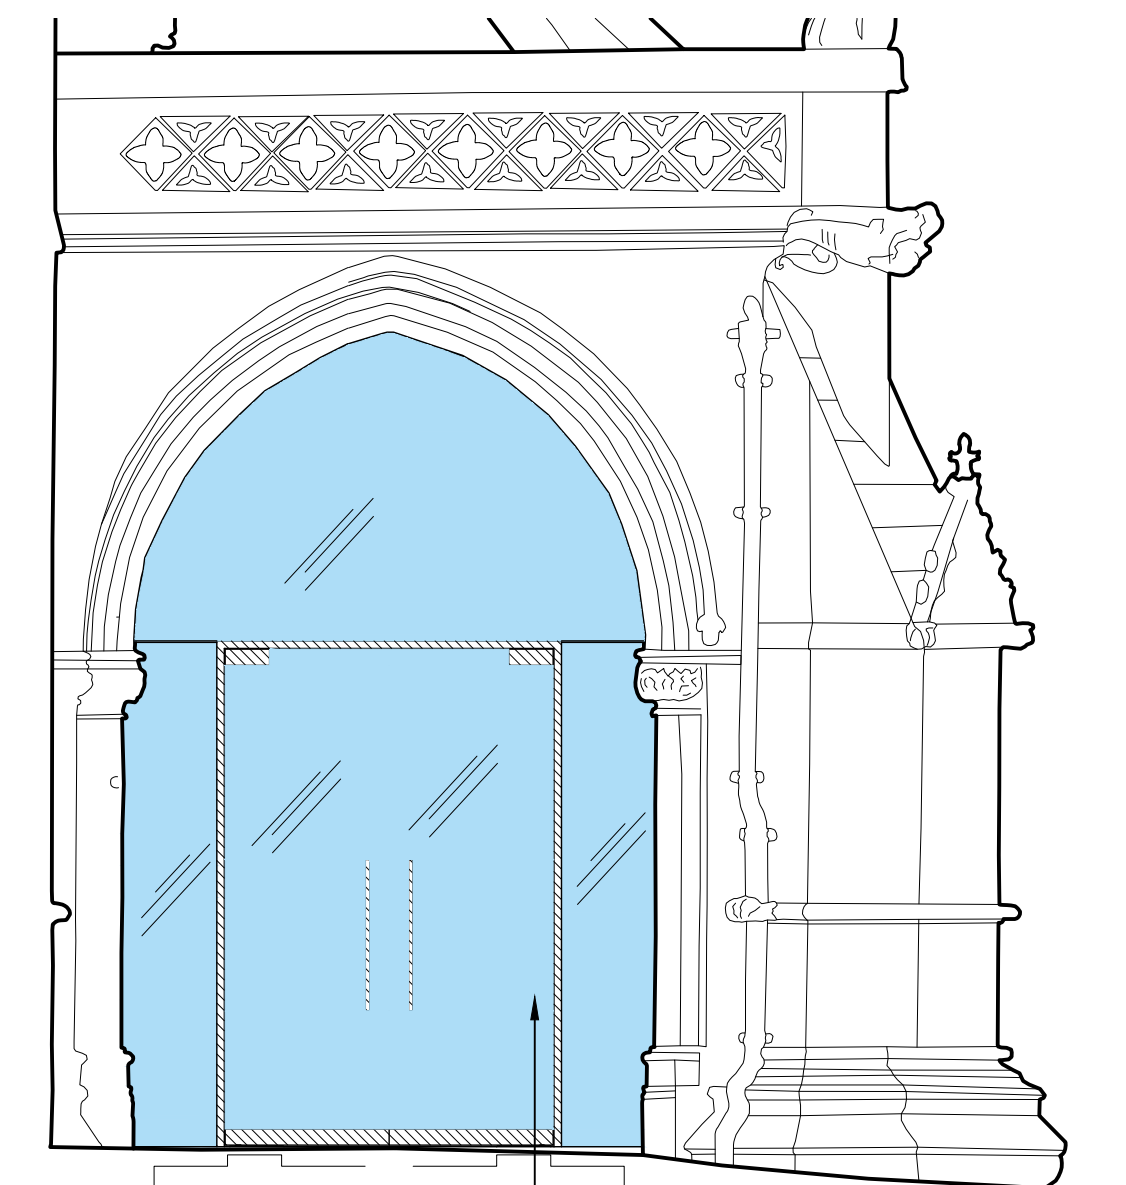


Proposed Elevation MM
1:50 @ A1


Refer to dwg 3177 for details of door DG11.2 - door DG1F.1 details to match but there may be minor dimensional differences. All dimensions for both doors to be checked on site and full size templates and profiles to be made as necessary.




Existing Elevation - North
1:50 @ A1

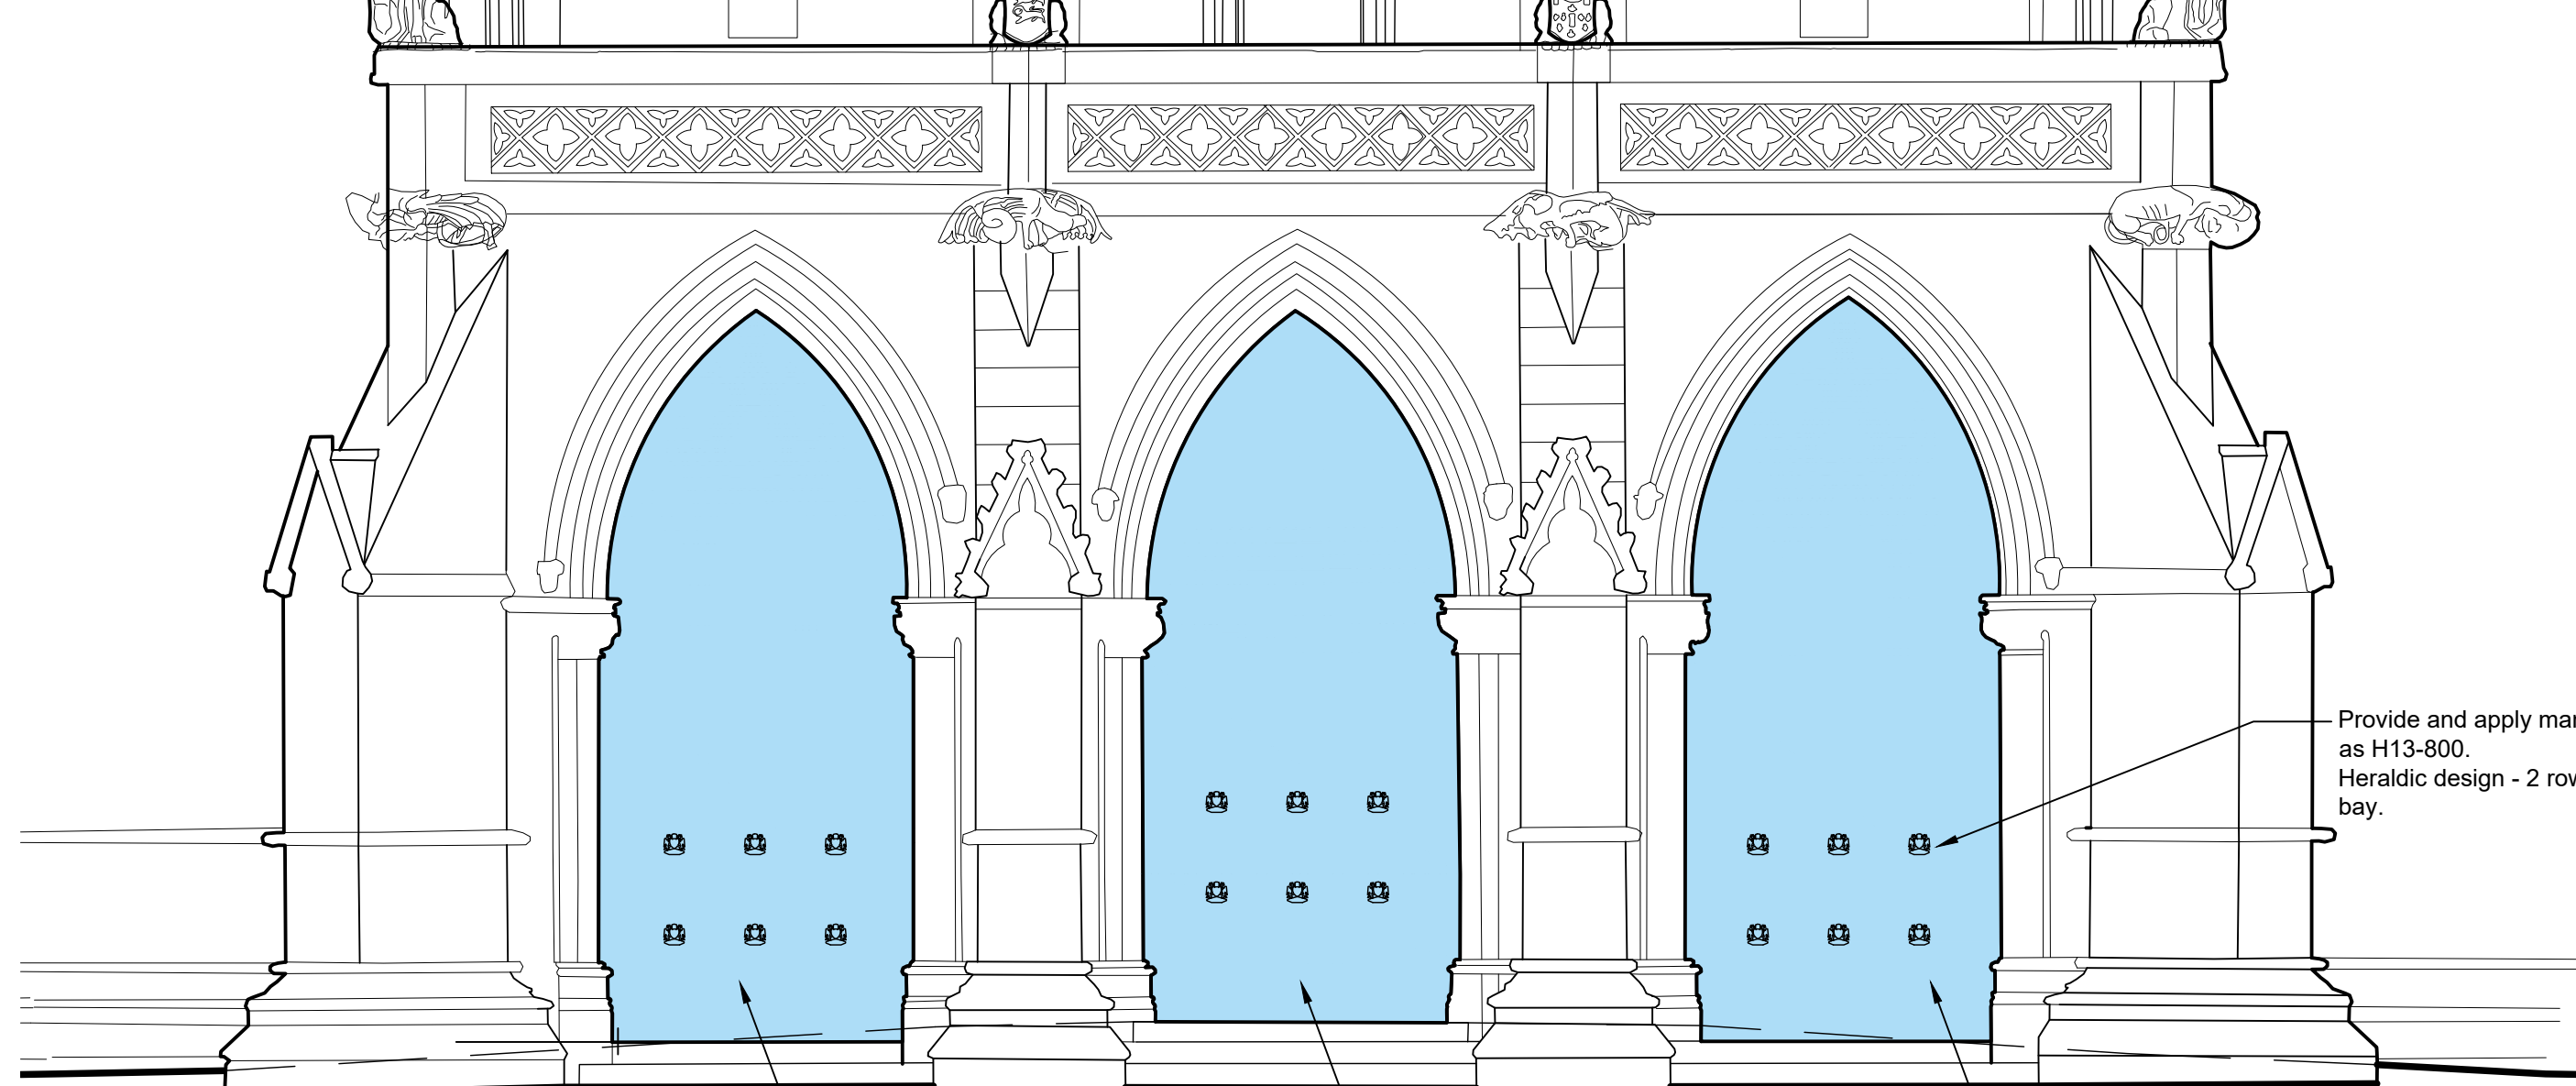


Proposed Elevation - North
1:50 @ A1

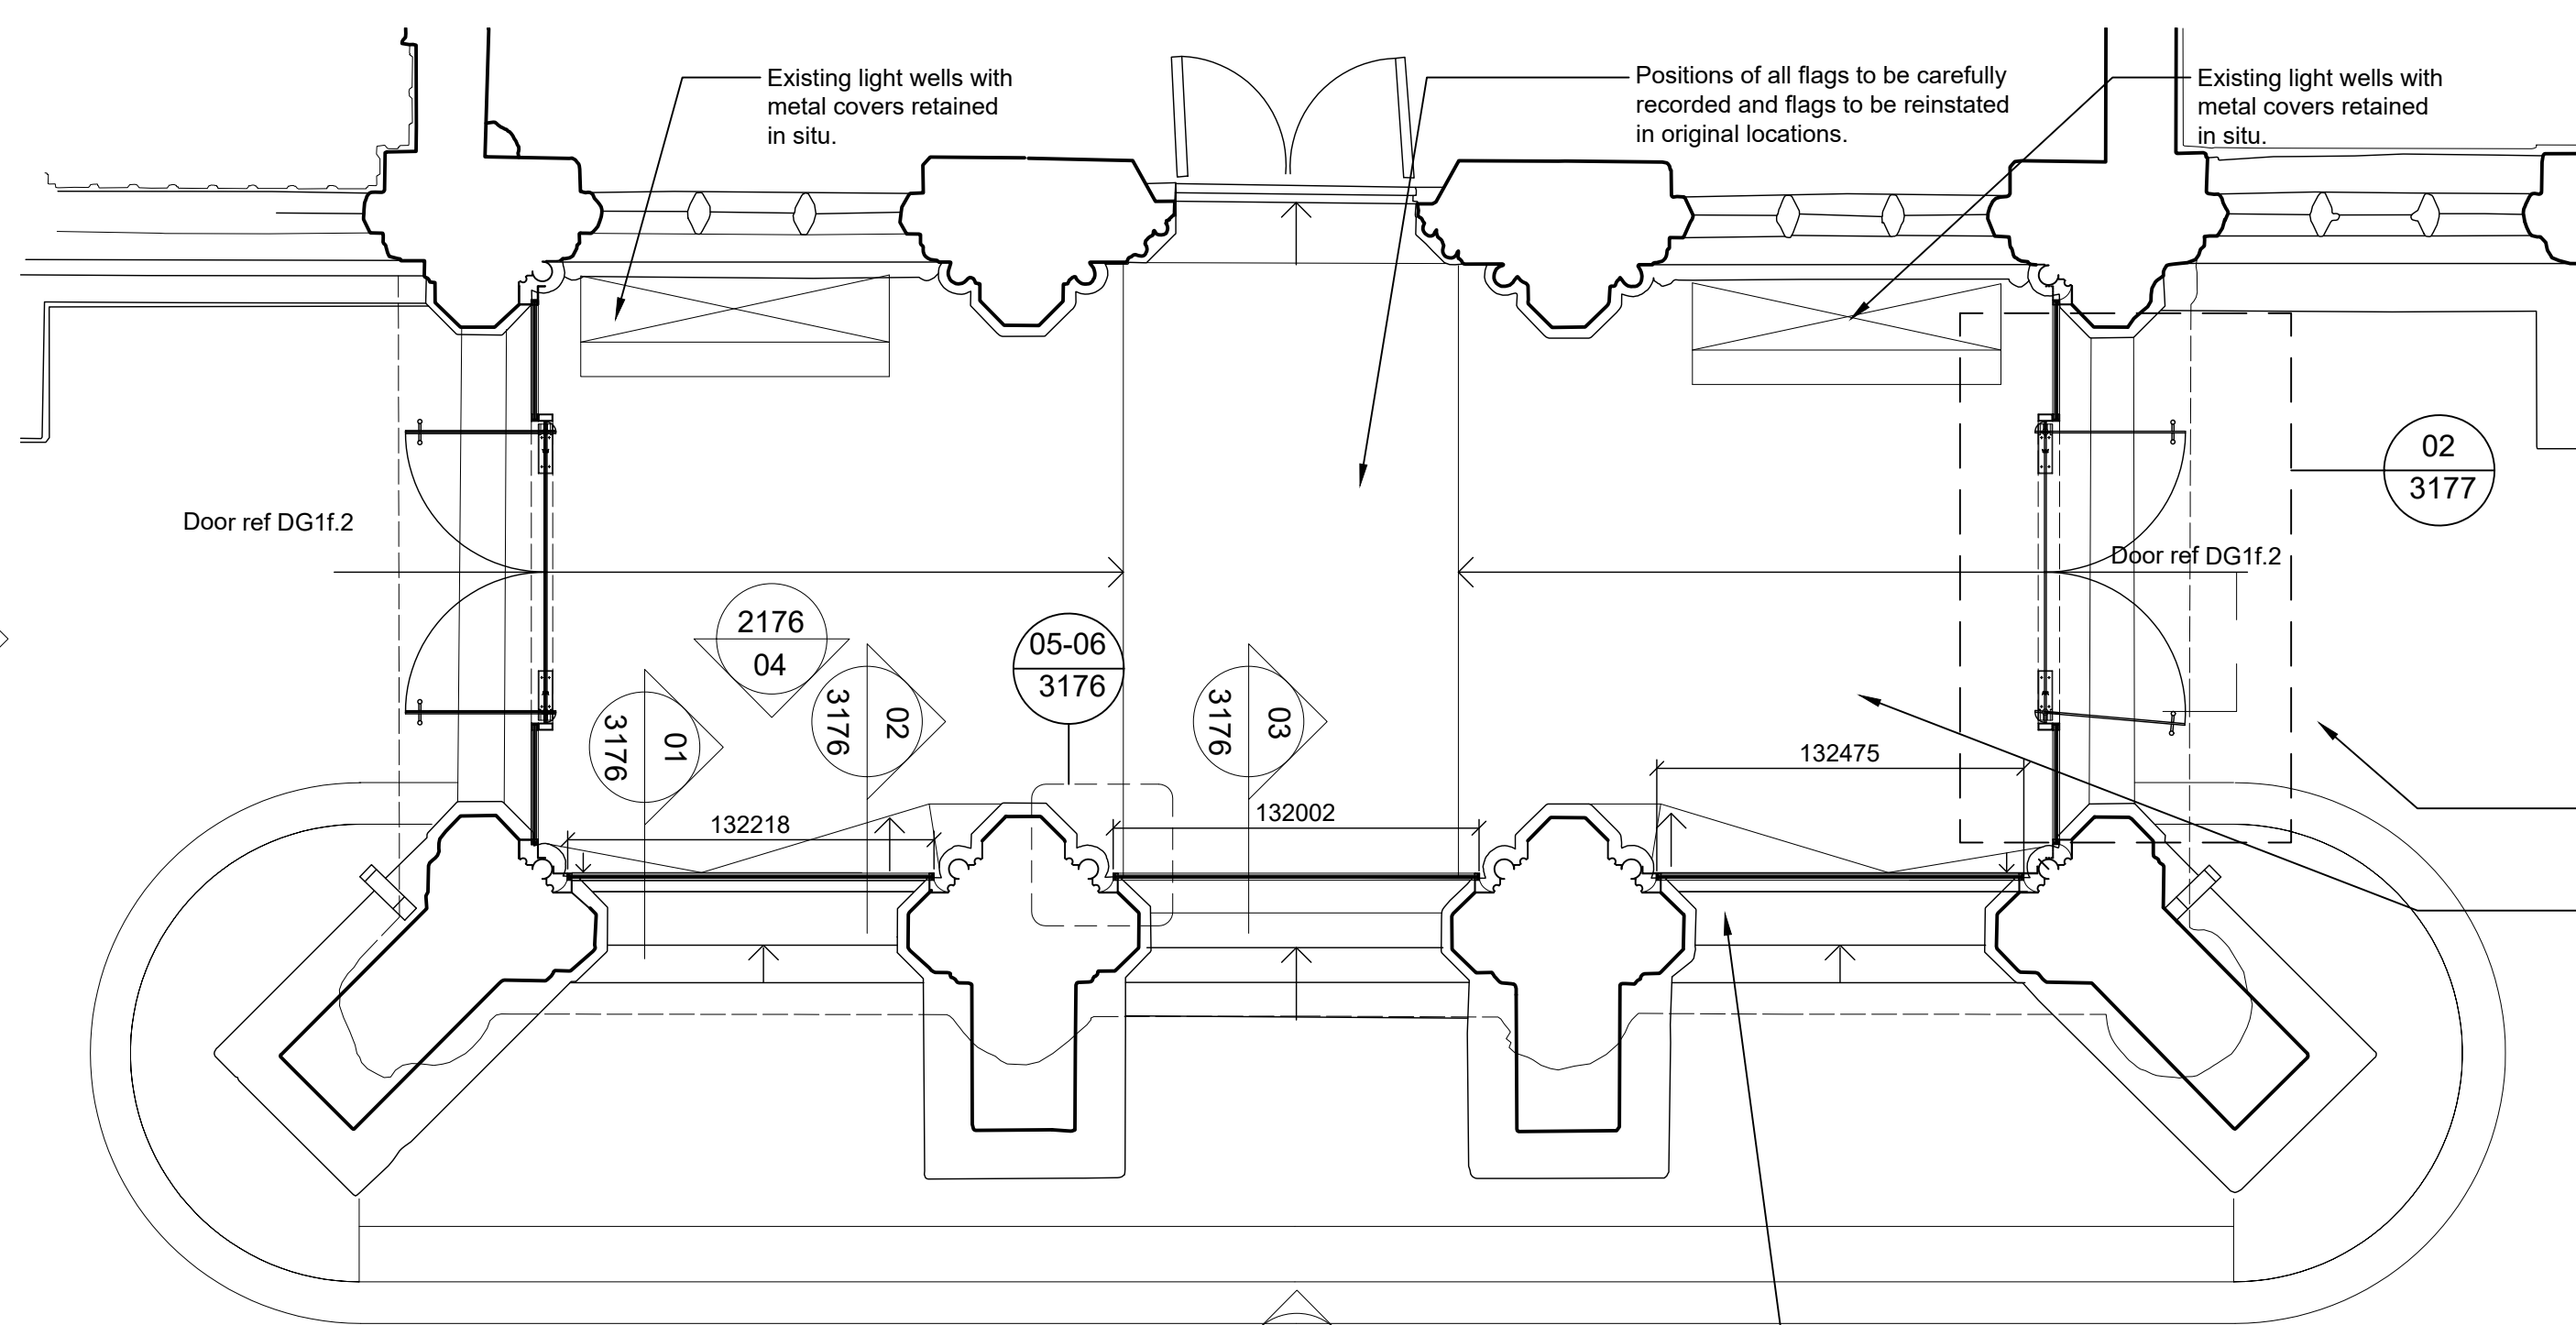

Proposed Plan
1:50 @ A1

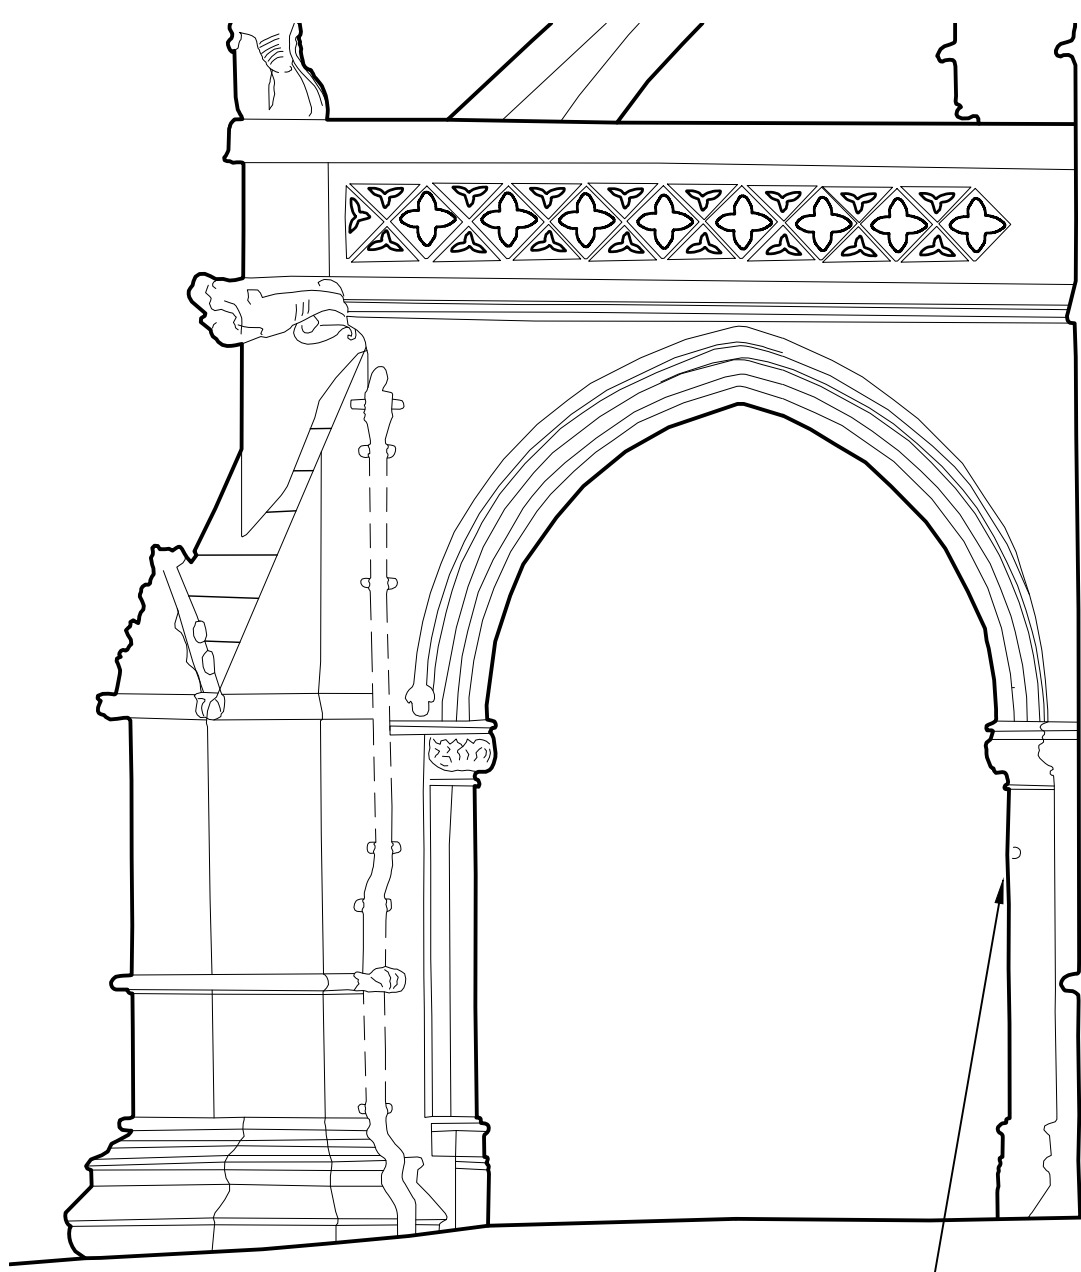

Existing Elevation MM
1:50 @ A1

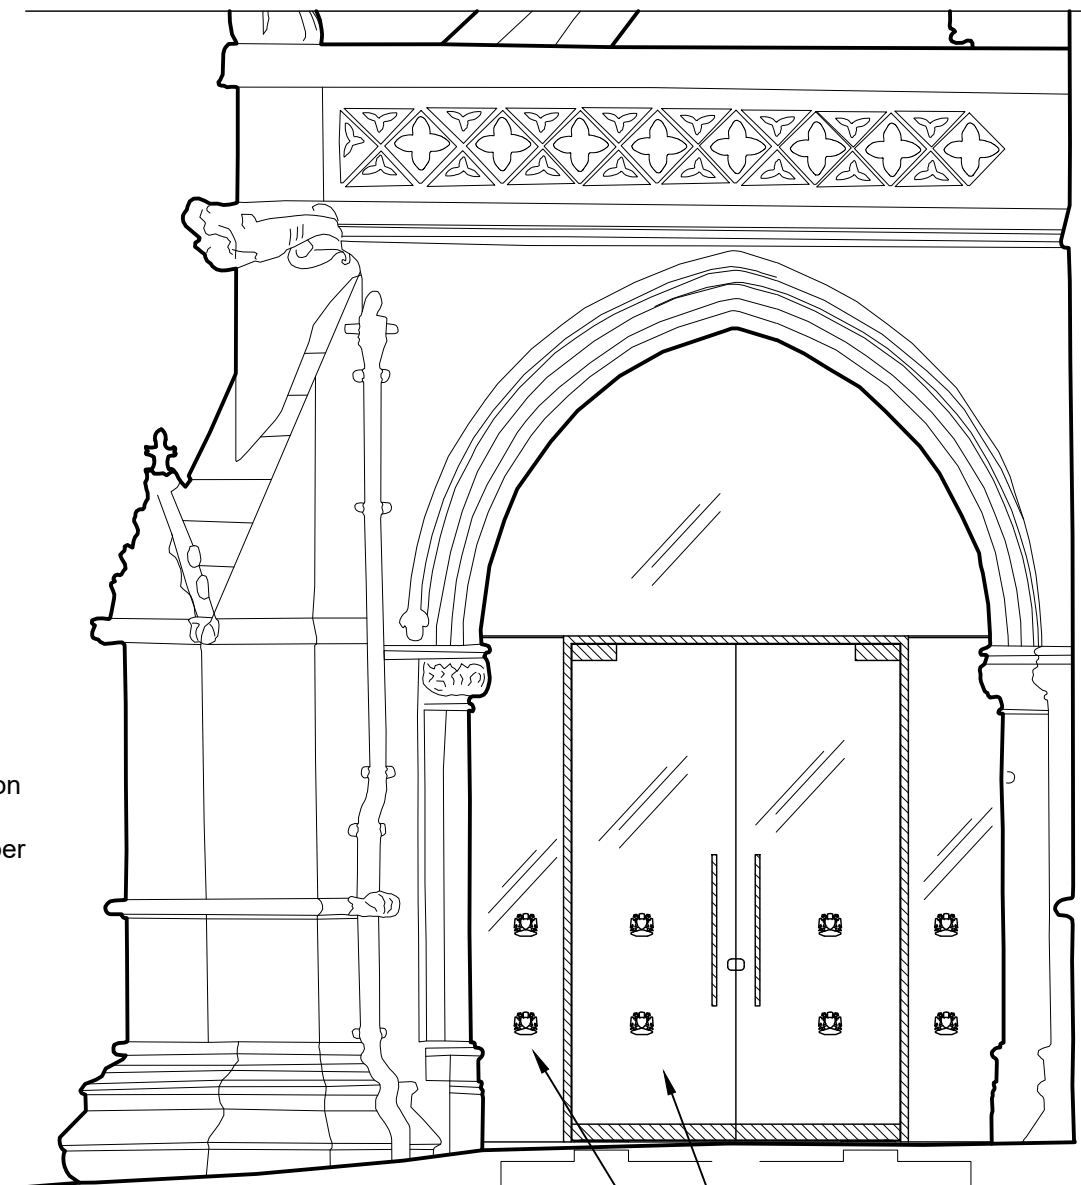

Proposed Elevation PP
1:50 @ A1

Refer to dwg 3177 for door and over/side panel details.

Provide and apply manifestation as H13-800. Heraldic design - 2 rows of 1 per bay to side panels and 2 rows of 1 to each door.

- Notes
- Any dwg format drawing is to be read in conjunction with and at the scale of the accompanying pdf.
 - Where colours other than black or grey are used, the drawing must be plotted in colour.
 - For status 'C' (Construction) drawings all dimensions are to be checked on site by the contractor, scaling is for Local Authority purposes only.
 - Unless otherwise indicated, all dimensions are in millimeters.
 - All information on this drawing is to be read in conjunction with the relevant Donald Insall Associates specification and trade contractors' drawings and information by specialists.
 - In the event of any discrepancy, please contact us immediately.
 - This drawing may contain survey information by others and is to be used solely for the purposes for which it was issued.
 - These are uncontrolled documents issued for information purposes only. If you have any queries regarding the drawings, please contact DIA immediately.
 - Please note DIA cannot be held responsible for any errors arising from changes made to an uncontrolled dwg file.

© 2019 DONALD INSALL ASSOCIATES LTD

Status codes			
S0	Work in Progress	D1	Suitable for Costing
S1	Suitable for Co-ordination	D2	Suitable for Tender
S2	Suitable for Information	D3	Suitable for Contractor Design
S3	Suitable for Review & Comment	D4	Suitable for Manufacture/Procurement
S4	Suitable for Stage Approval		
A1,A2,A3, An etc.	Approved and accepted as stage complete		
B1,B2,B3, Bn etc.	Partially signed off, with minor comments from the Client		
CR	Construction Record		

Rev	Date	Dwn	Auth	Revision
C01	10-11-22	SZG	RZM	Issued for Construction.
P04	10-05-21	SZG	CSH	Tender Issue.
P03	22-02-21	SXG		Measurement issue
P02	22-05-20	EXW	RZM	Updated following client amendments, RIBA 3 & consents
P01	24-04-20	CSH	RZM	Initial Issue
Rev	Date	Dwn	Auth	Revision
Scale A1@	Status	Purpose of issue		
50	CR	For Construction		

File Name							
RTH - DIA - ZZ- ZZ - DR- A - 3175 C01							
Project	Originator	Volume	Level	Type	Role	Number	Revision

Rochdale Town Hall
for Rochdale Development Agency

Detail - Porte Cochere - Sheet 1 of 3
Phase 2

Donald Insall Associates
Chartered Architects and Historic Building Consultants

Bridgegate House, 5 Bridge Place, Chester CH1 1SA
(*44) 01244 350 063
chester@insall-architects.co.uk

0 0.5 1 2.5
Scale 1:50 m