


DO NOT SCALE, REFER TO FIGURED DIMENSIONS ONLY

C01	21/03/24	PSL	PT
FIRST ISSUE			
C02	30/04/24	PSL	PT
CONDENSER COMPOUND RELOCATED			

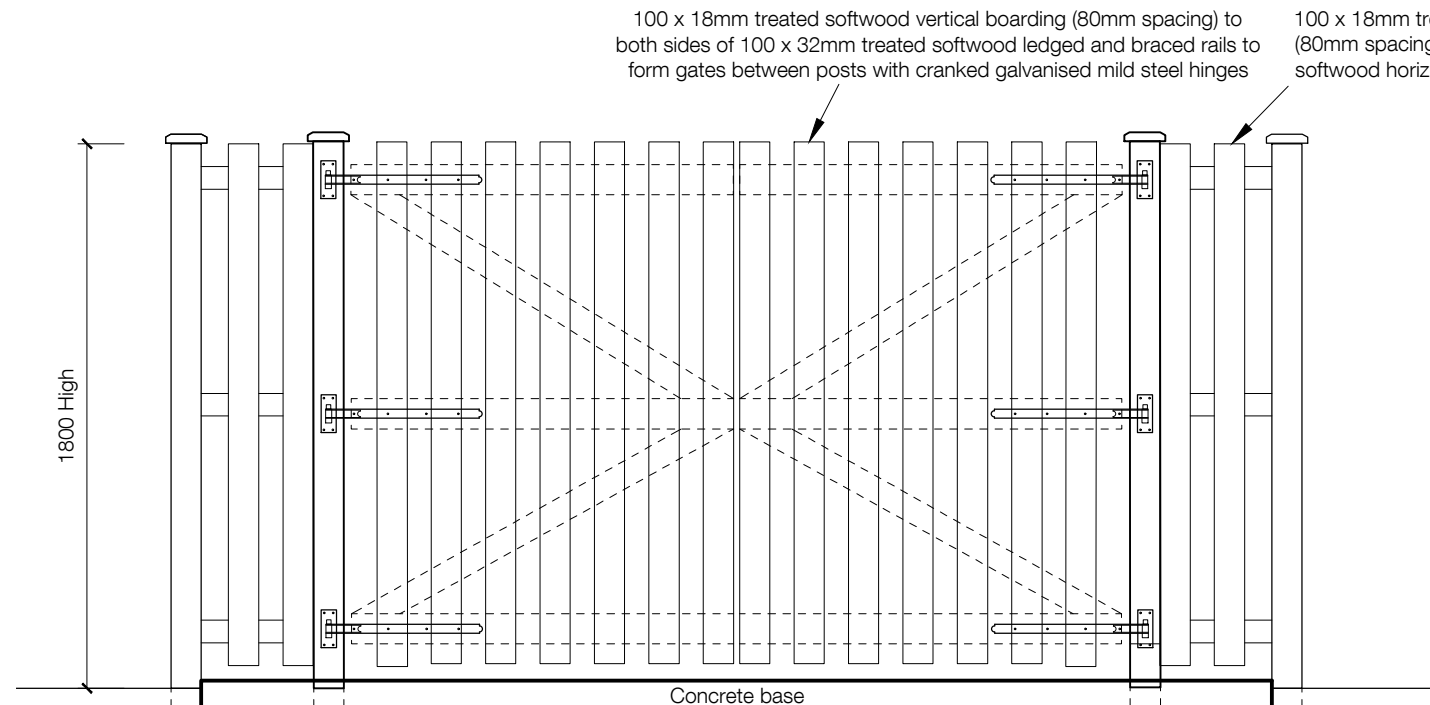

100 x 18mm treated softwood vertical boarding (80mm spacing) to both sides of 75 x 50mm treated softwood horizontal rails housed into timber posts

125 x 125 x 32mm chamfered treated timber post capping

1800 High

100 x 100mm root fixed treated timber posts

Concrete base




6 East Parade | Leeds | LS1 2AD
0113 887 3100
www.dla-architecture.co.uk

KINGSWAY PLOT J

UNIT J2 CONDENSER COMPOUND SETTING OUT

DLA REF	DRAWN	REVIEWED
2022-052	PSL	CF

STATUS: CONSTRUCTION REVISION: C 02
T:\2022\2022-052\CAD\05-Autocad\Dwgs\90035.dwg