



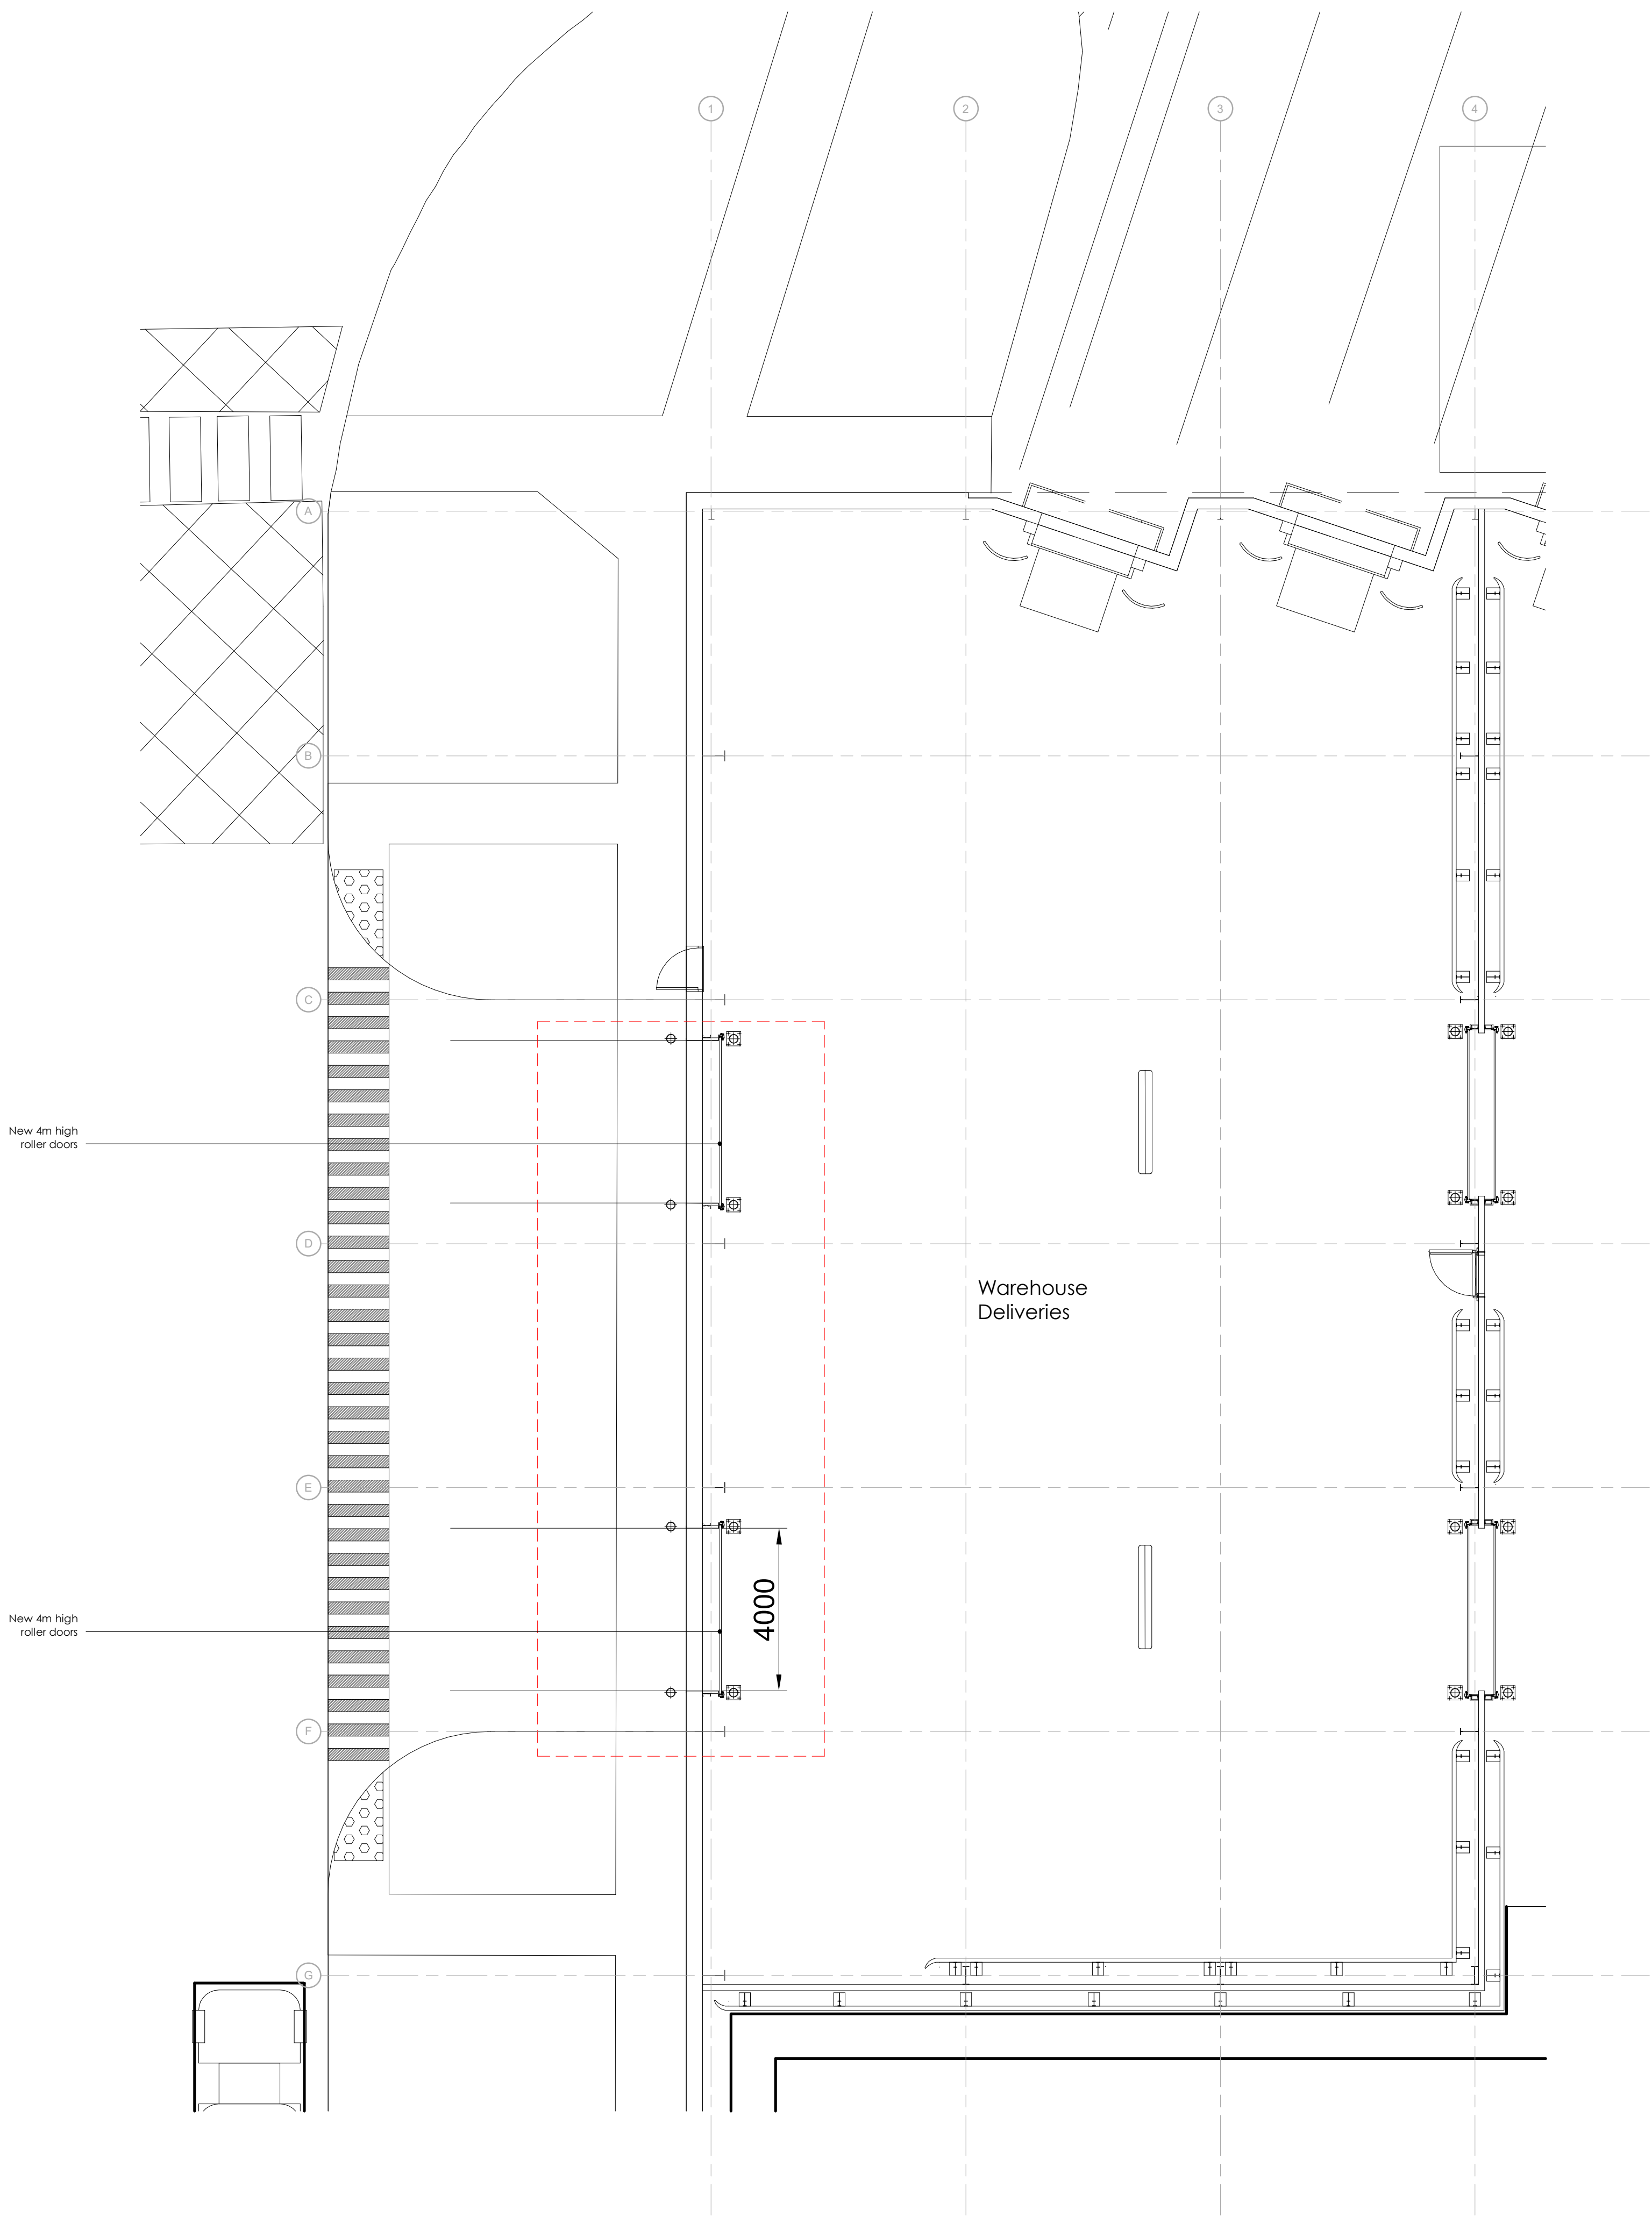


DO NOT SCALE - ALL DIMENSIONS TO BE VERIFIED ON SITE
DO NOT DERIVE DIMENSIONS FROM DIGITAL MEDIA

REV	DESCRIPTION	BY	CHECK	DATE
P01	Planning NMA Application	RG	BT	07/05/2025

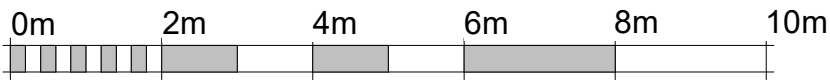

VISUAL SCALE 1:100 @ A1

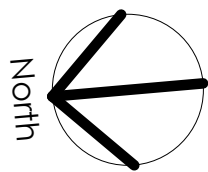

STATUS: PLANNING		
JOB TITLE: GXO Middleton M24 2YX		
DRAWING TITLE: Proposed Ground Floor Warehouse Deliveries		
DRAWN BY: RG	SCALE - A1: 1 : 100	DATE: MAY 25
PROJECT NO. P1063	DRAWING NO. 00_045	REV. P01

JJL Design and Build
Architectural Services
Crag Mount,
Leigh Lane,
Bramshat,
Uttoxeter,
Staffordshire,
ST14 5BQ
Email: enquiries@jjldesign.co.uk
Web: www.jjldesign.co.uk

