


NOTE:
1. ANY DISCREPANCIES TO BE REPORTED IMMEDIATELY TO THE ARCHITECT.
2. ALL DIMENSIONS TO BE SITE CHECKED & VERIFIED BY THE CONTRACTOR PRIOR TO THE MANUFACTURE OR ORDER OF ANY MATERIALS OR GOODS.

KEY:


- Social Space
- Teaching Space
- Ancillary Space
- Roof Garden
- Circulation

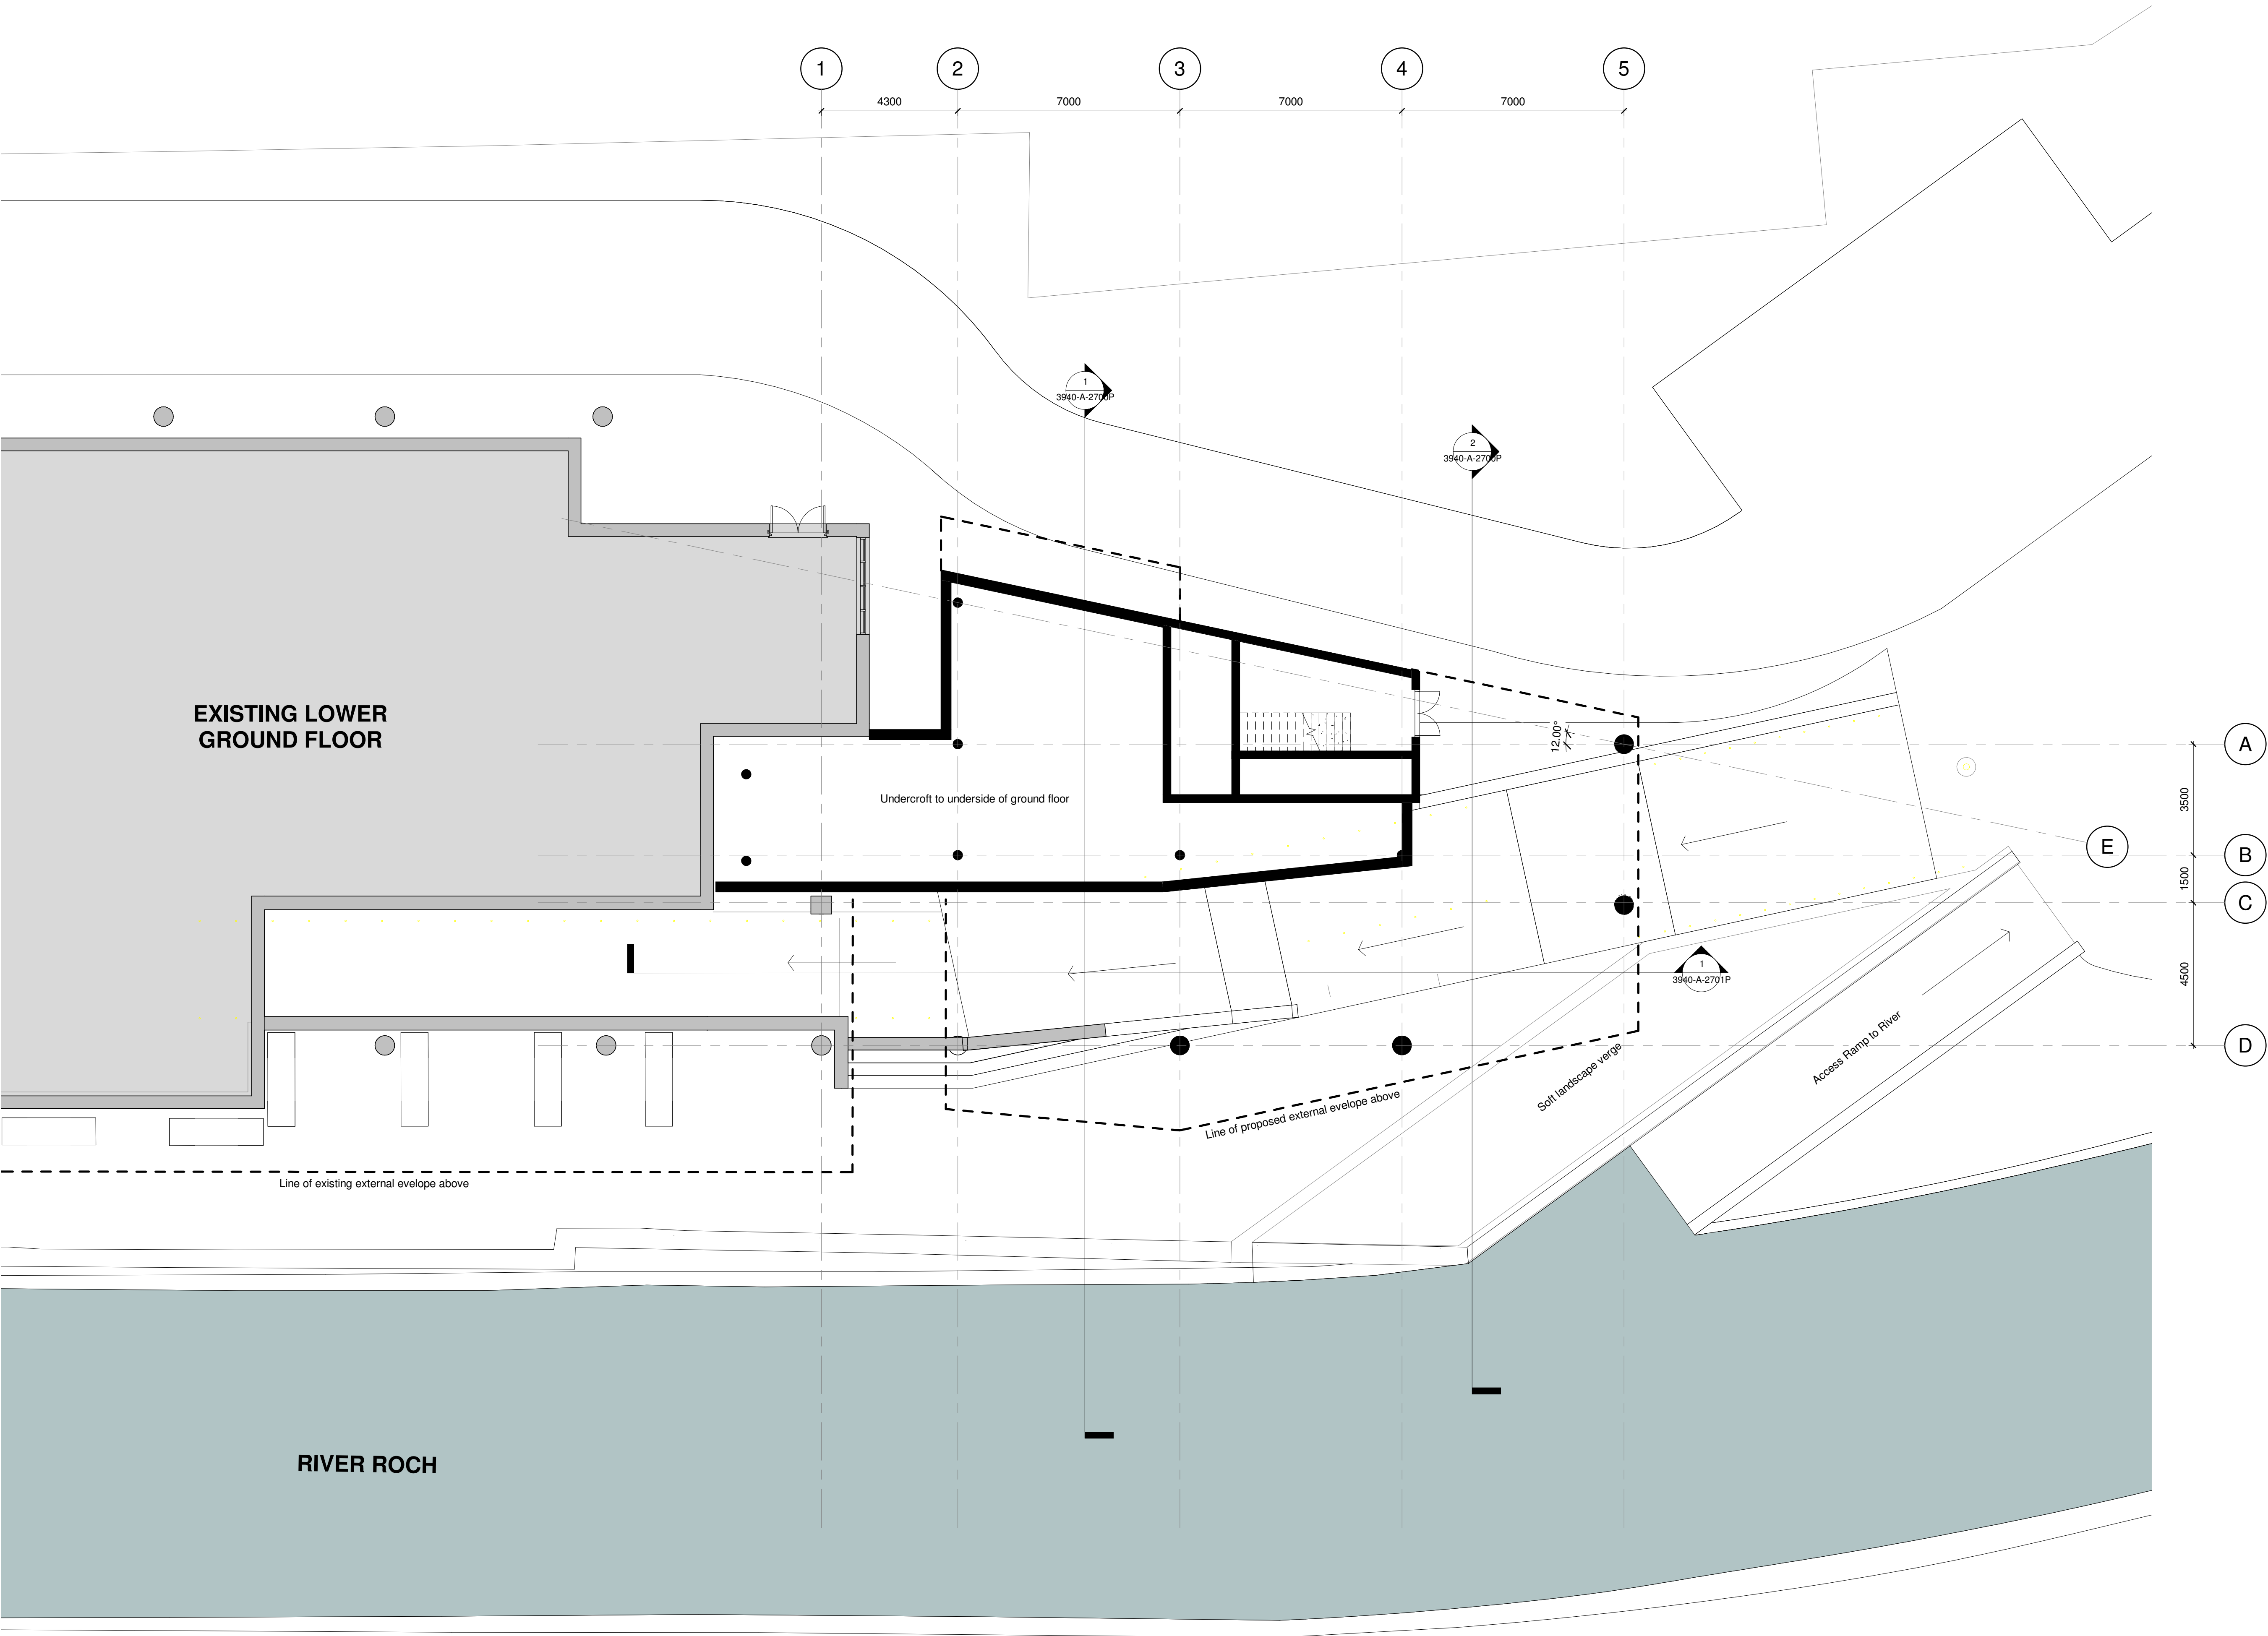

Proposed GA Lower Ground Plan
1 : 100

P2	Planning Permission Submission	02.11.22
P1	Issued for comment	28.10.22
Rev	Description	Date
PLANNING		
Rochdale Sixth Form College College Road, Rochdale, OL12 6HY		
Proposed GA Lower Ground Plan		
DRAWING NUMBER		
3940-A-2000P		
DATE	REVISION	STATUS
10/13/22		P2
SCALE	PURPOSE OF ISSUE	
1 : 100		
ABW architects Ltd. architecture.building.workshop		A1 ©

0 1 5 10
SCALE - 1:100 metres

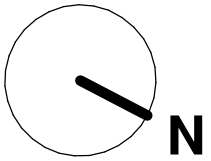

02/11/2022 15:28:37