


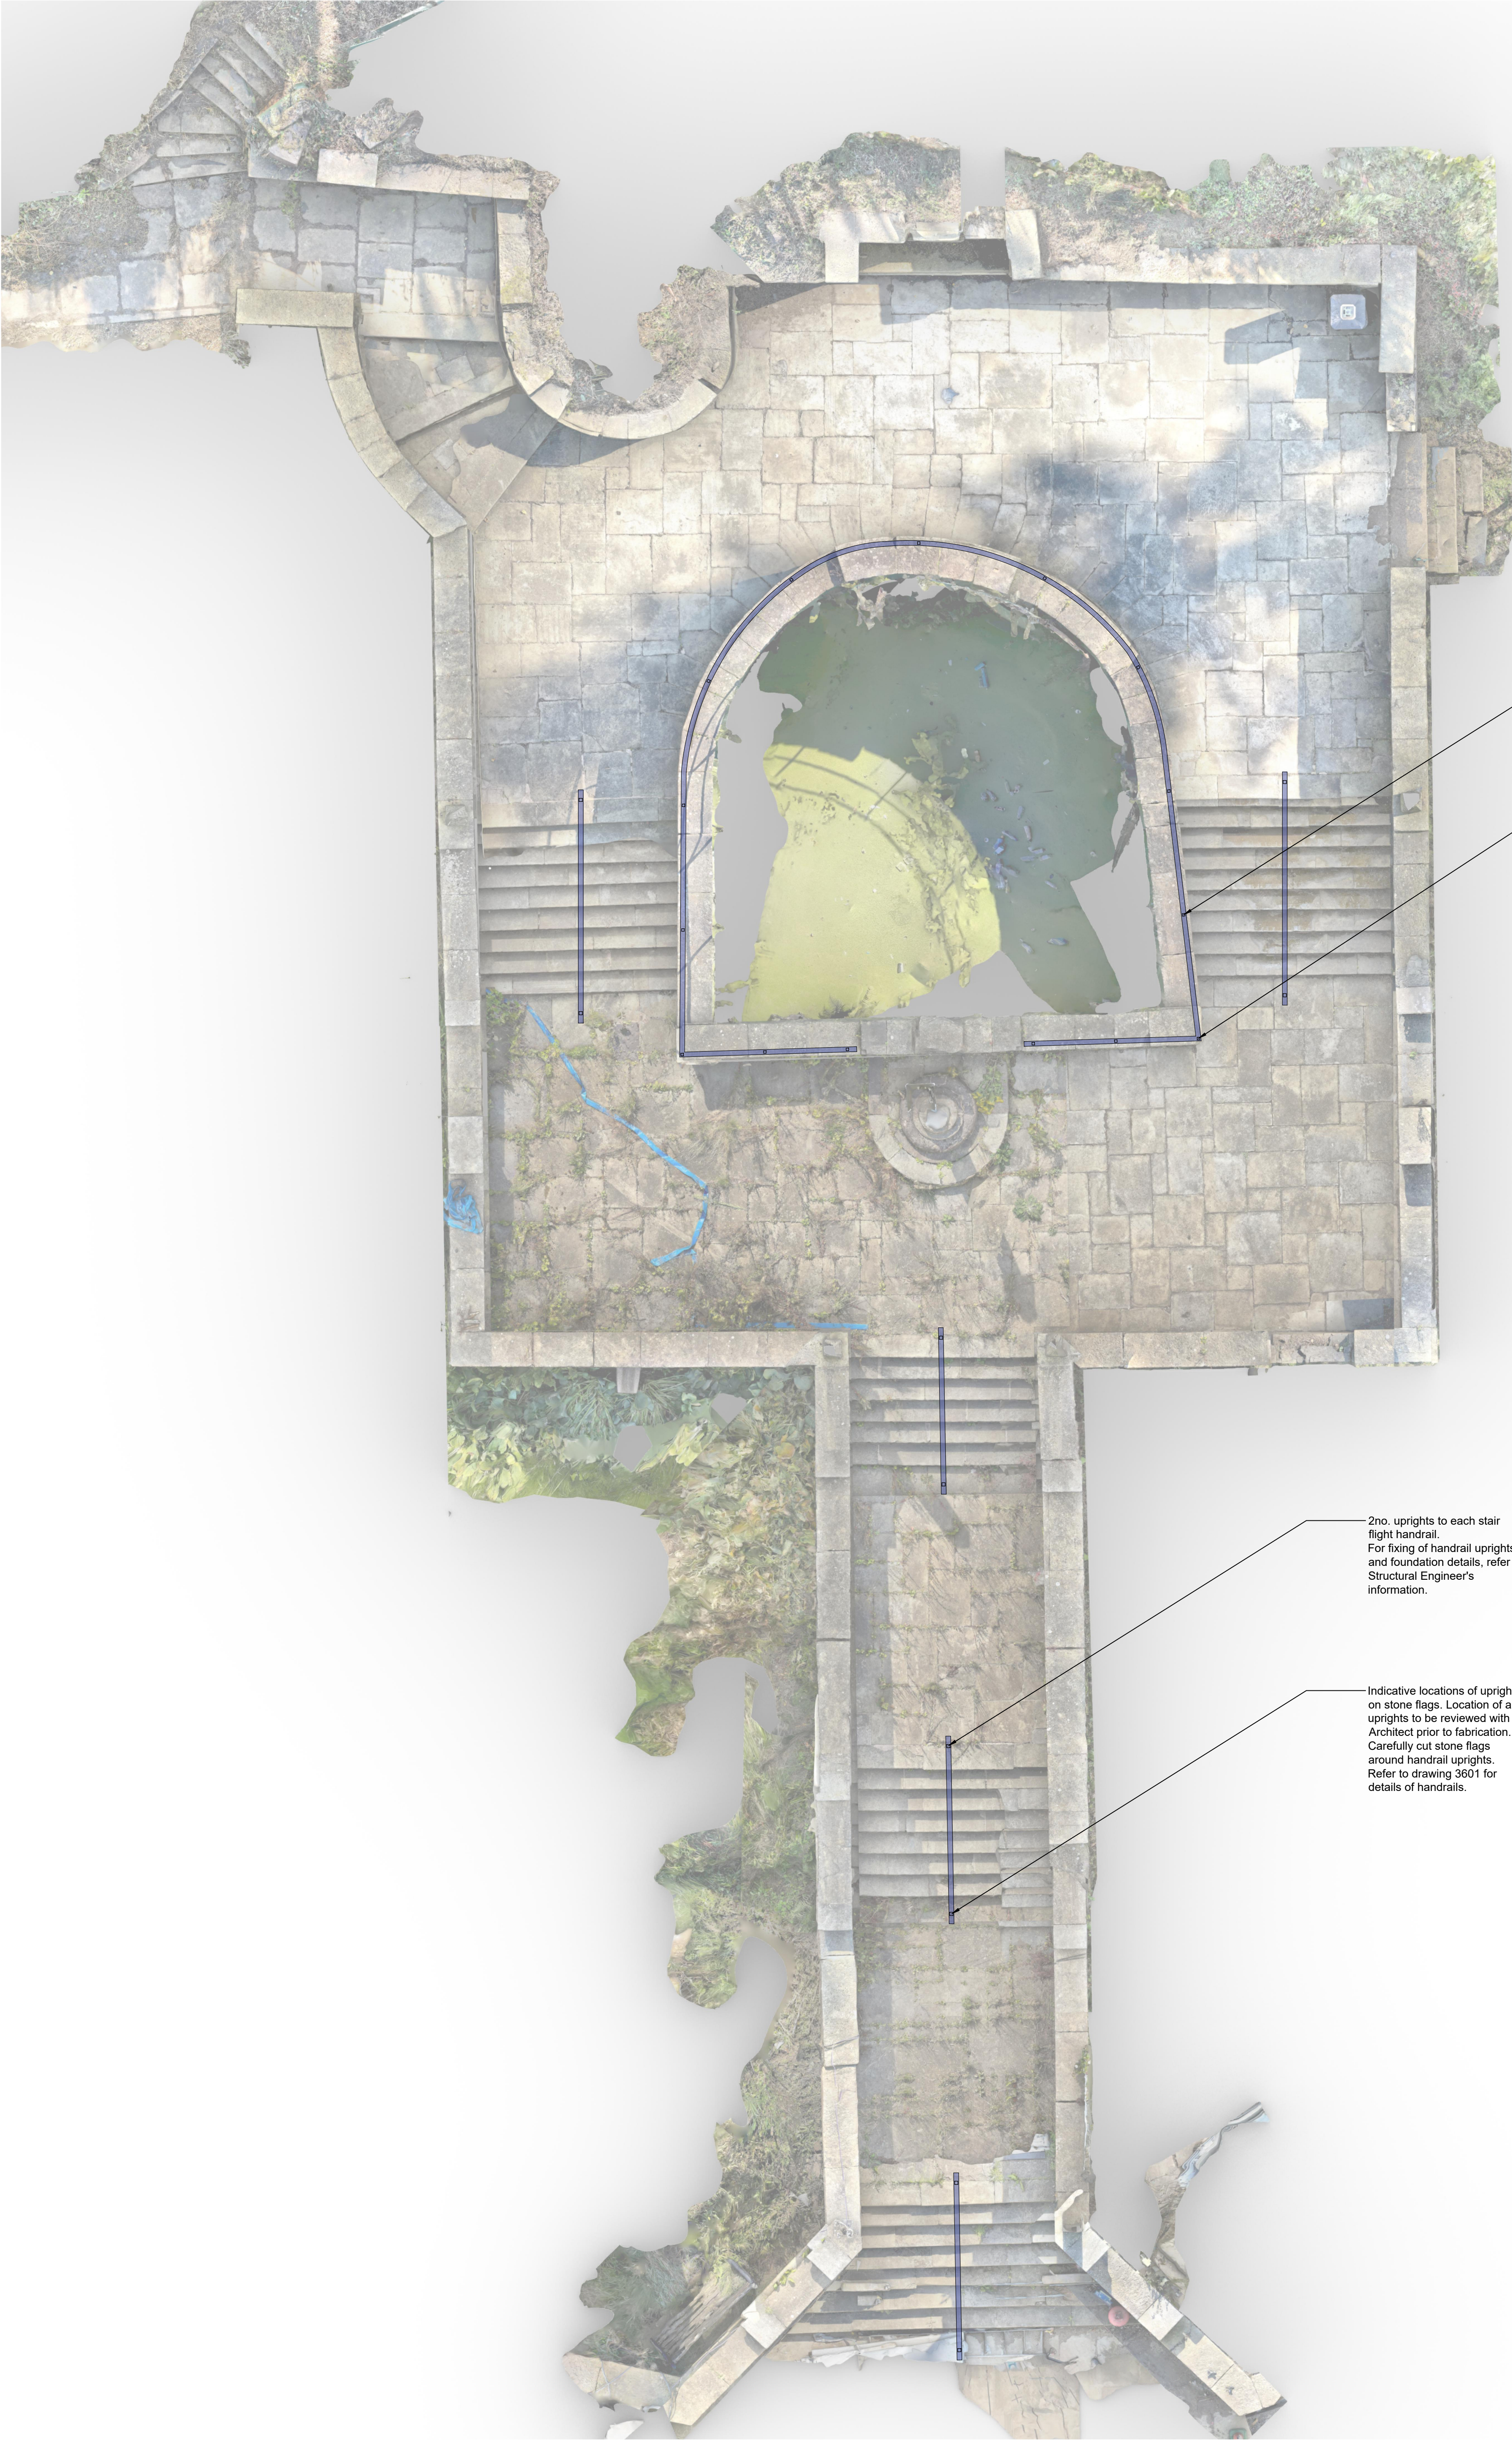

NOTES

This is an indicative photographic survey only, shown for context and information.

Contractor to site measure prior to production of fabrication drawings for handrails and railings.

Refer to drawings 2200-2210 for masonry repair works.

For fixing of railing uprights, refer to Structural Engineer's information.

Indicative locations of 15no. uprights to Packer Spout water feature. Location of all uprights to be reviewed with Architect prior to fabrication. Refer to drawing 3600 for details of railings.

2no. uprights to each stair flight handrail. For fixing of handrail uprights and foundation details, refer to Structural Engineer's information.

Indicative locations of uprights on stone flags. Location of all uprights to be reviewed with Architect prior to fabrication. Carefully cut stone flags around handrail uprights. Refer to drawing 3601 for details of handrails.

Notes

1. Any dwg format drawing is to be read in conjunction with and at the scale of the accompanying pdf.

2. Where colours other than black or grey are used, the drawing must be plotted in colour.

3. For status 'C' (Construction) drawings all dimensions are to be checked on site by the contractor, scaling is for Local Authority purposes only.

4. Unless otherwise indicated, all dimensions are in millimeters.

5. All information on this drawing is to be read in conjunction with the relevant Donald Insall Associates specification and trade contractors' drawings and information by specialists.

6. In the event of any discrepancy, please contact us immediately.

7. This drawing may contain survey information by others and is to be used solely for the purposes for which it was issued.

8. These are uncontrolled documents issued for information purposes only. If you have any queries regarding the drawings, please contact DIA immediately.

9. Please note DIA cannot be held responsible for any errors arising from changes made to an uncontrolled dwg file.

© 2024 DONALD INSALL ASSOCIATES LTD

Drawing Status					
F	Feasibility				
S	Sketch Design				
P	Planning				
B	Building Control				
D	Developed Design				
M	Measurement				
T	Tender				
C	Construction	1	18-10-24	SZG	CXD Issued for Tender
R	Record	0	30-09-24	SZG	CXD Initial Issue - Draft tender issue.
Rev	Date	Dwn	Auth	Revision	

Donald Insall Associates
Chartered Architects and Historic Building Consultants

Bridgegate House, 5 Bridge Place
Chester CH1 1SA
(+44) 01244 350 063
chester@insall-architects.co.uk

The South Slope Project, Broadfield Park

Proposed Handrails and Railings
Photographic Plan

Project		No	
RTH.05		2011	
Scale (A1)	Status	Revision	
1:50	4T	1	