


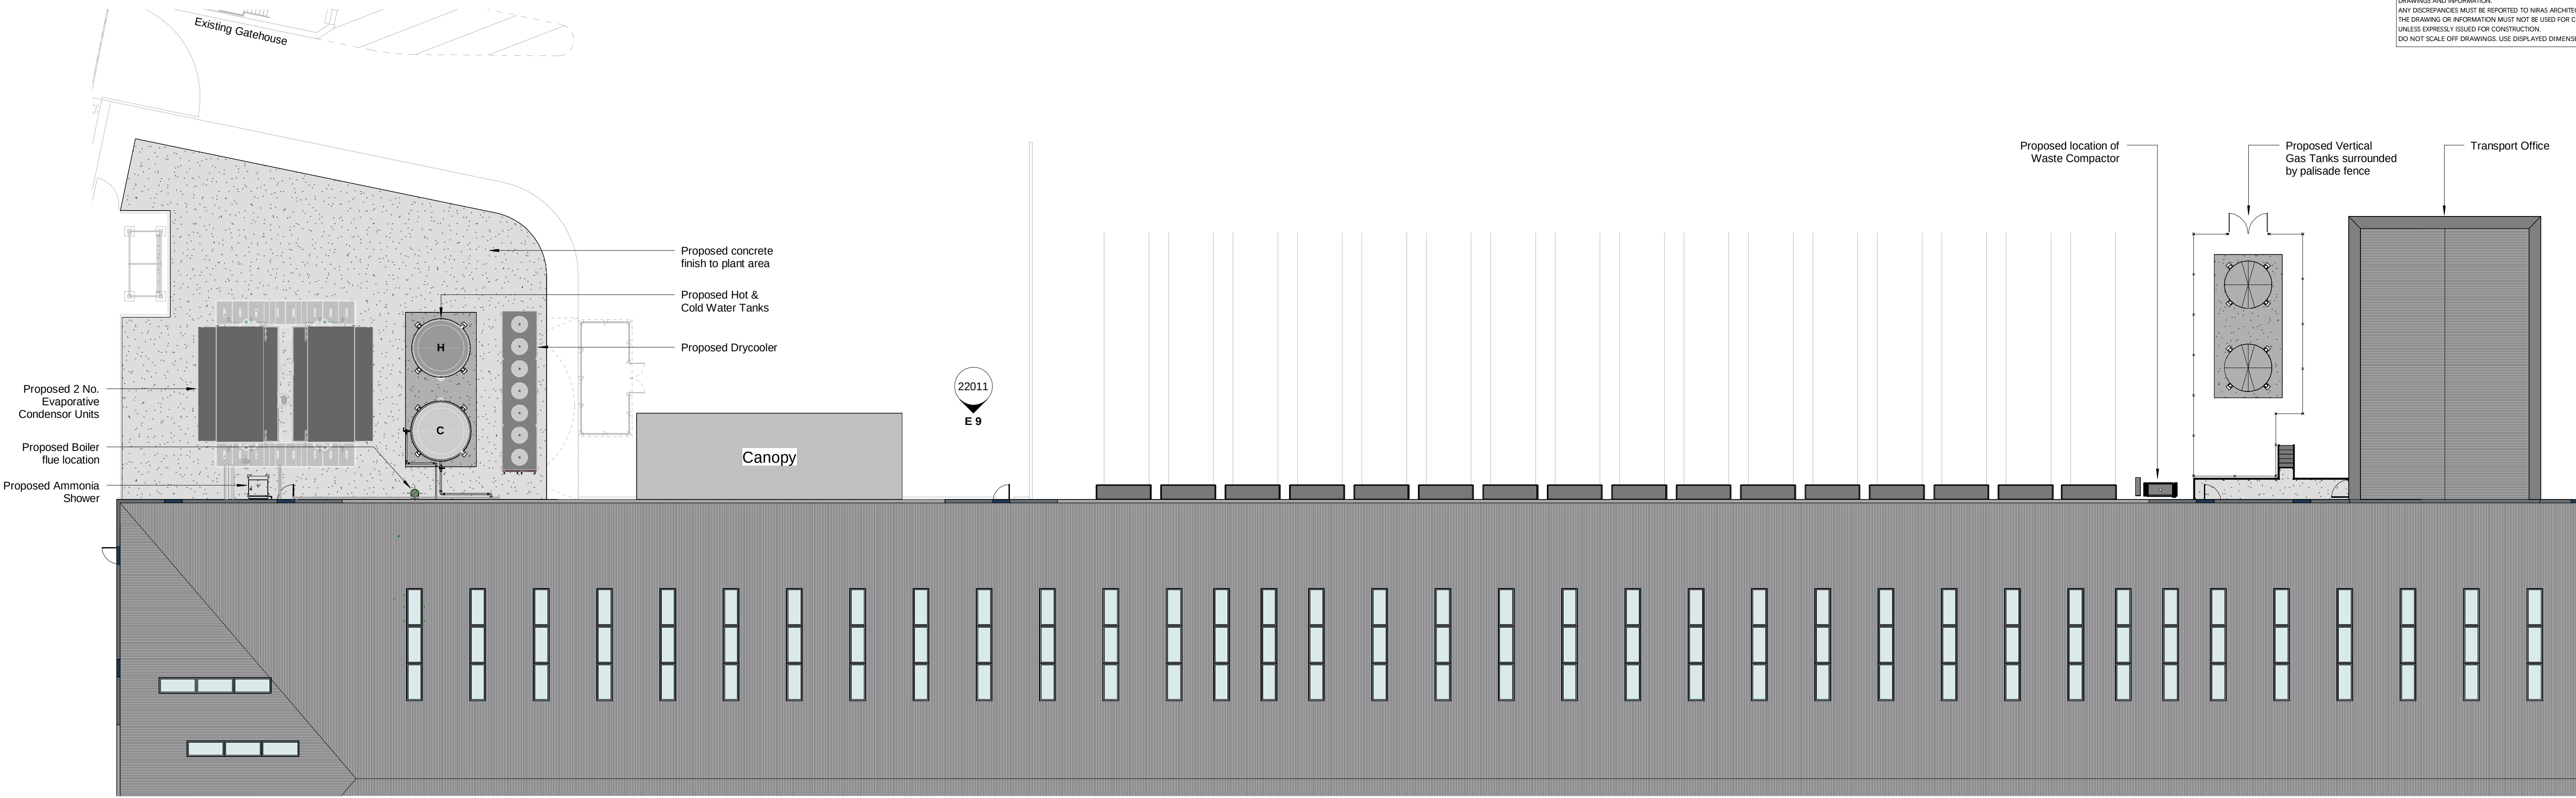
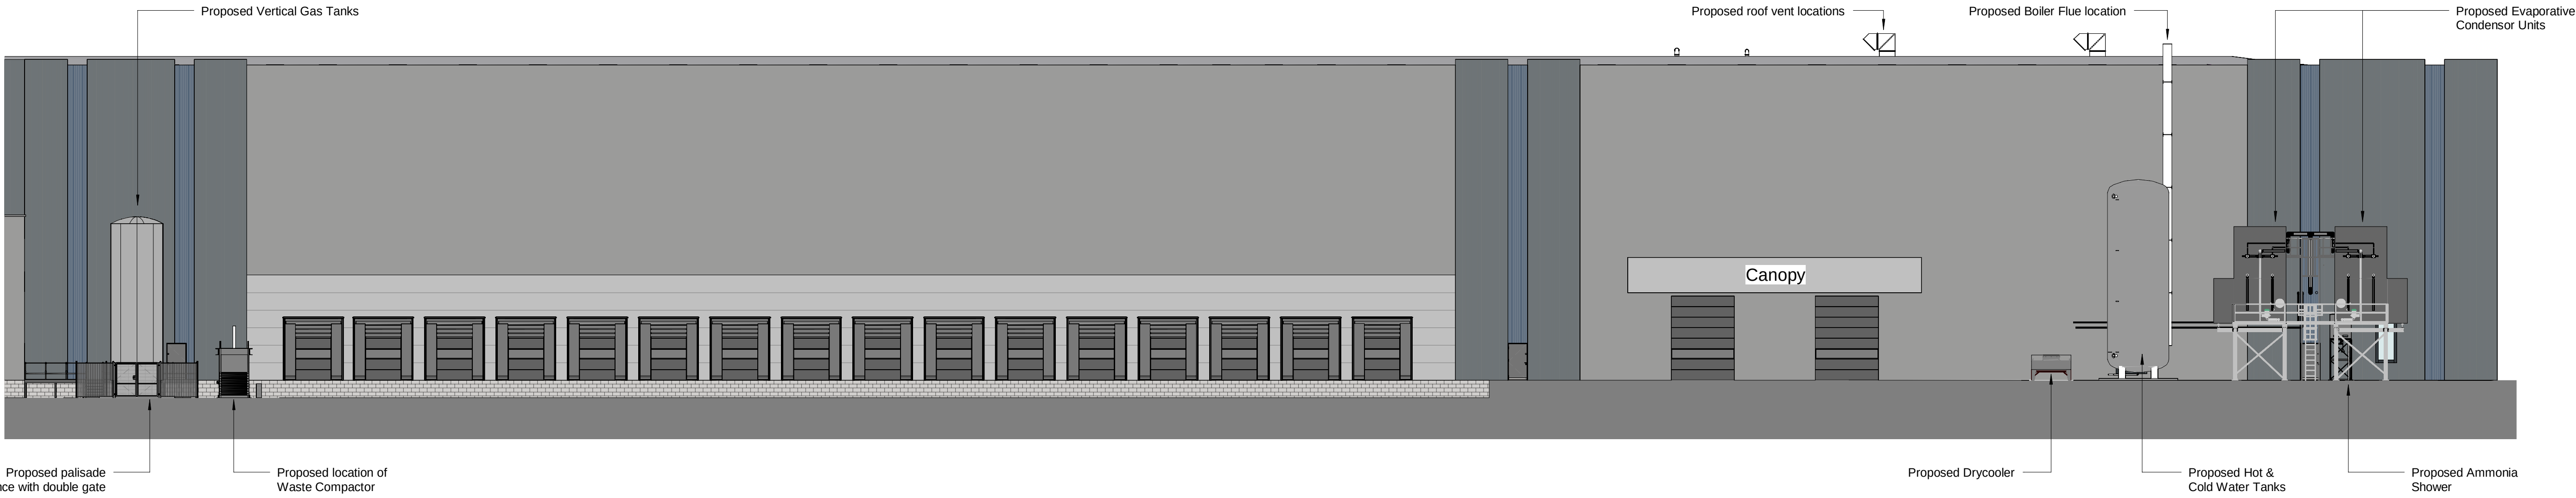


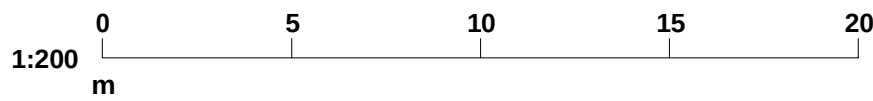


Proposed External Works Plan
1 : 200

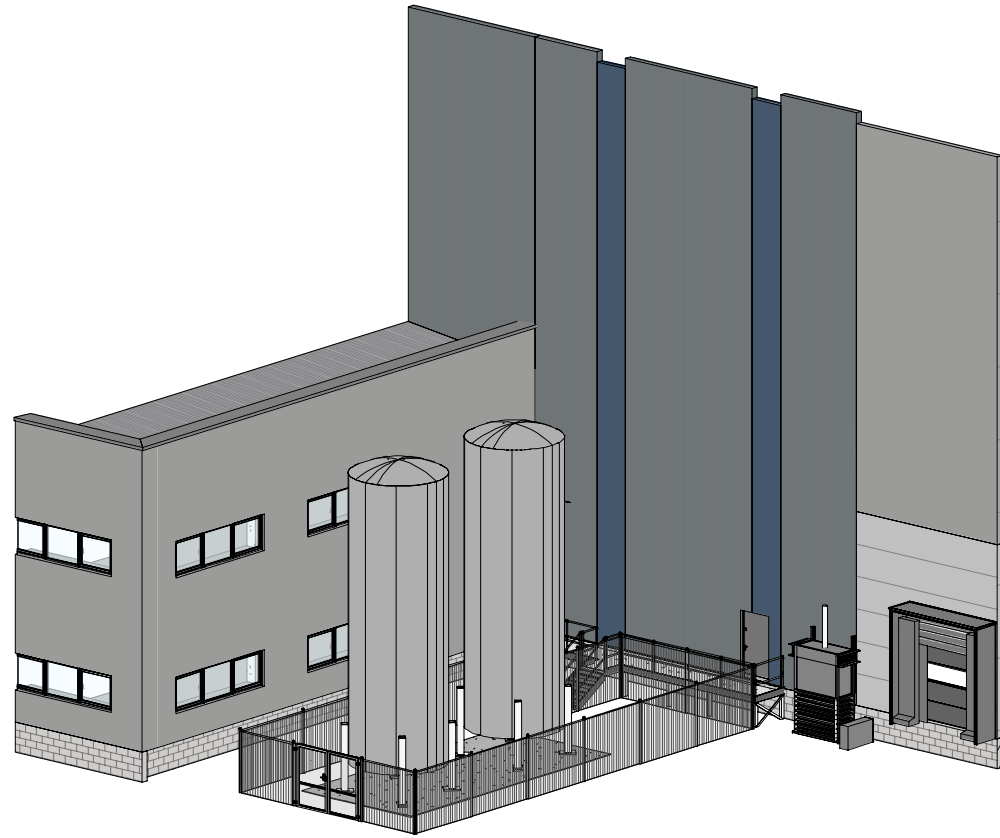

Proposed External Works Elevation
1 : 200

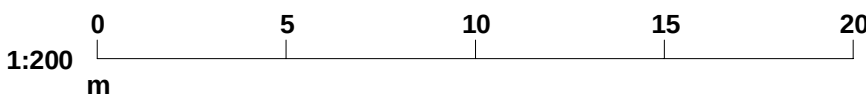

3D VIEW - GAS TANKS & WASTE

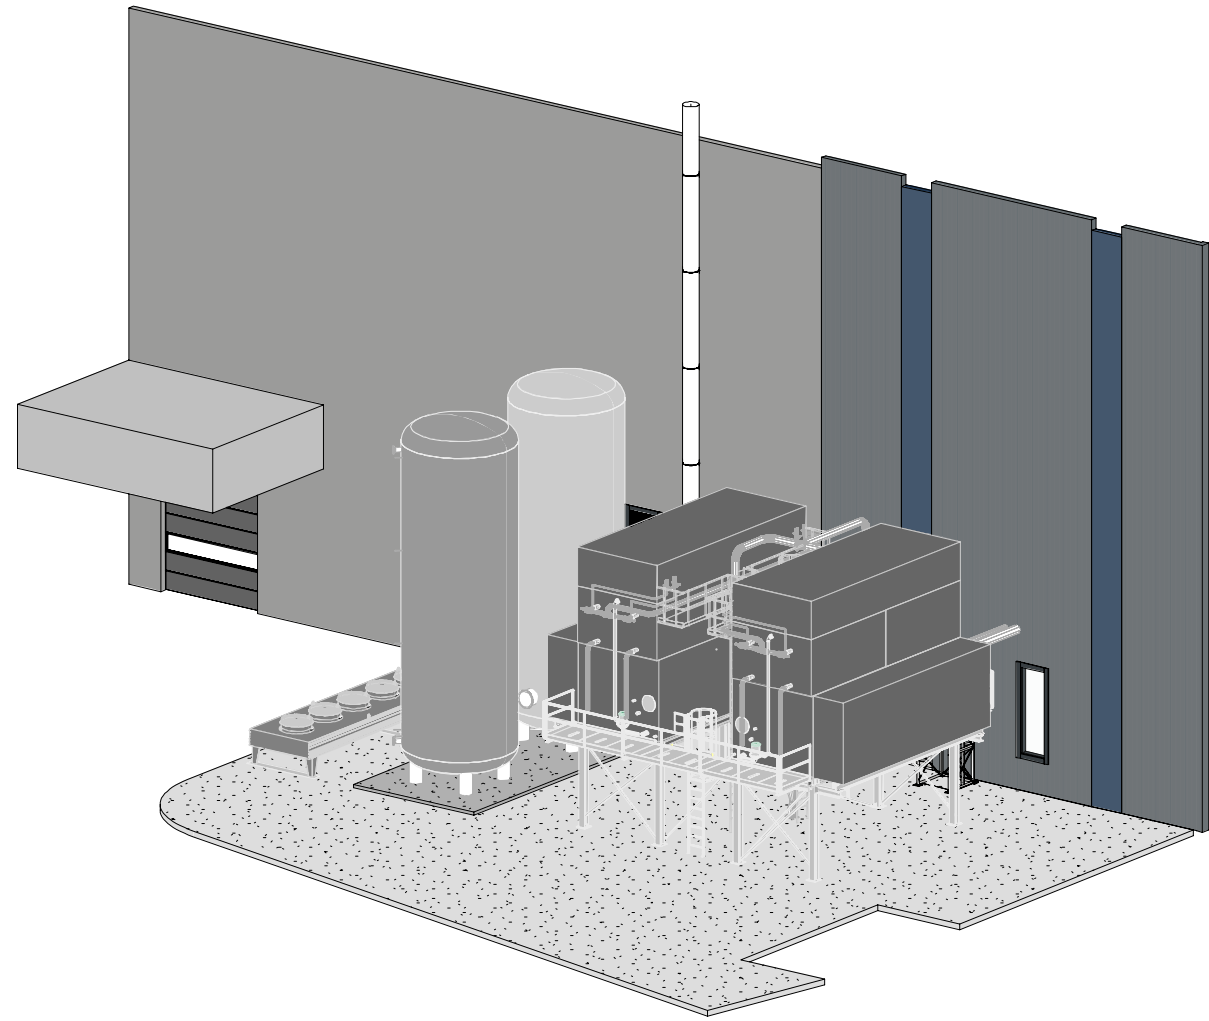

3D VIEW - EXTERNAL PLANT

S2	14.09.2022	External plant equipment revised	RPM	CJS
S1	15.08.2022	MEP and architectural interface updated and MEP equipment added	RPM	CJS
#	14.06.2022	First Issue	RPM	CJS
Rev	Date	Description	By	Chk

PLANNING



CLIENT



PROJECT
NEW PACKING AND SLICING
FACILITY

TITLE
PROPOSED EXTERNAL WORKS

DRAWING NUMBER	STATUS	DRAWN RPM	CHECKED CJS	SCALE @ A1 1 : 200
DAN001	NIA	B	XX	DR A
PROJECT NO	ORG	FR	SB	FORM DS
				NUMBER
				REV

FOR CONSTRUCTION ON APPROVAL