


Orientation of site has not been checked, design subject to check before installation

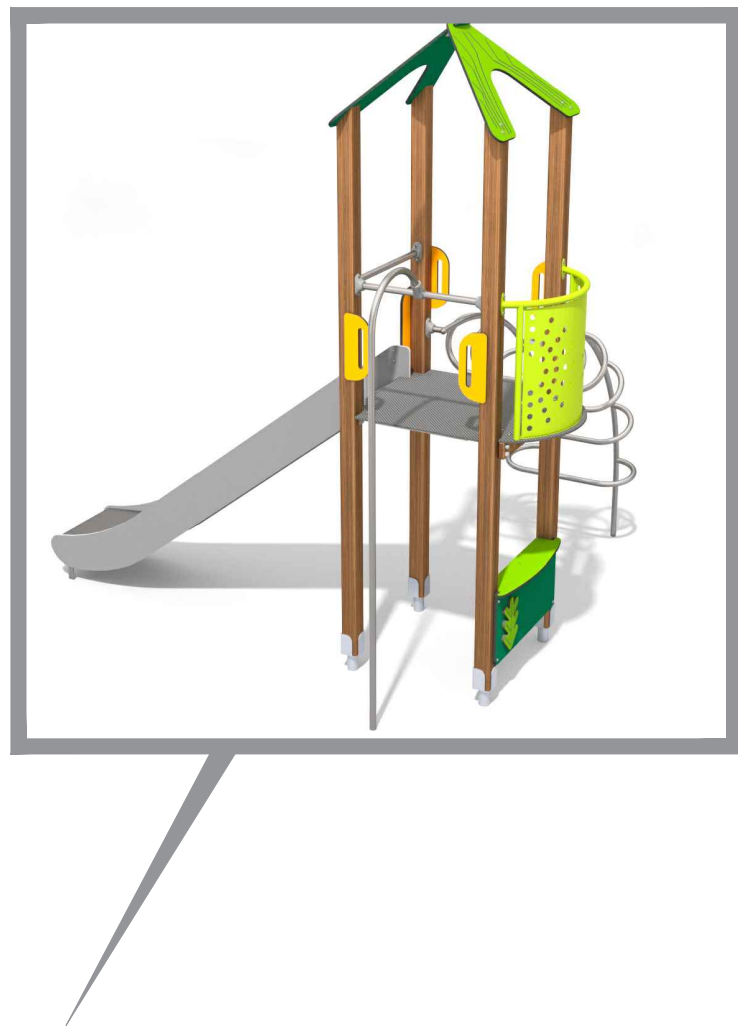

TB7045 - Play Unit




SB4050 - Spinner



TB7044 - Seesaw




SB5057 - Bench

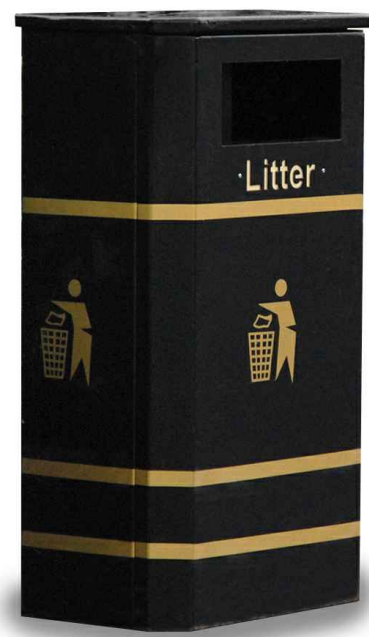


MBX45 2596 - Bin



SB2064 - Swings

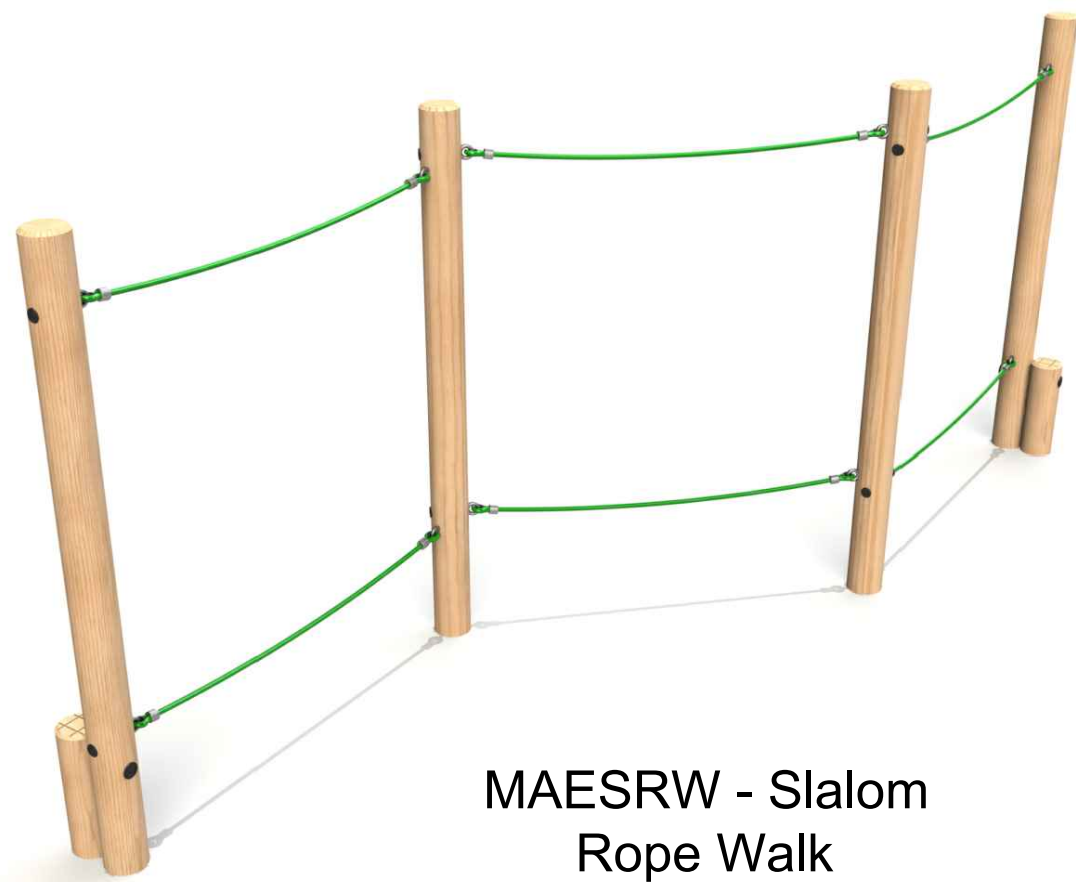


MAESRW - Slalom Rope Walk

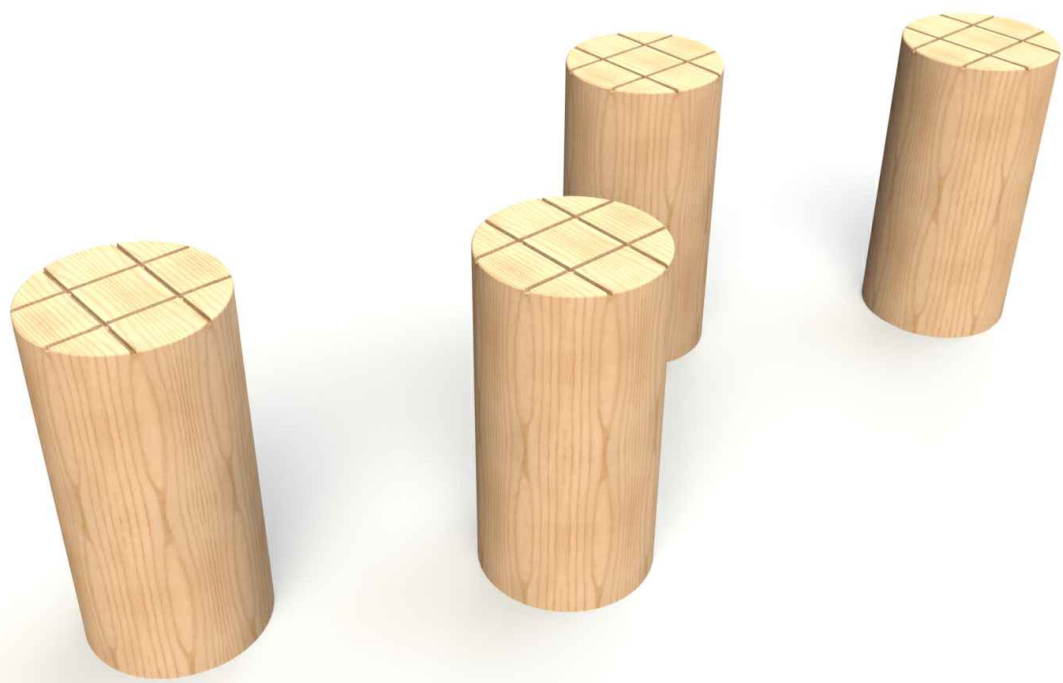

MAESL20 - Stepping Posts



MAEBW - Balance Walk

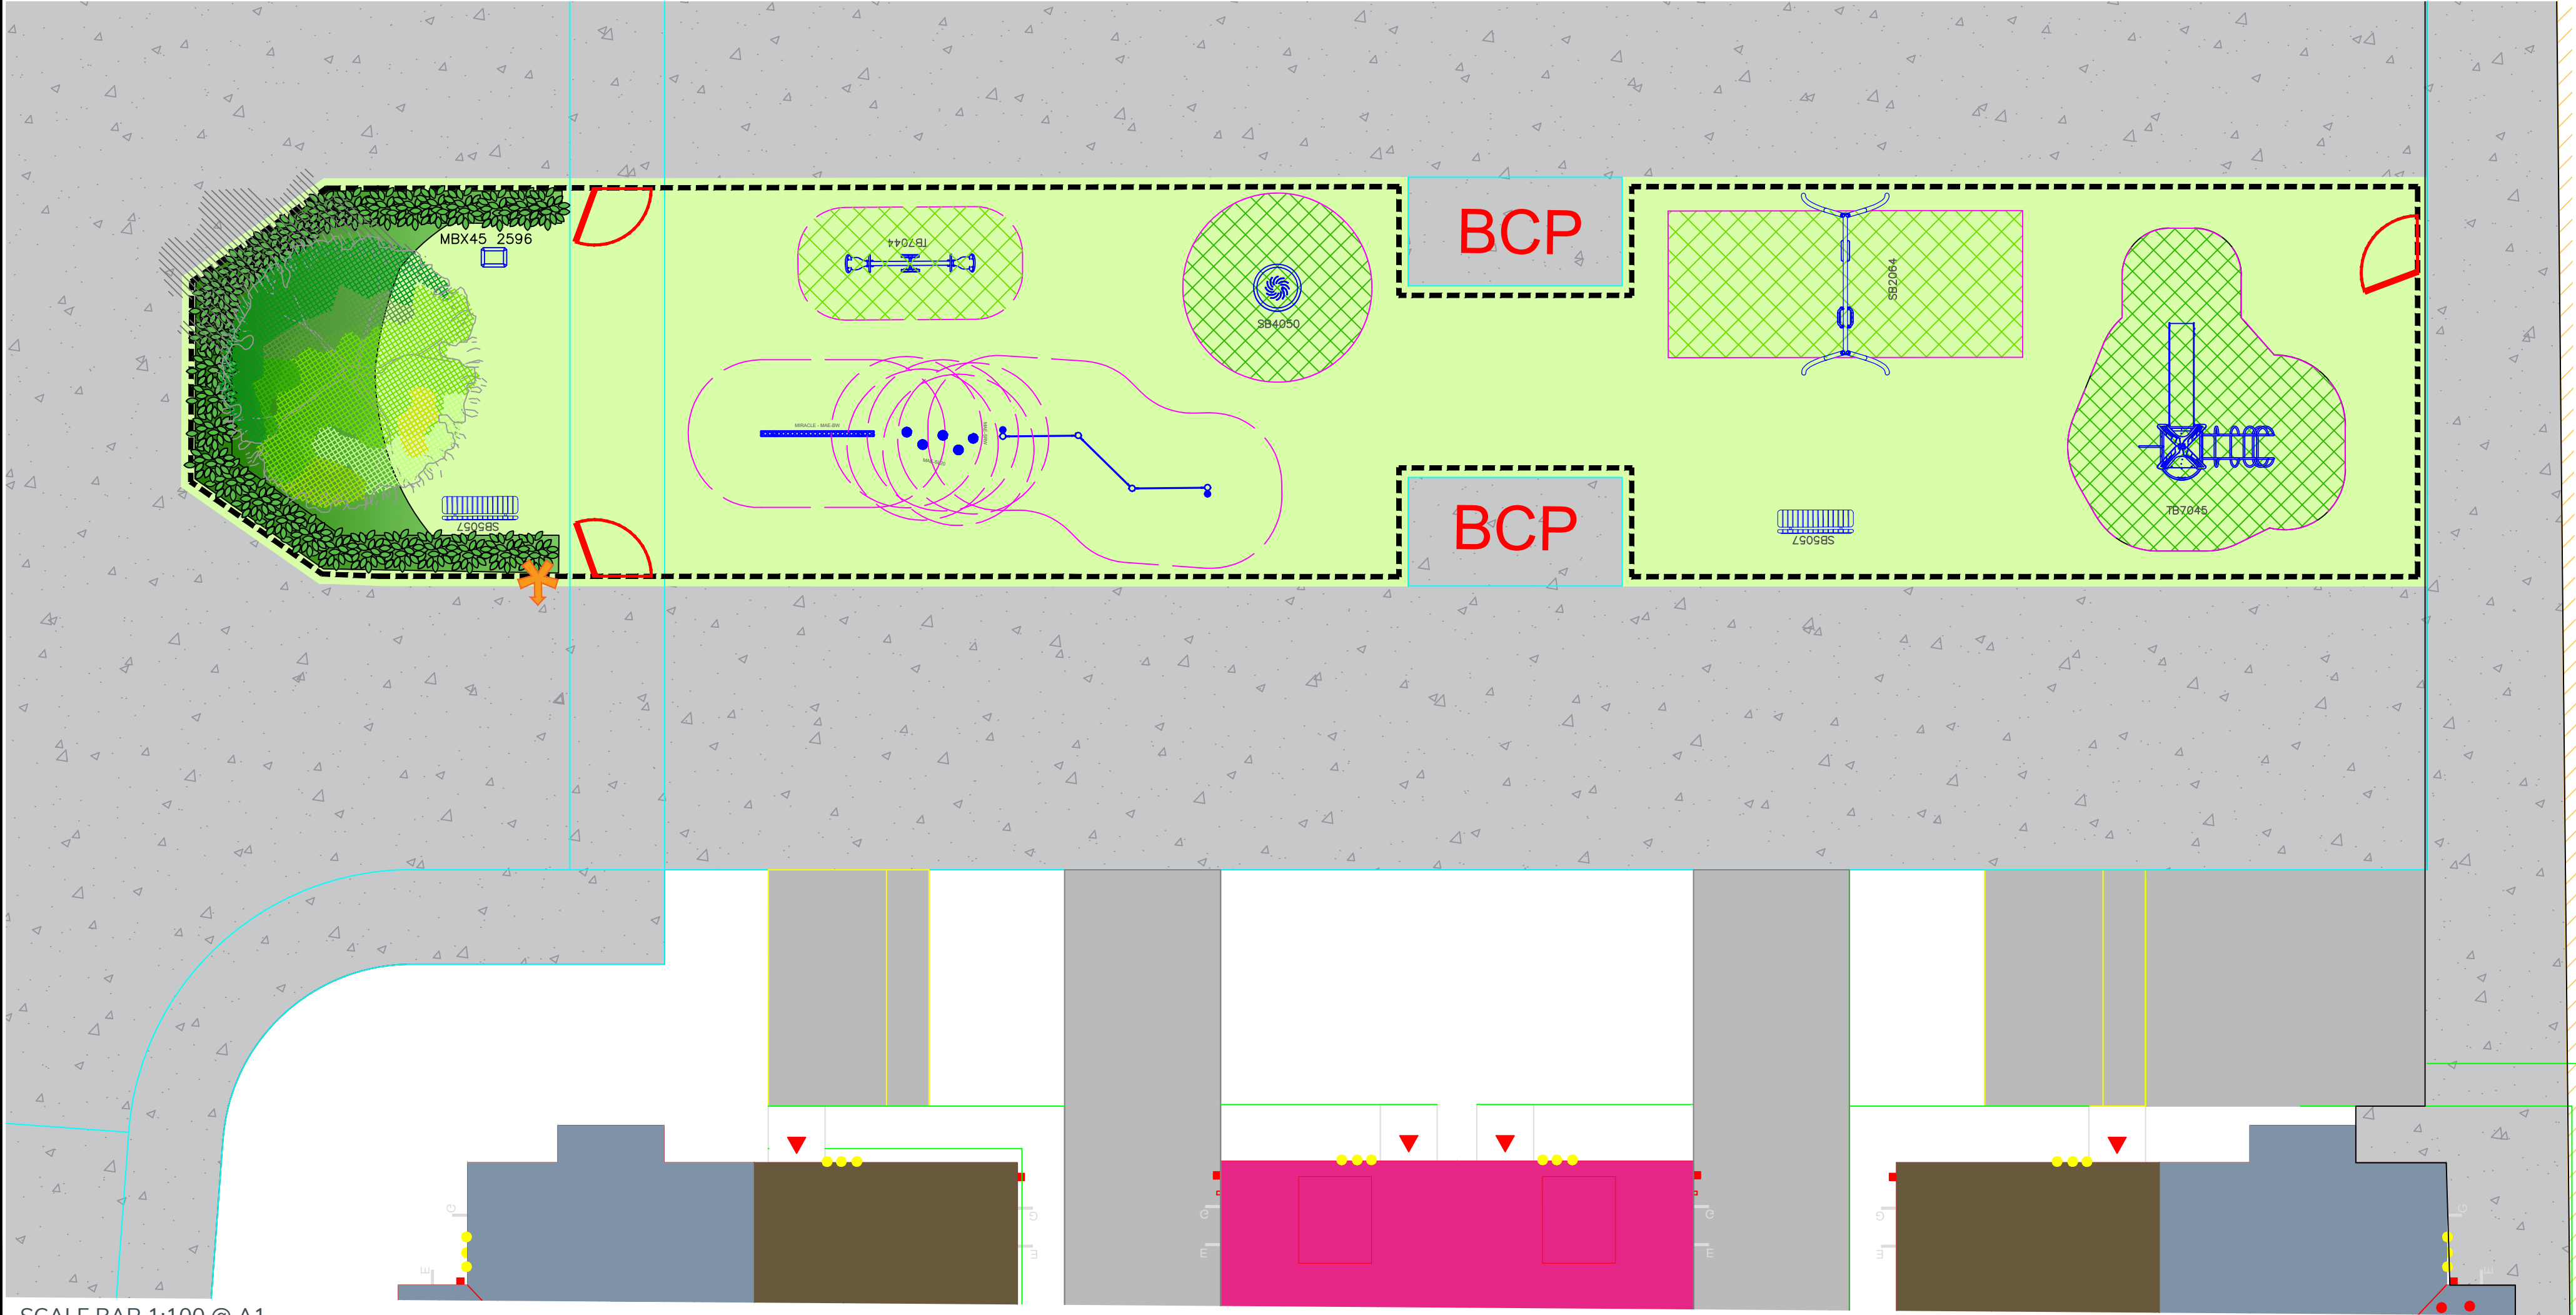

SCALE BAR 1:100 @ A1

EXACT LOCATION OF EQUIPMENT TO BE AGREED ON SITE. ALL SURFACING TO BE FLAT AND LEVEL, ANY DISCREPENCIES IN LEVELS TO BE REPORTED TO MIRACLE DESIGN & PLAY IMMEDIATELY



Miracle
Design & Play

TEL: ++44 (0)1604 658240
E-MAIL: sales@miracledandp.co.uk
WEB: www.miracledesignandplay.co.uk

PROJECT TITLE:

Trub Farm

SHEET TITLE:

LEAP

Key:

Fencing:

- 1m High, 1.2m Wide Self Closing Bowtop Gates, Galvanised and Powder Coated Red
- 1m High Bowtop Fencing, Galvanised and Powder Coated Black
- A3 Sized Fence Mounted Signage

Surfacing:

- Existing Grass
- Macadam Surfacing by Client
- Grass Mat Safer Surfacing: ECOGRASS GRASS TILES 1.3M X 0.9M TO CPH 3.0M

Landscaping:

- Trees by Client
- Shrub Planting by Client
- Indicative Hedge Planting by Client

Equipment Fall Zone (No safety surfacing required if located on well maintained turf and under 1.5m CPH)

REVISIONS

Issue	Description	Date
A	Layout Changed, Landscaping Added	09/07/24

DRAWN BY: S. Thomas

REVISED BY: S. Thomas

CHECKED BY: C.Smy

SCALE: 1:100 @ A1

ISSUE: A

CLIENT: MCI Developments

DRAWING NO: Q10548_A

DATE: 11/06/24

© 2024 MIRACLE DESIGN AND PLAY LTD, "ALL RIGHTS RESERVED, THIS DRAWING MAY NOT BE REPRODUCED, TRANSMITTED OR STORED IN WHOLE OR IN PART WITHOUT OUR WRITTEN CONSENT"