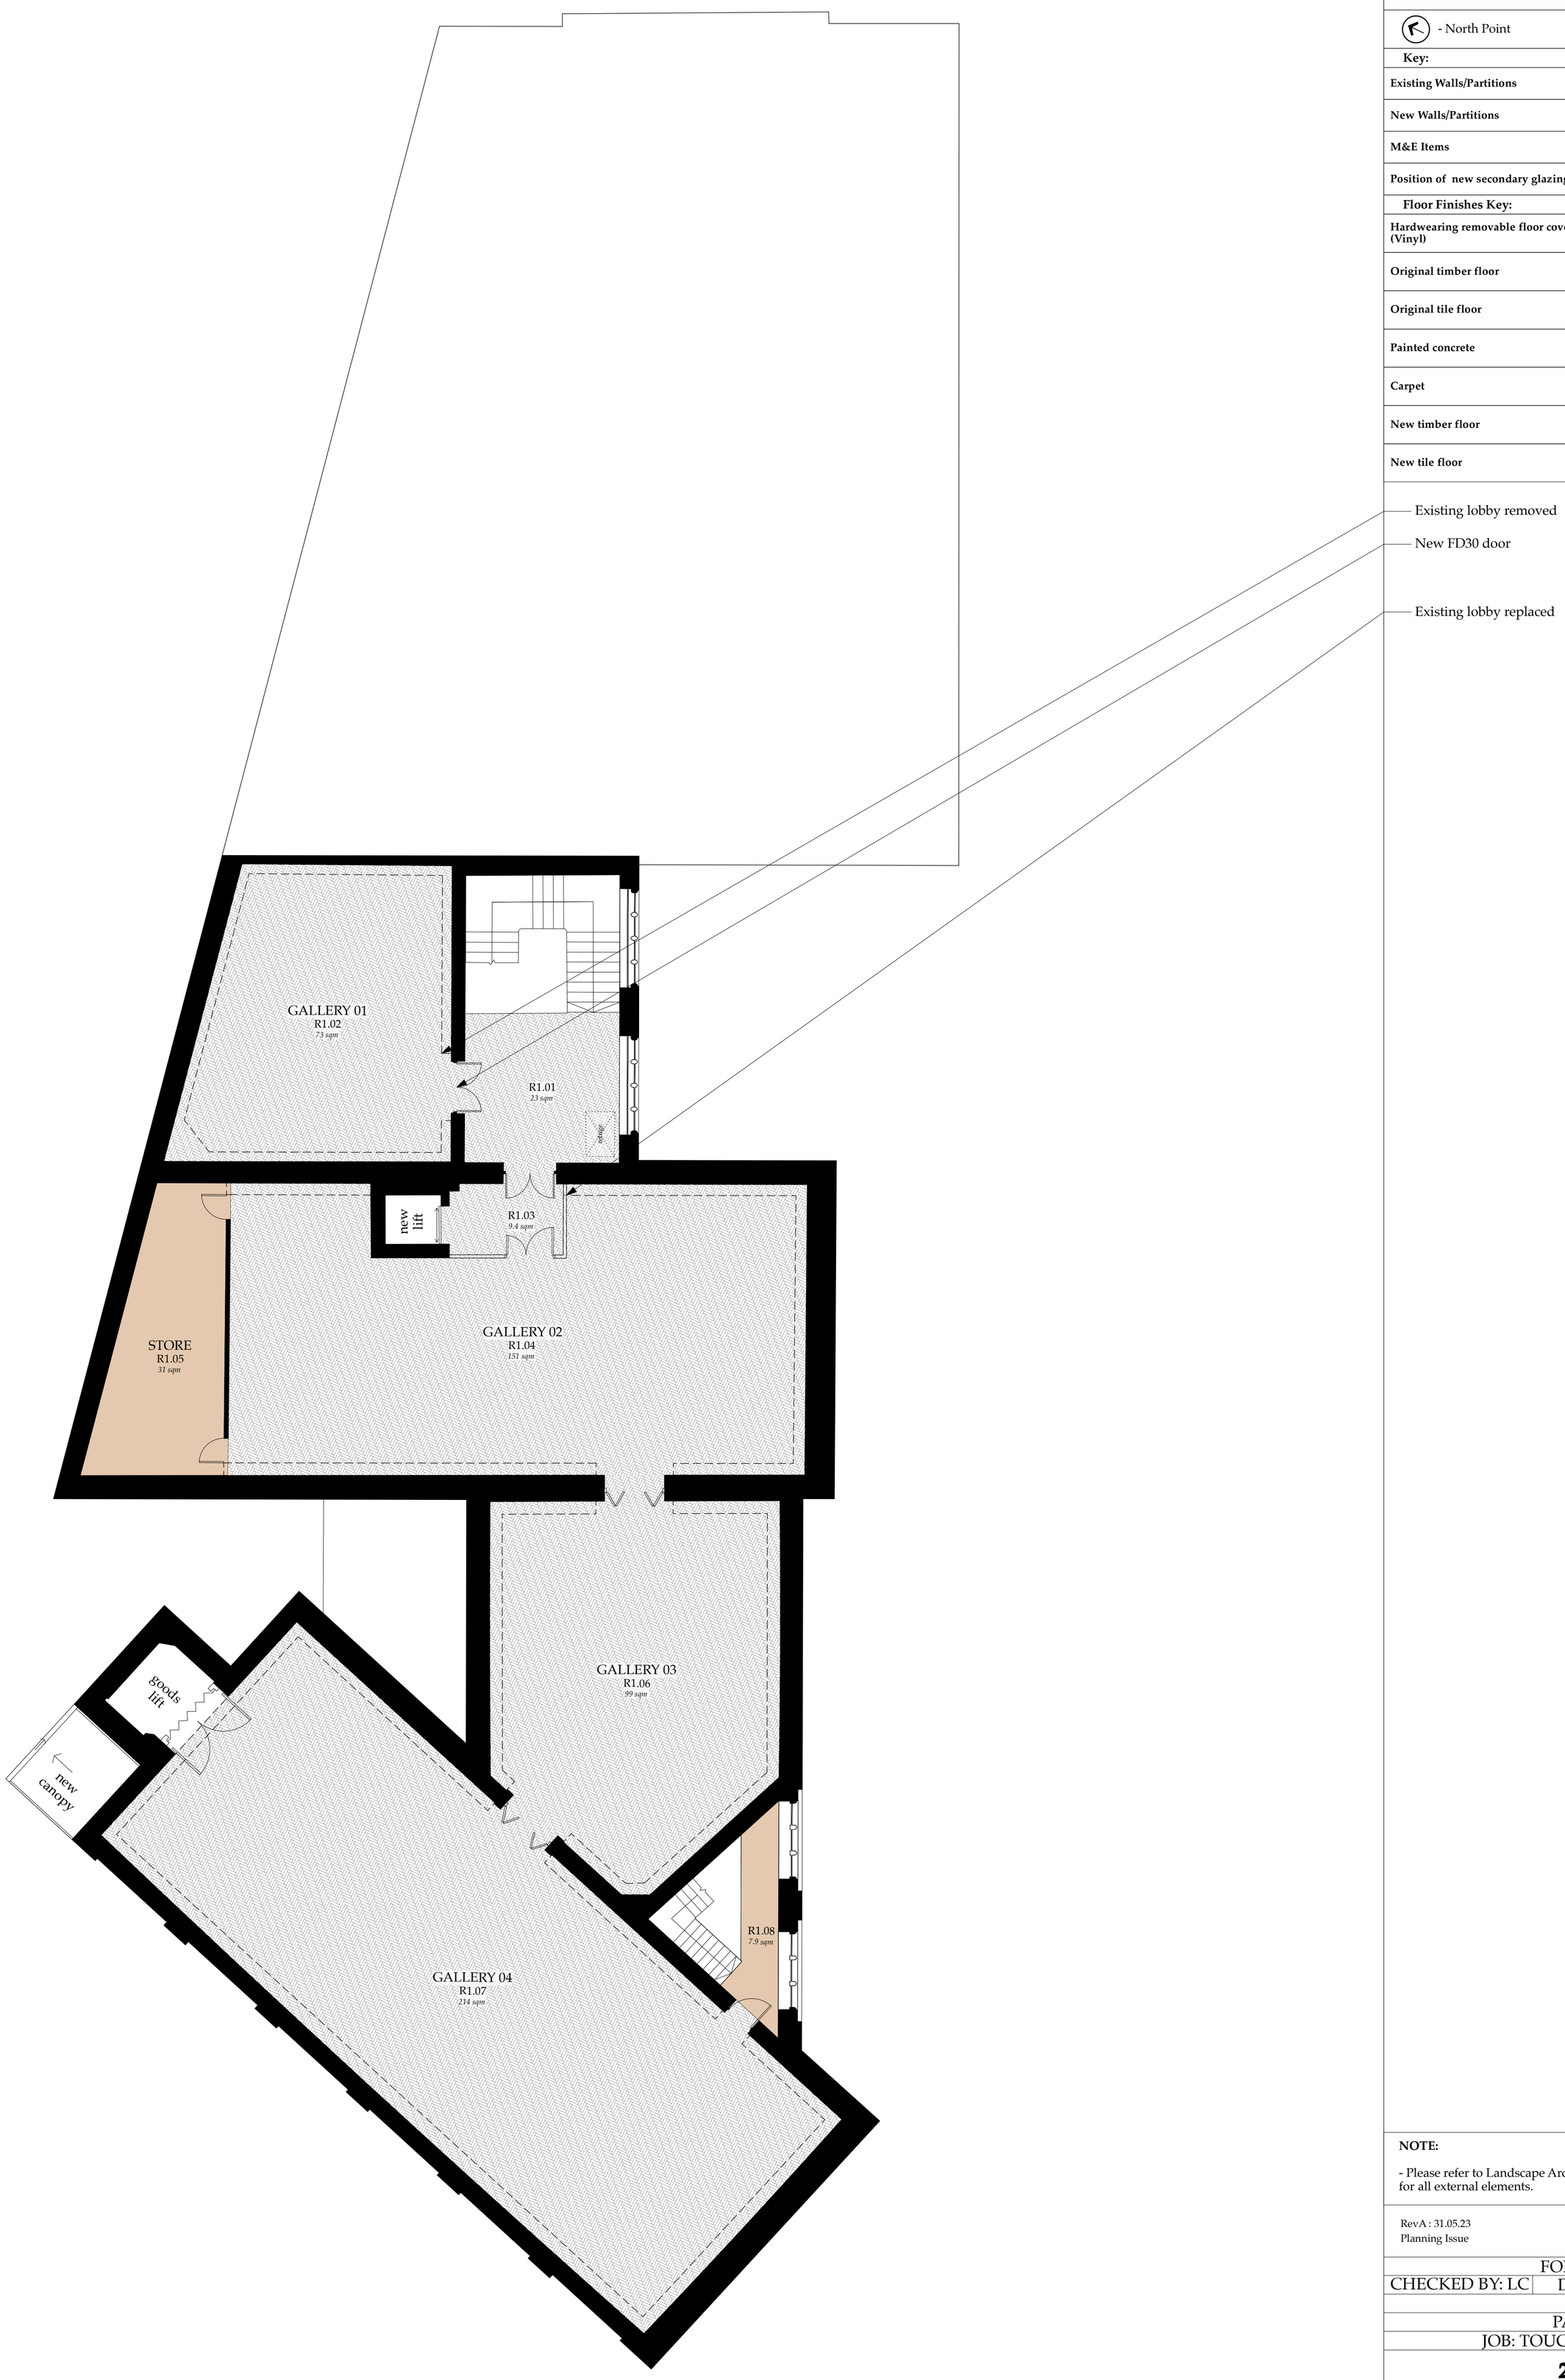

TOUCHSTONES 547

ARCHITECTURAL EMPORIUM Ltd
EMAIL: mail@architectural-emporium.co.uk
WEB: www.architectural-emporium.co.uk
ADDRESS: 13 Hope St, Liverpool, L1 9BQ
PHONE: +44 (0)151 363 0000

0 1 2 5 8

- North Point

Key:

Existing Walls/Partitions	
New Walls/Partitions	
M&E Items	
Position of new secondary glazing	

Floor Finishes Key:

Hardwearing removable floor covering (Vinyl)	
Original timber floor	
Original tile floor	
Painted concrete	
Carpet	
New timber floor	
New tile floor	

NOTE:

- Please refer to Landscape Architect's drawings for all external elements.

RevA : 31.05.23
Planning Issue

FOR: PLANNING
CHECKED BY: LC | DRAWN BY: SE
SCALE: 1:100
PAPER SIZE: A1
JOB: TOUCHSTONES 547

2.110_RevA

FIRST ISSUE: 02.05.23

PROPOSED FIRST FLOOR PLAN